




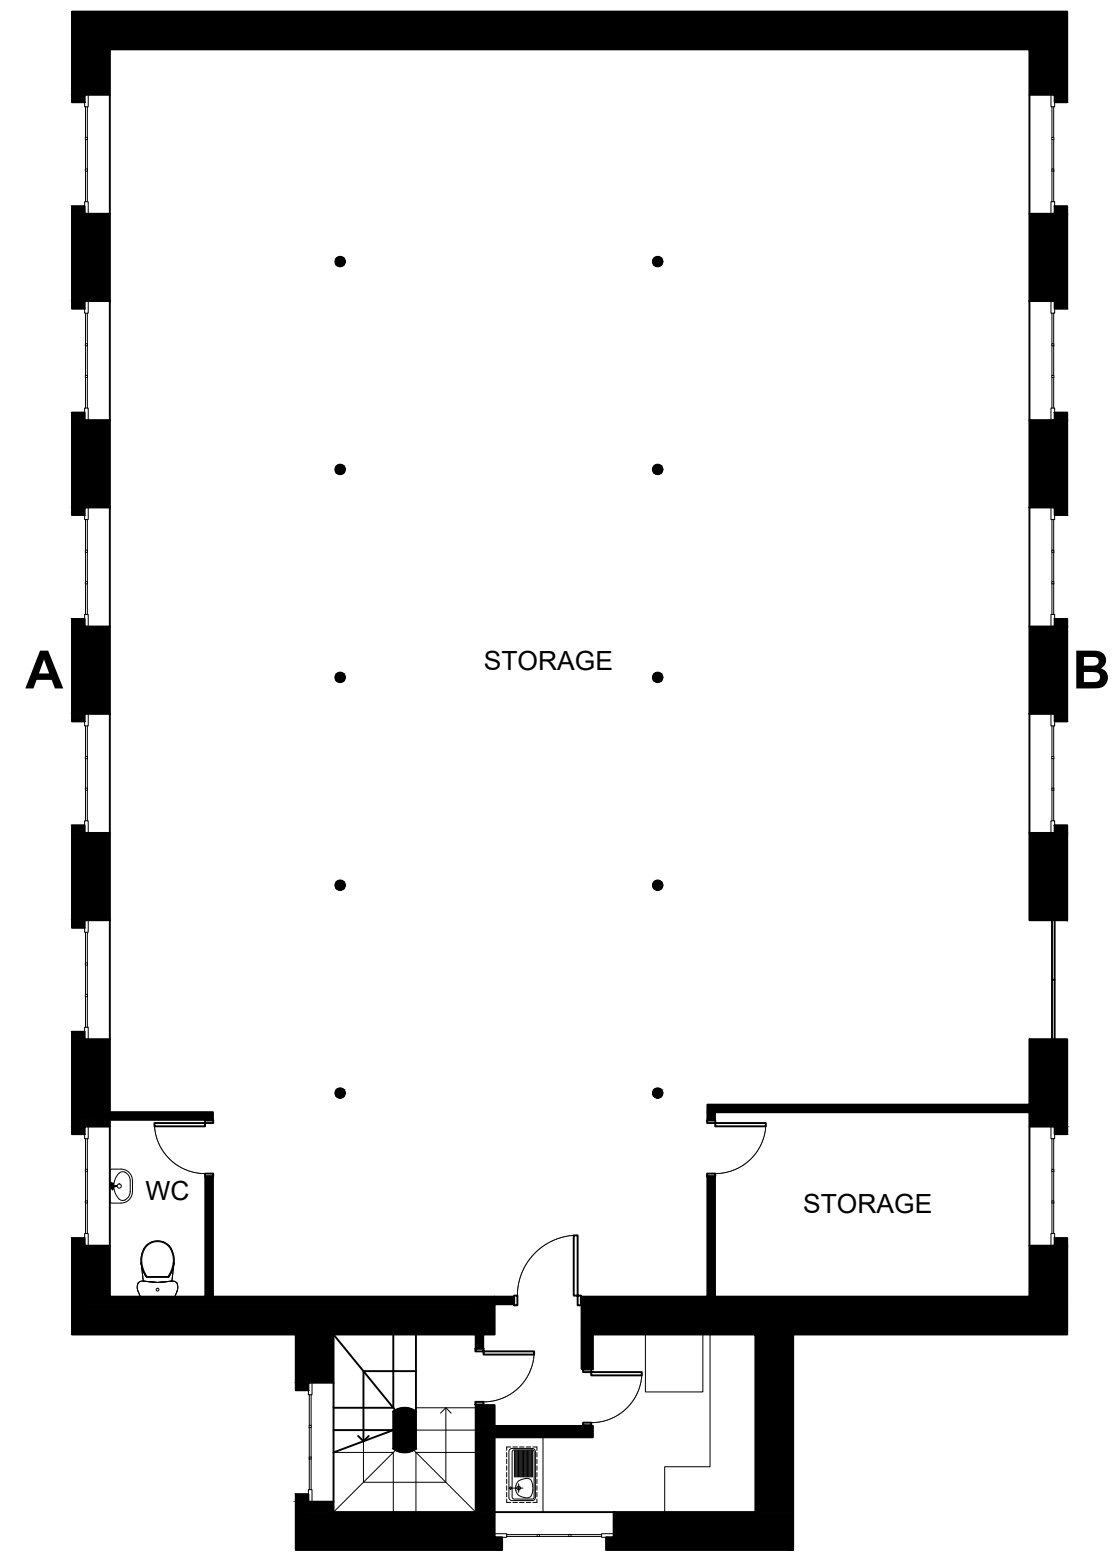


EXISTING SECOND FLOOR PLAN
1:100 @ A1

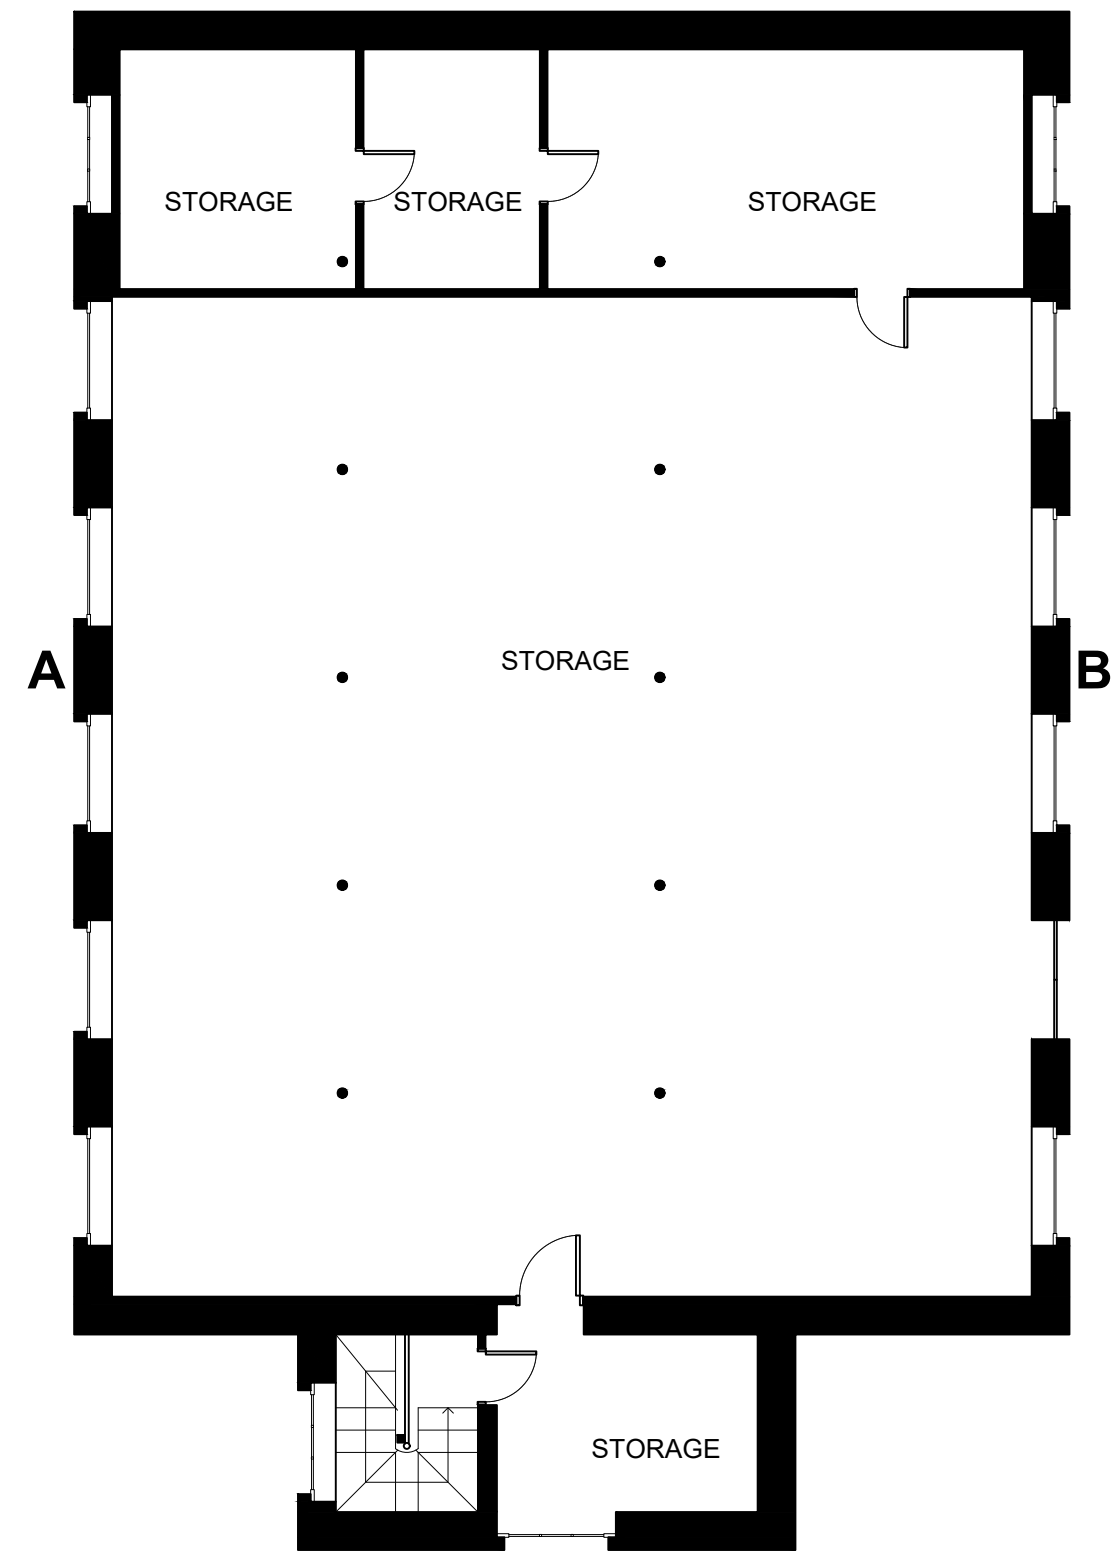


EXISTING THIRD FLOOR PLAN
1:100 @ A1

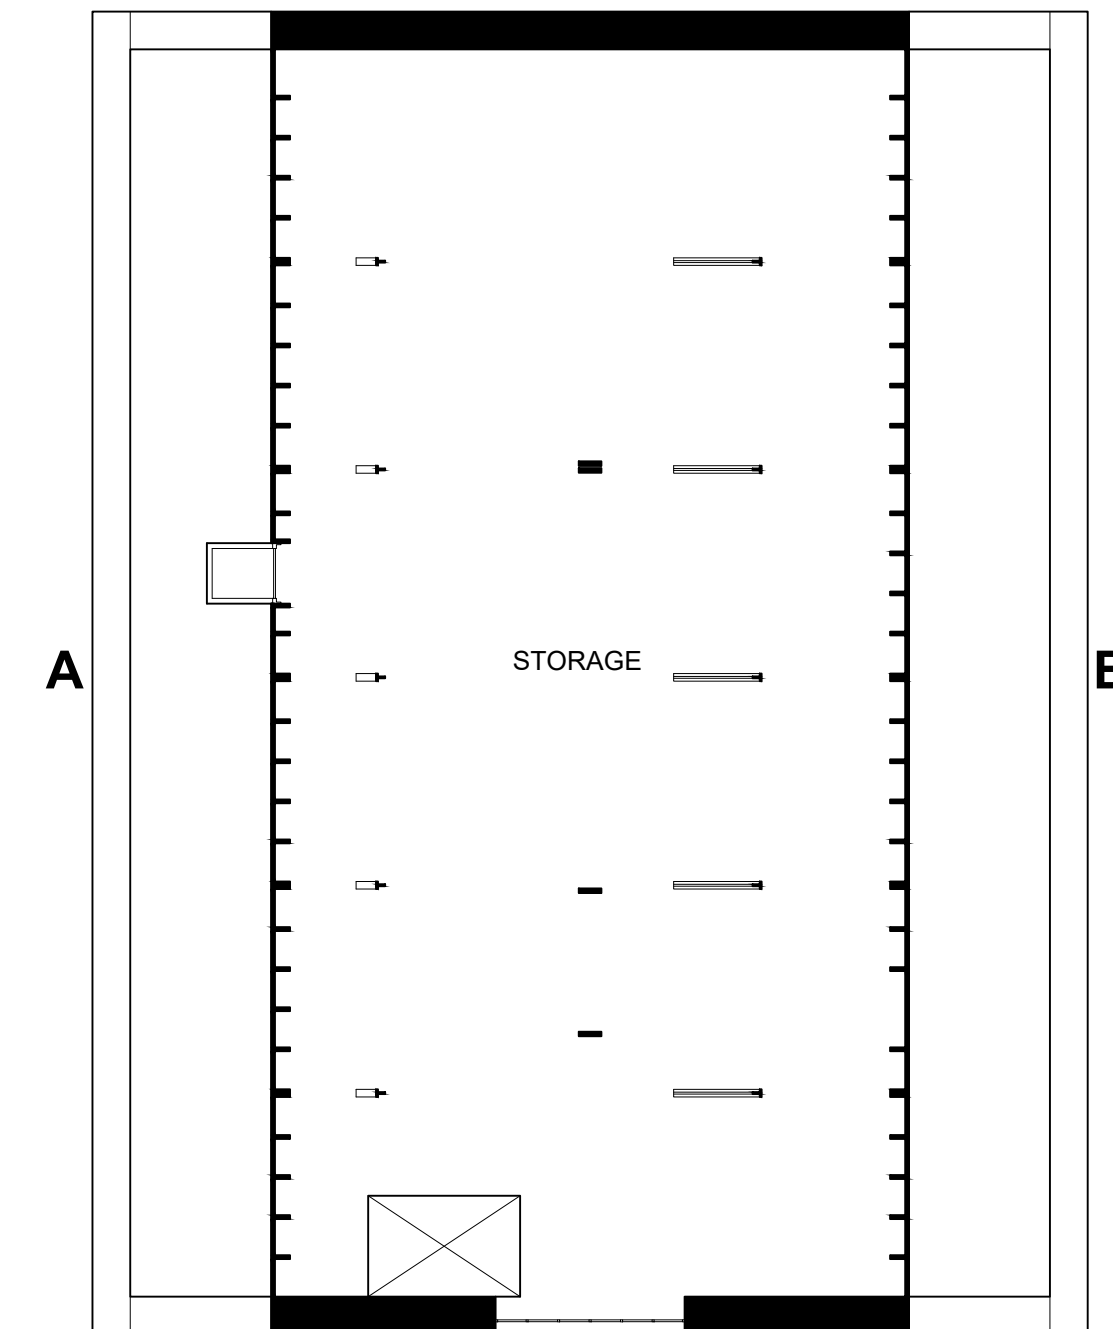

EXISTING ATTIC FLOOR PLAN
1:100 @ A1

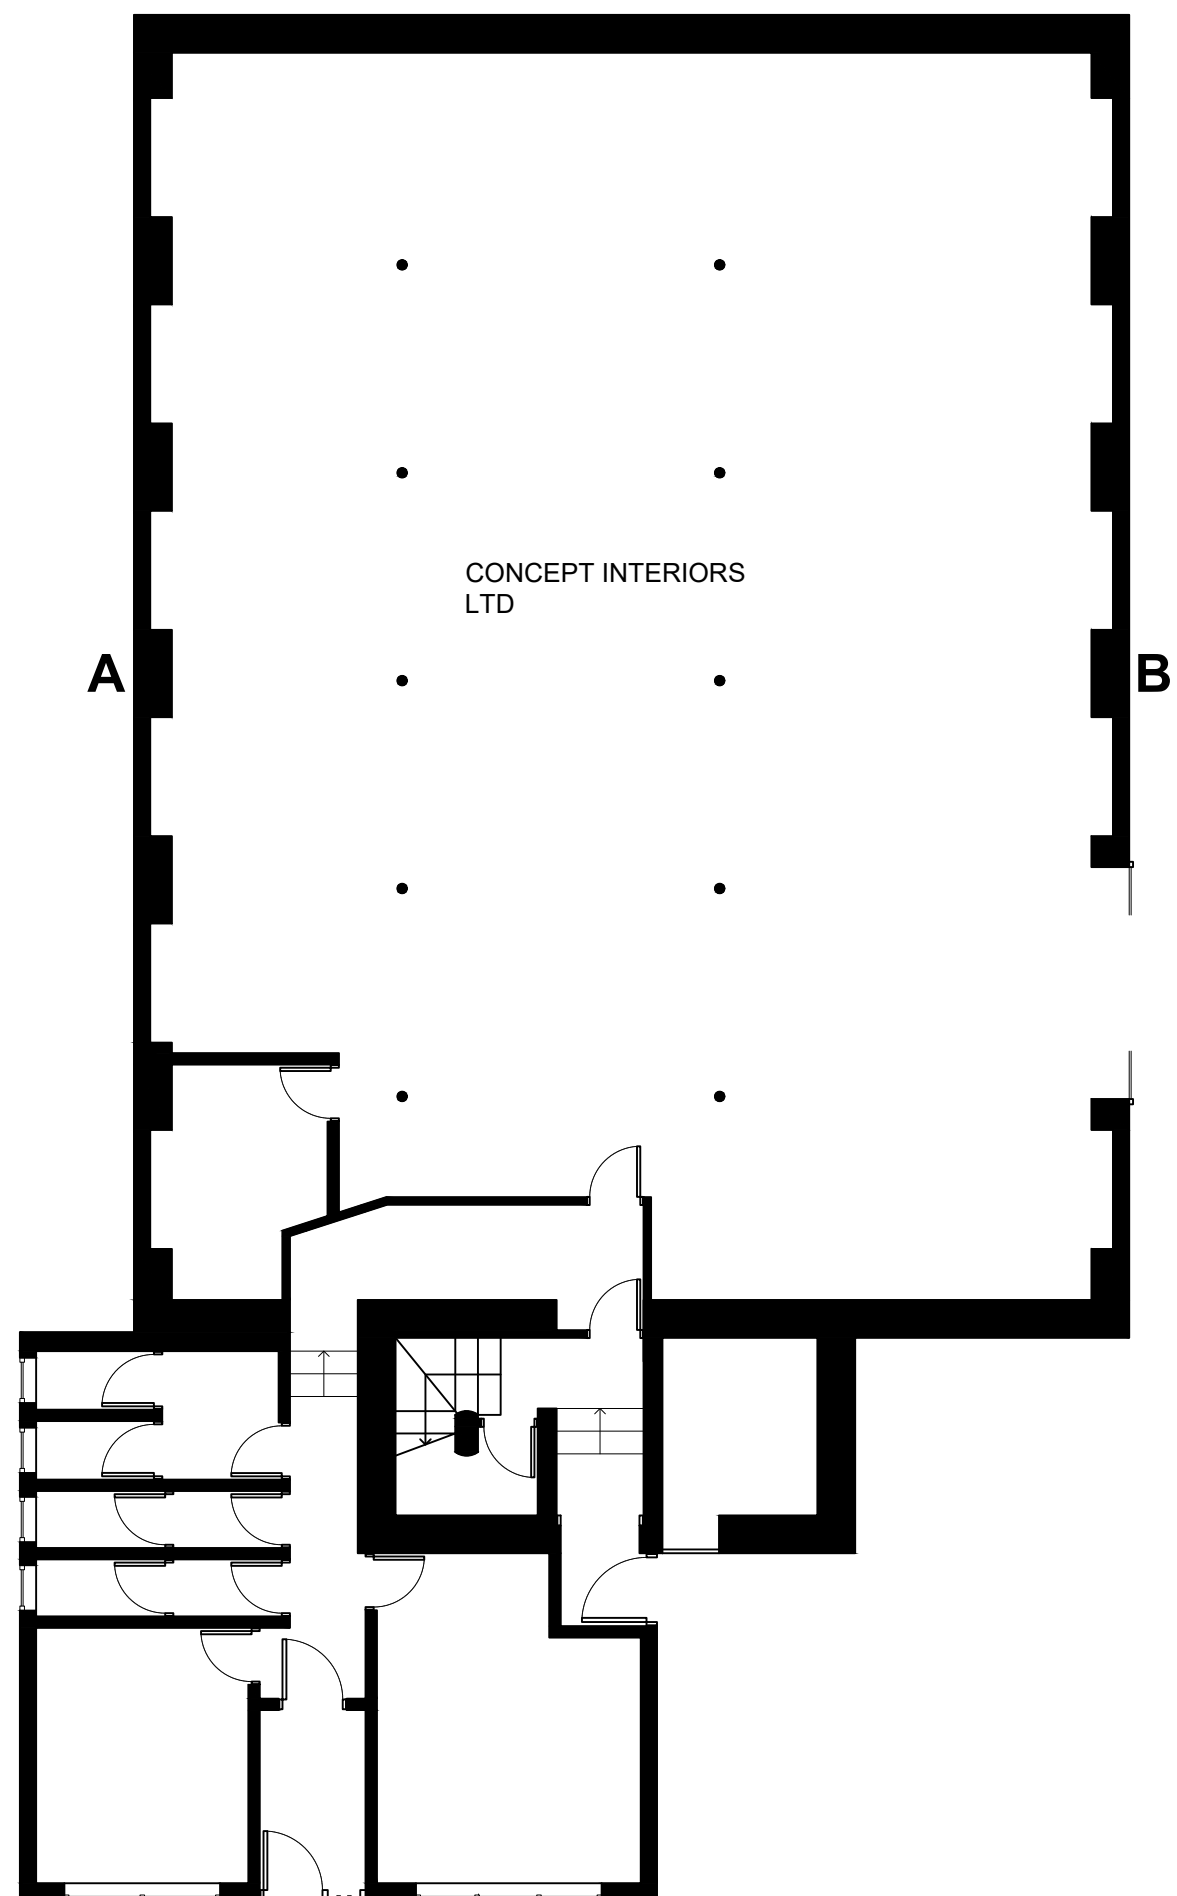

EXISTING GROUND FLOOR PLAN
1:100 @ A1

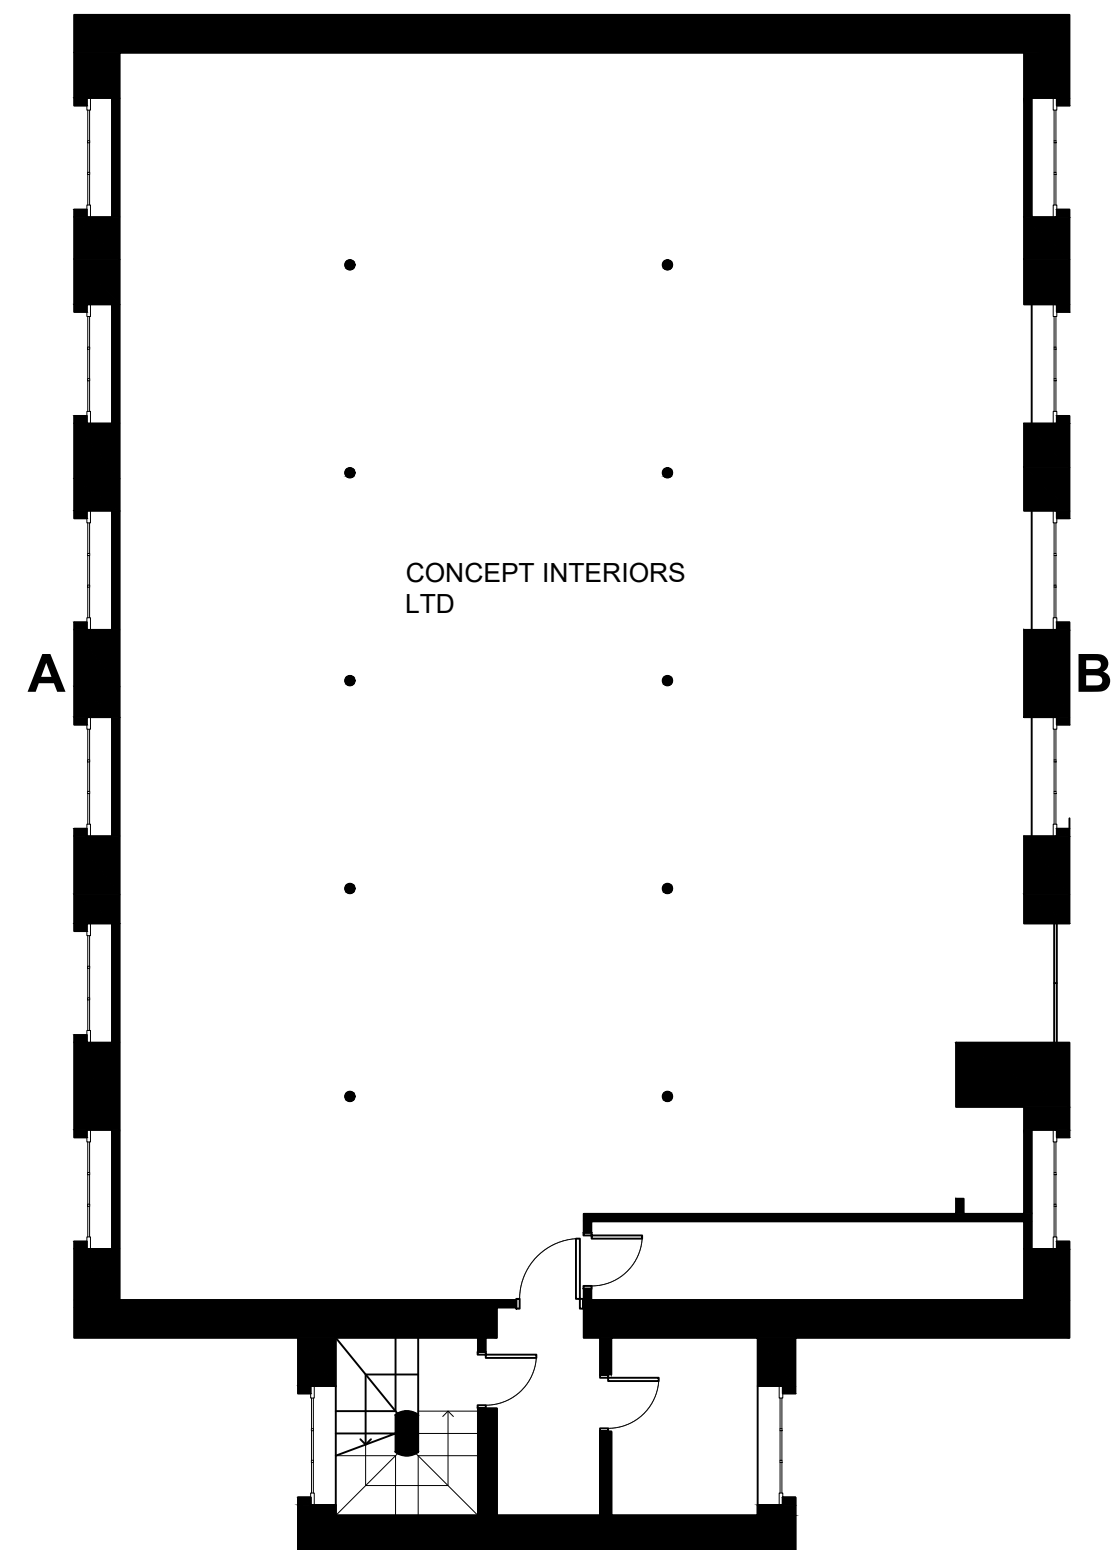

EXISTING FIRST FLOOR PLAN
1:100 @ A1

NU-FIT

ARCHITECTURAL DESIGN LTD

NOTE TO CONTRACTOR: DO NOT SCALE FROM THIS DRAWING

Client
WALJAN MILL, ROCHDALE
Project

CHANGE OF USE AND EXTERNAL STAIRCASE
Title

EXISTING PLANS			
Drawn by	Date	Purpose of issue	Scale
	Jan.	PLANNING.	1:100 @ A1
Checked by	Date	Drawing No.	
Approved by	Date	PLANNING/26158193-A	