




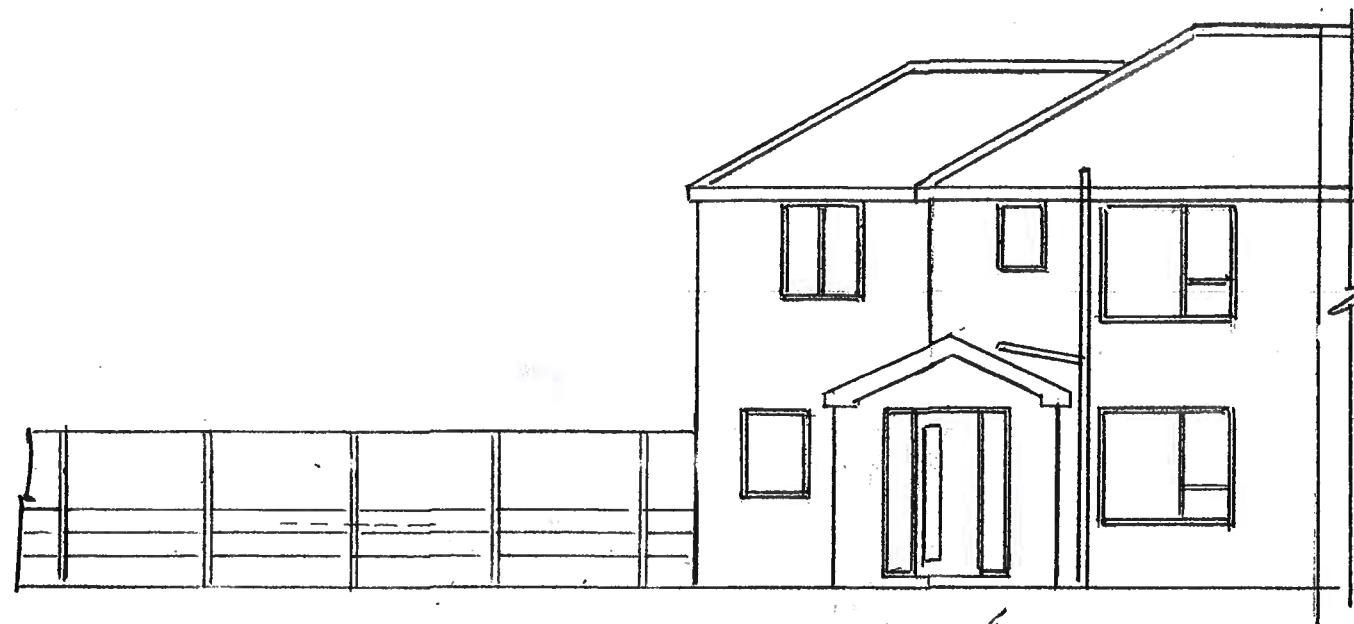


EXISTING FRONT ELEVATION

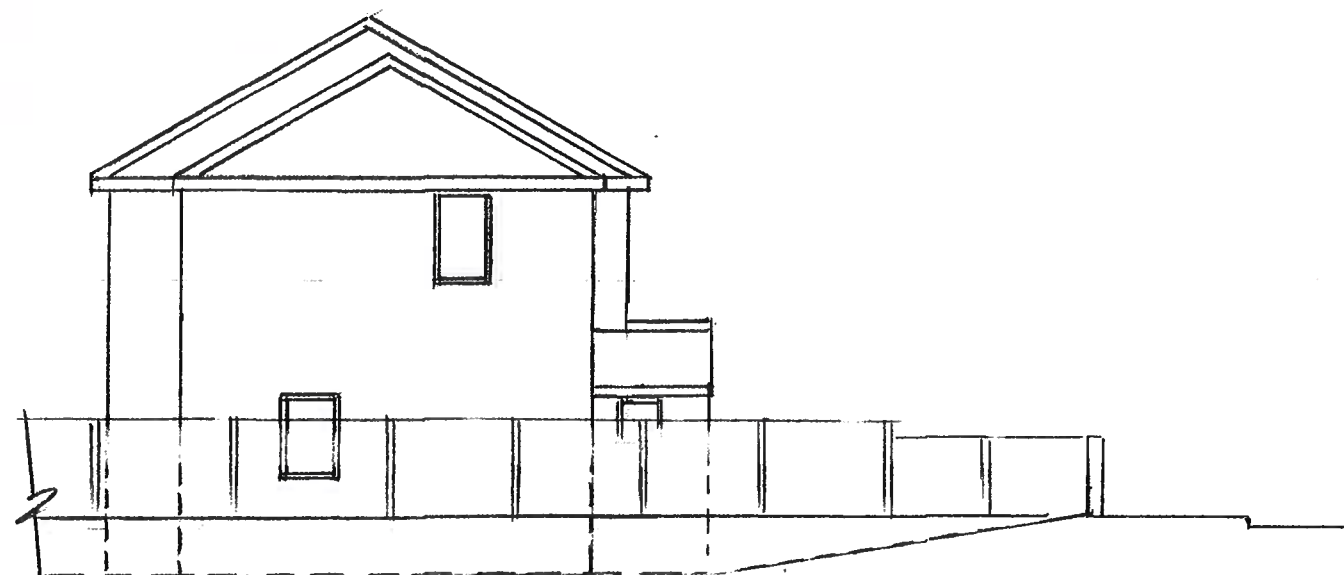


EXISTING SIDE ELEVATION

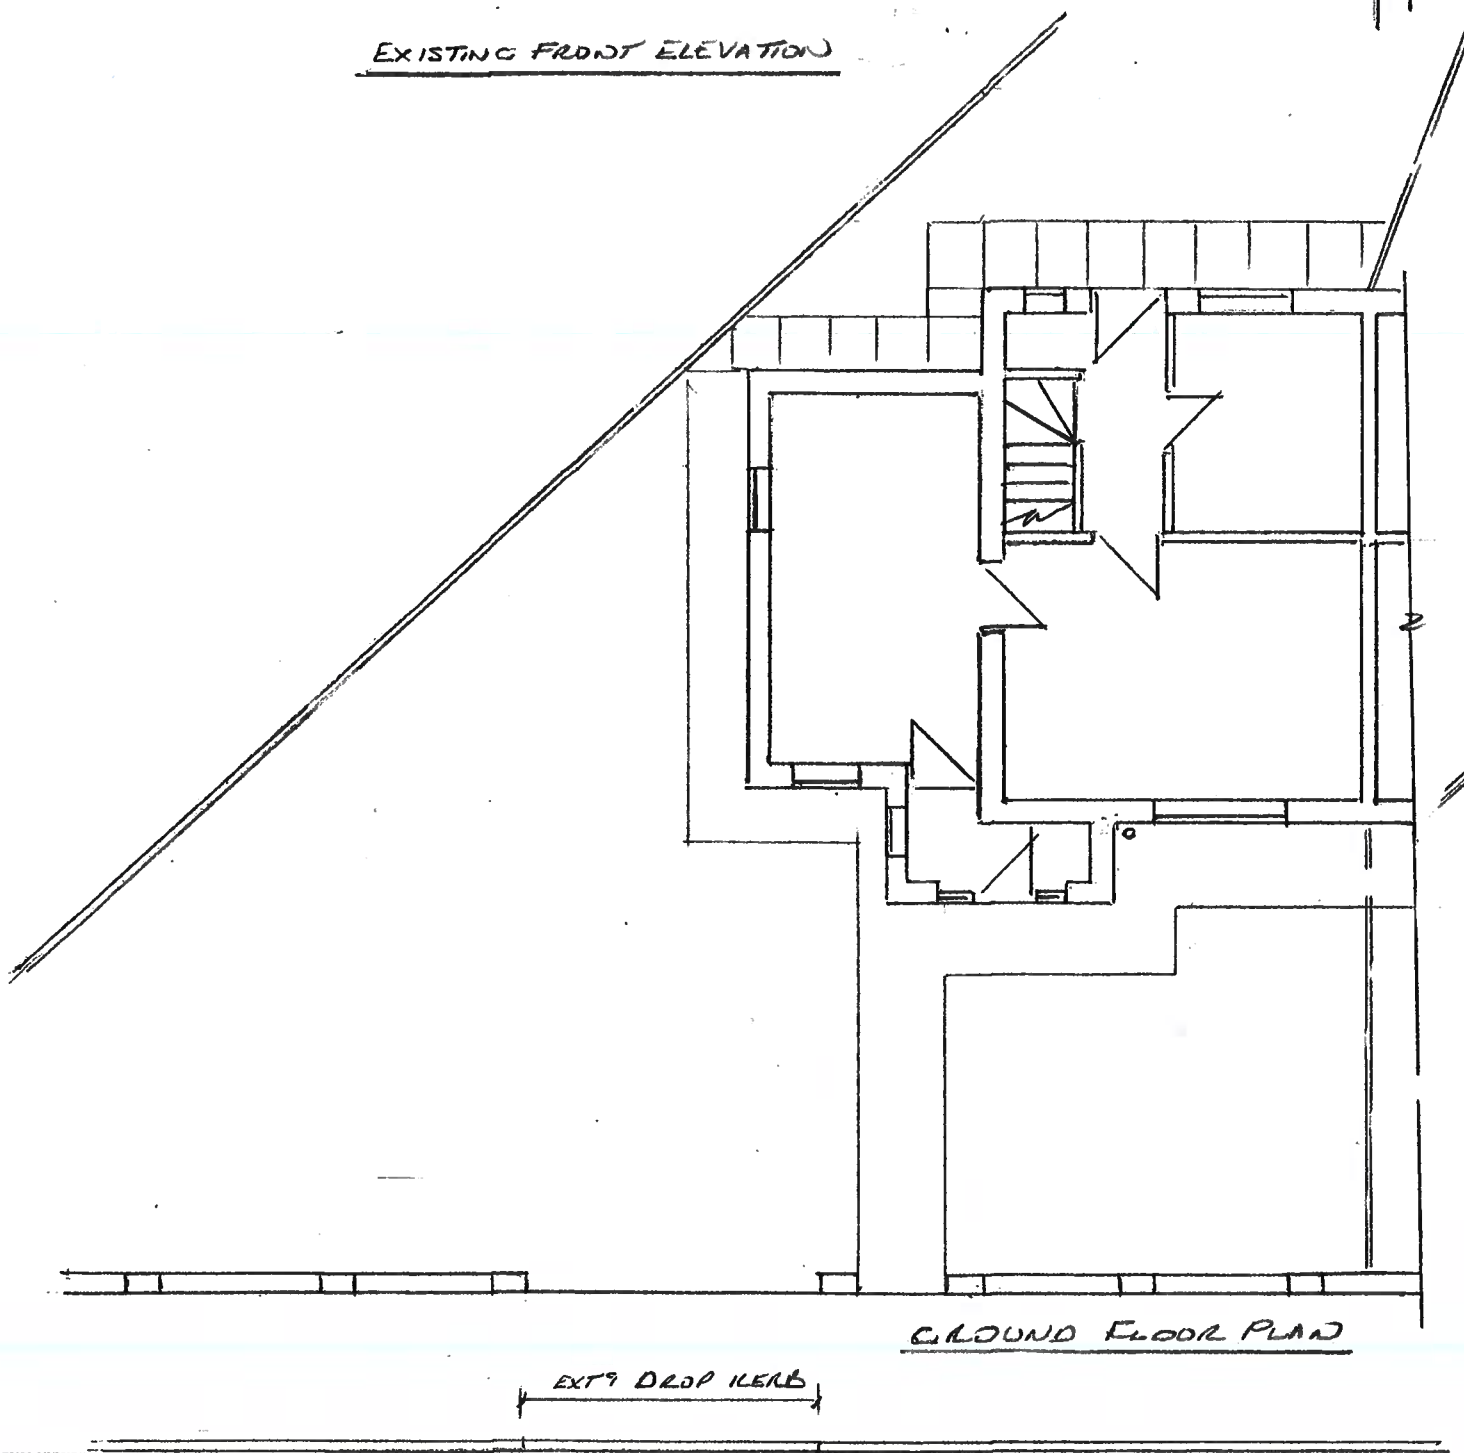

GROUND FLOOR PLAN

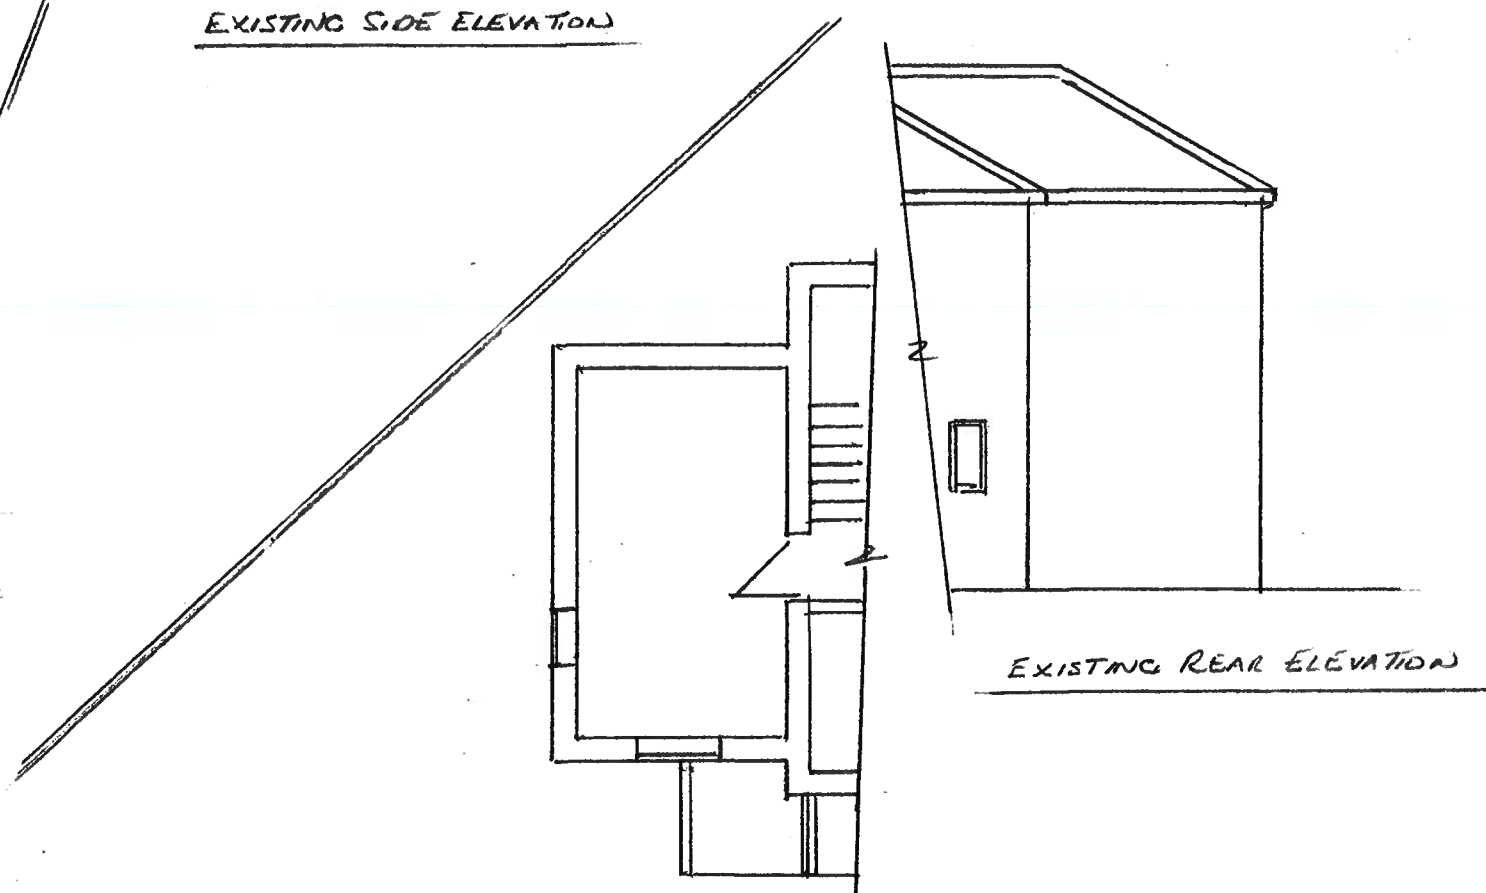

EXISTING REAR ELEVATION

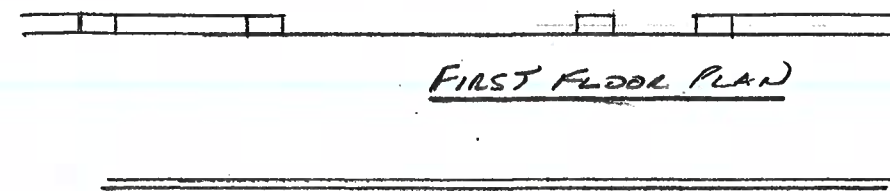

FIRST FLOOR PLAN

Thompson Designs
 Tel 0161 705 1458 Mob 07884 318634
 Sheet 1
 Existing Plans and Elevations
 39 Canon Street
 Rochdale OL16 2TF
 Scale 1:100 @ A3 Date June 2022