



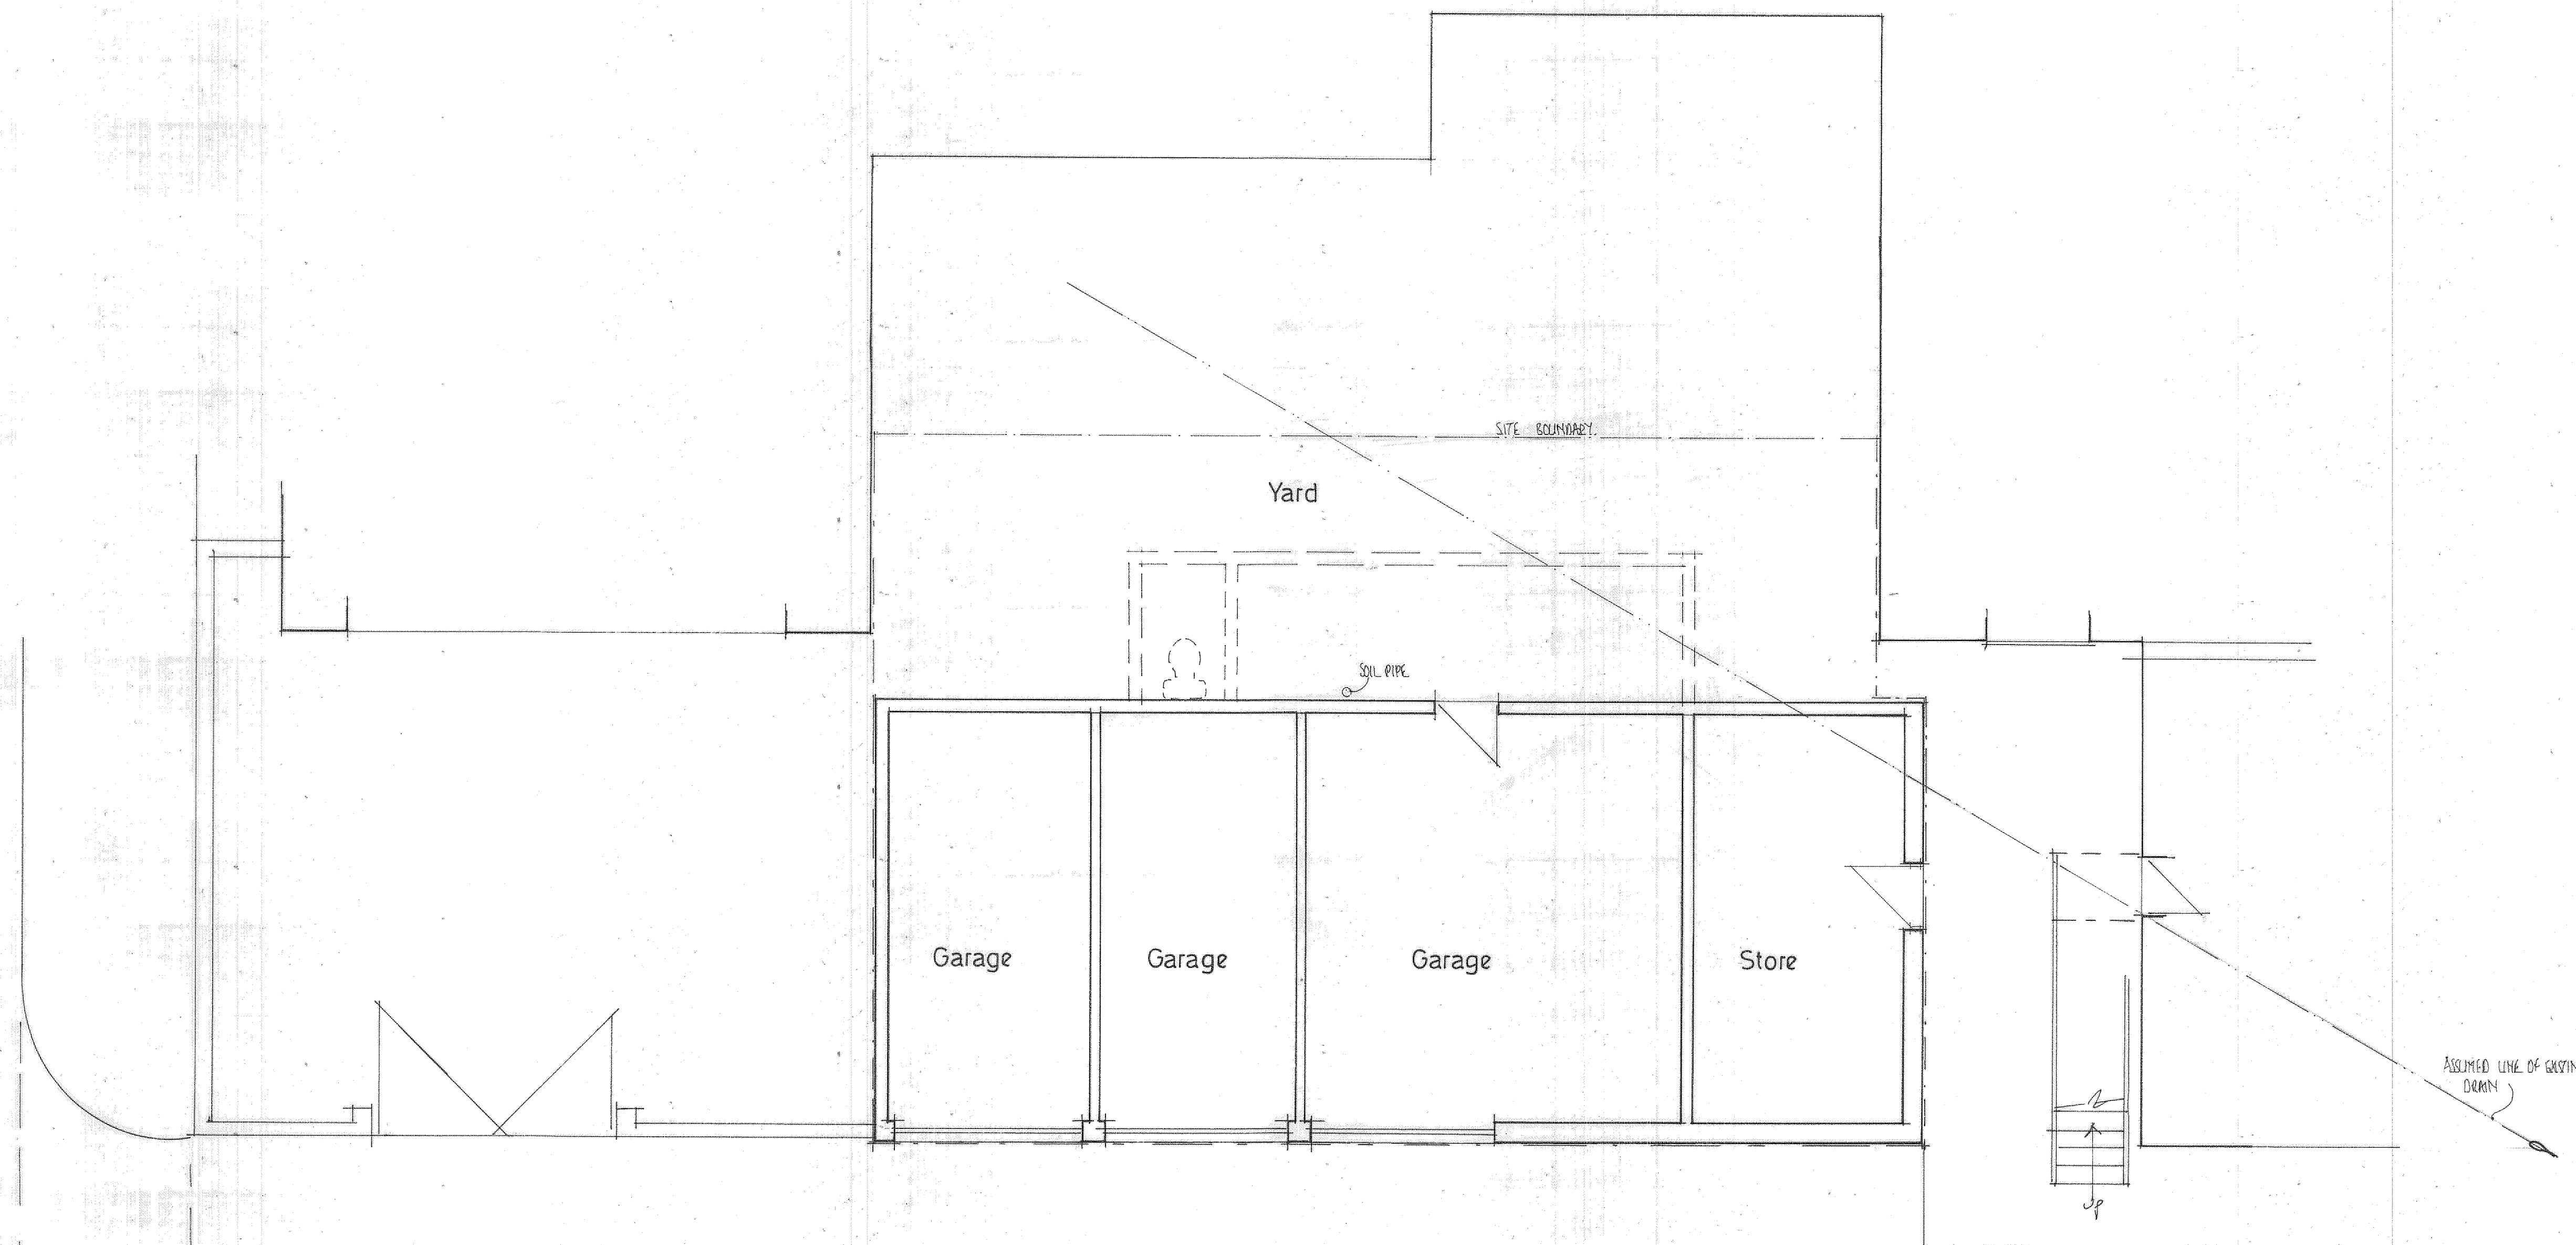

GROUND FLOOR PLAN

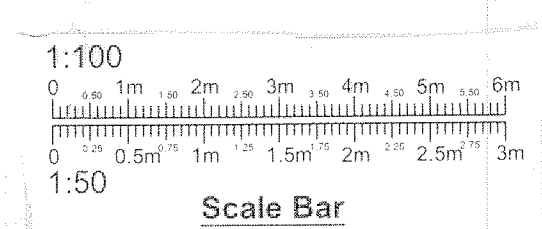

PROJECT
PROPOSED GARAGE
REPLACEMENT.
DRAWING TITLE
EXISTING LAYOUT.
CLIENT
MR. K. WILSON.
ADDRESS
GARAGES REAR OF,
110, DALE STREET,
MILNROW, ROCHDALE.
(BACK DALE STREET).
OL16 4HX..
SCALE
SCALE 1:50@A1
DATE
NOV 2023.
DRAWING No
FO 11235833/1.