



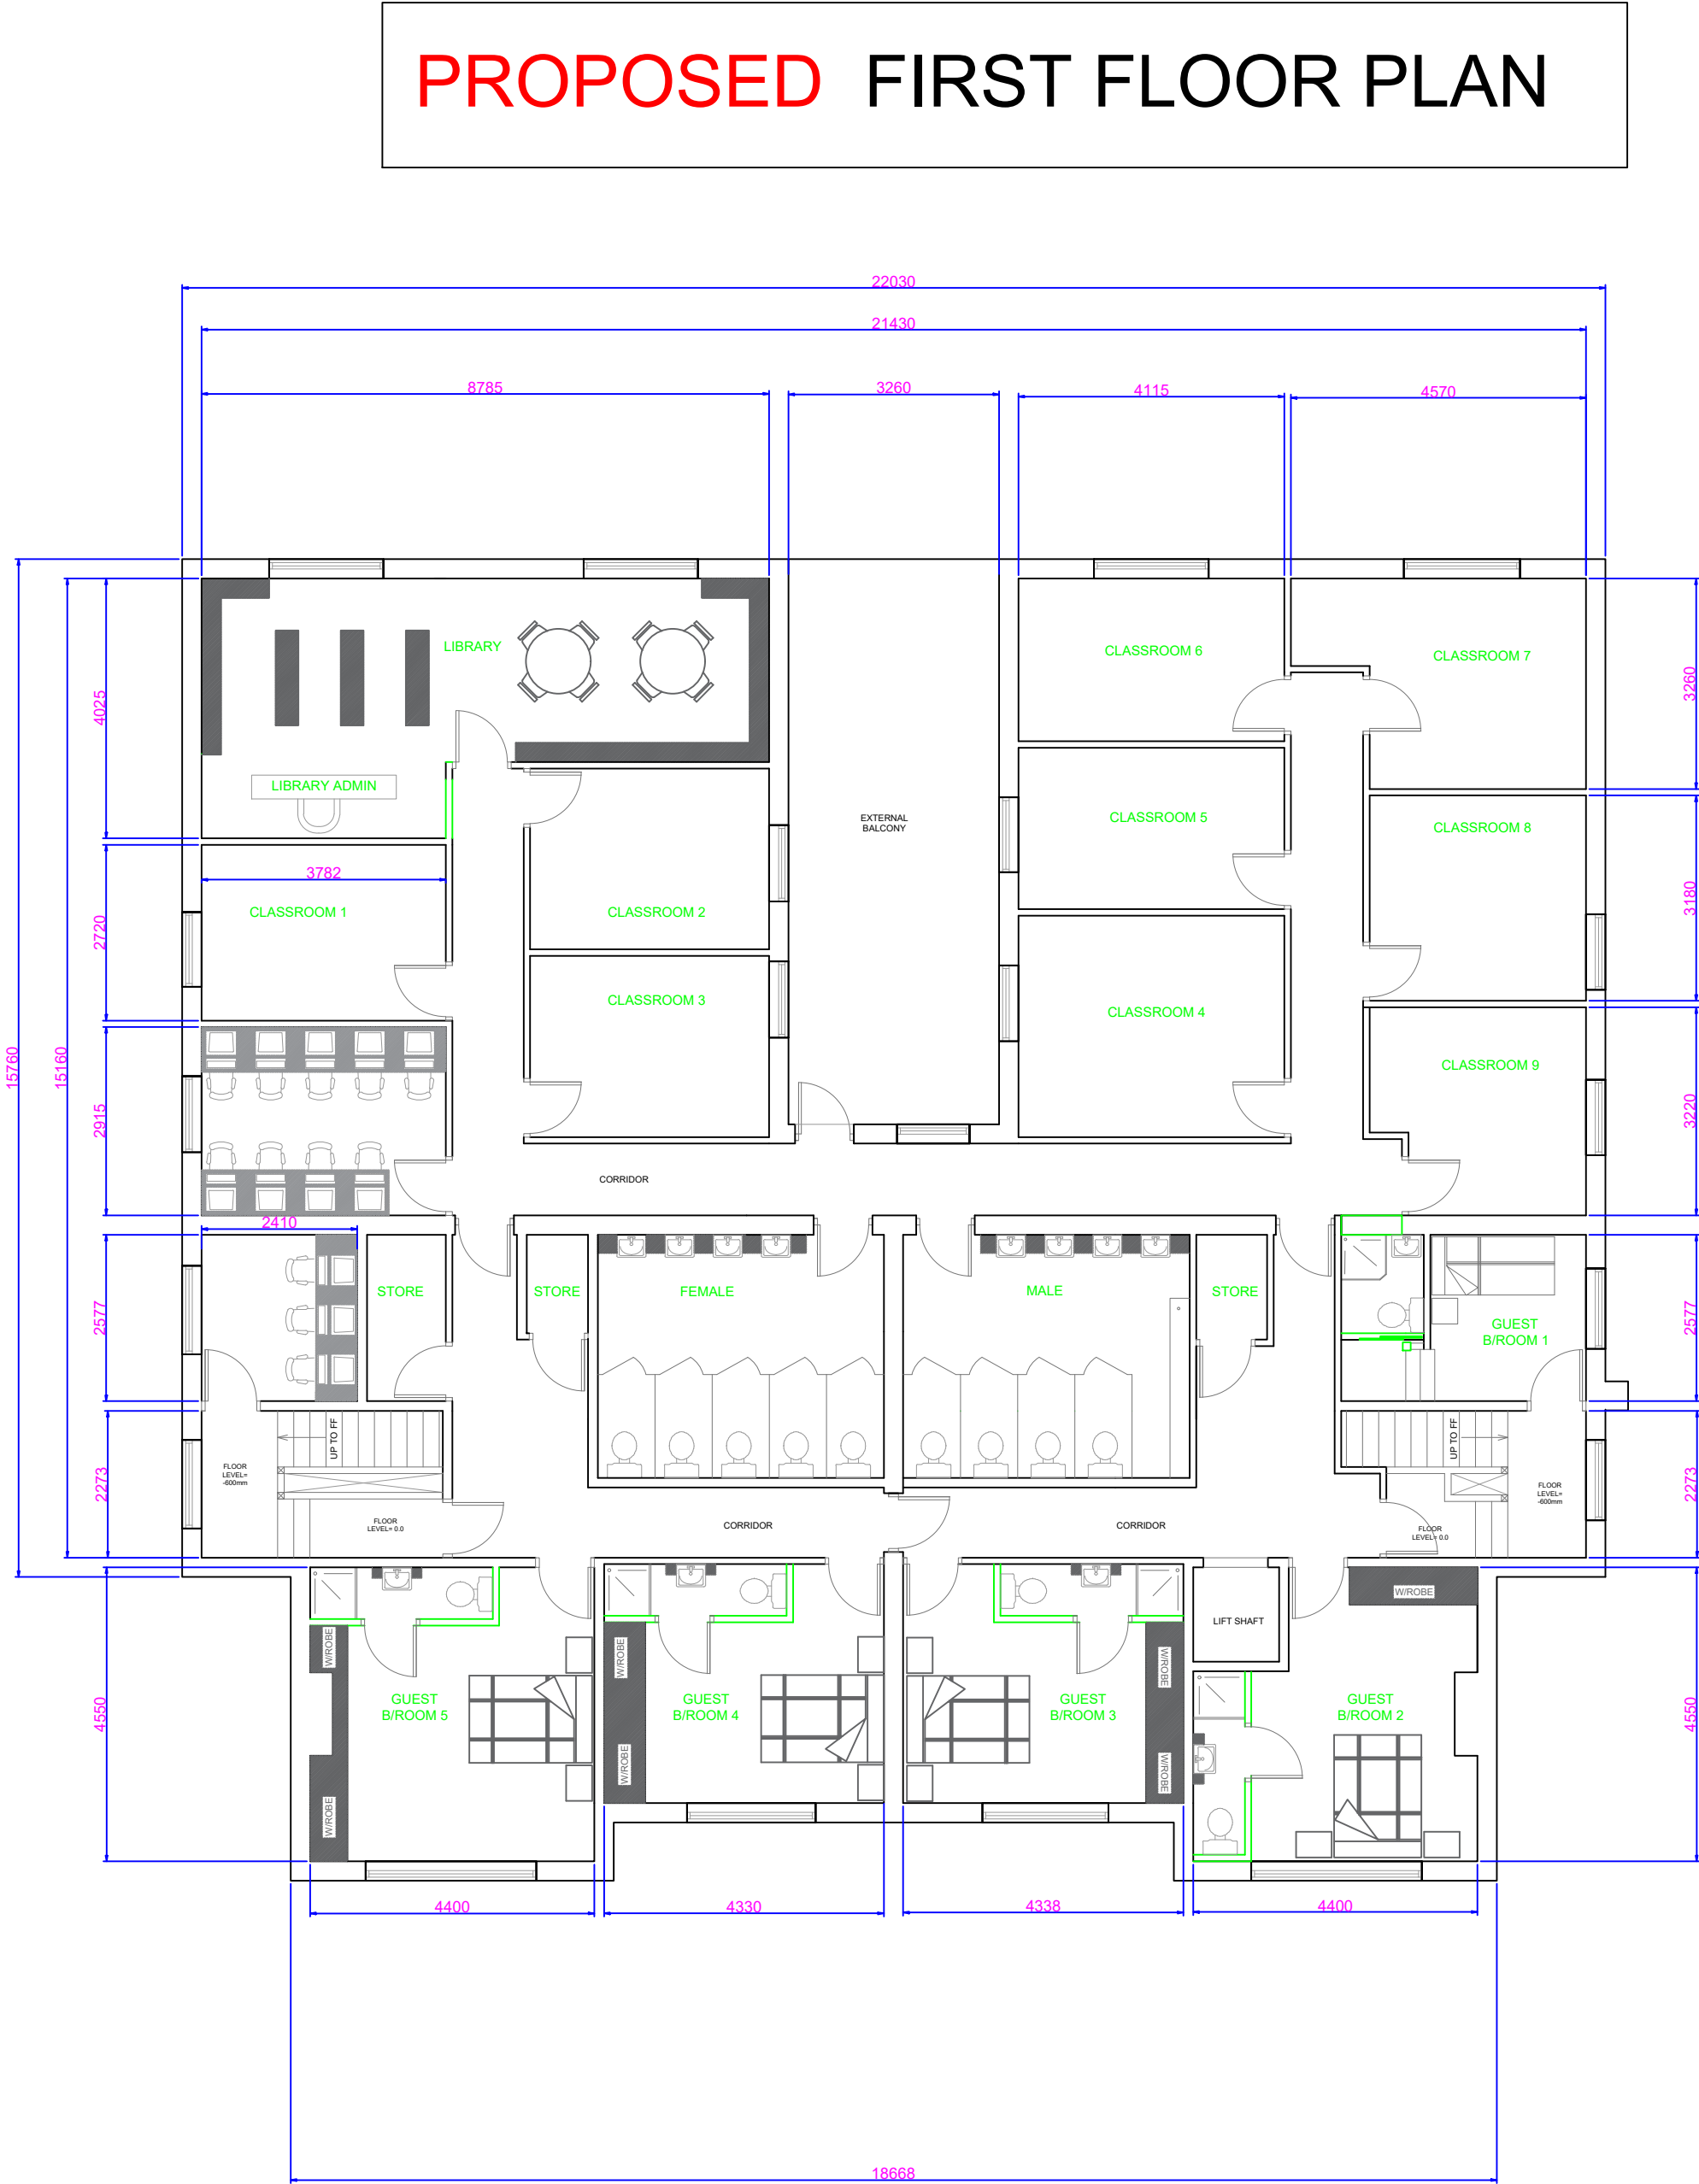

PRELIMINARY ONLY
NOT FOR USE ON SITE

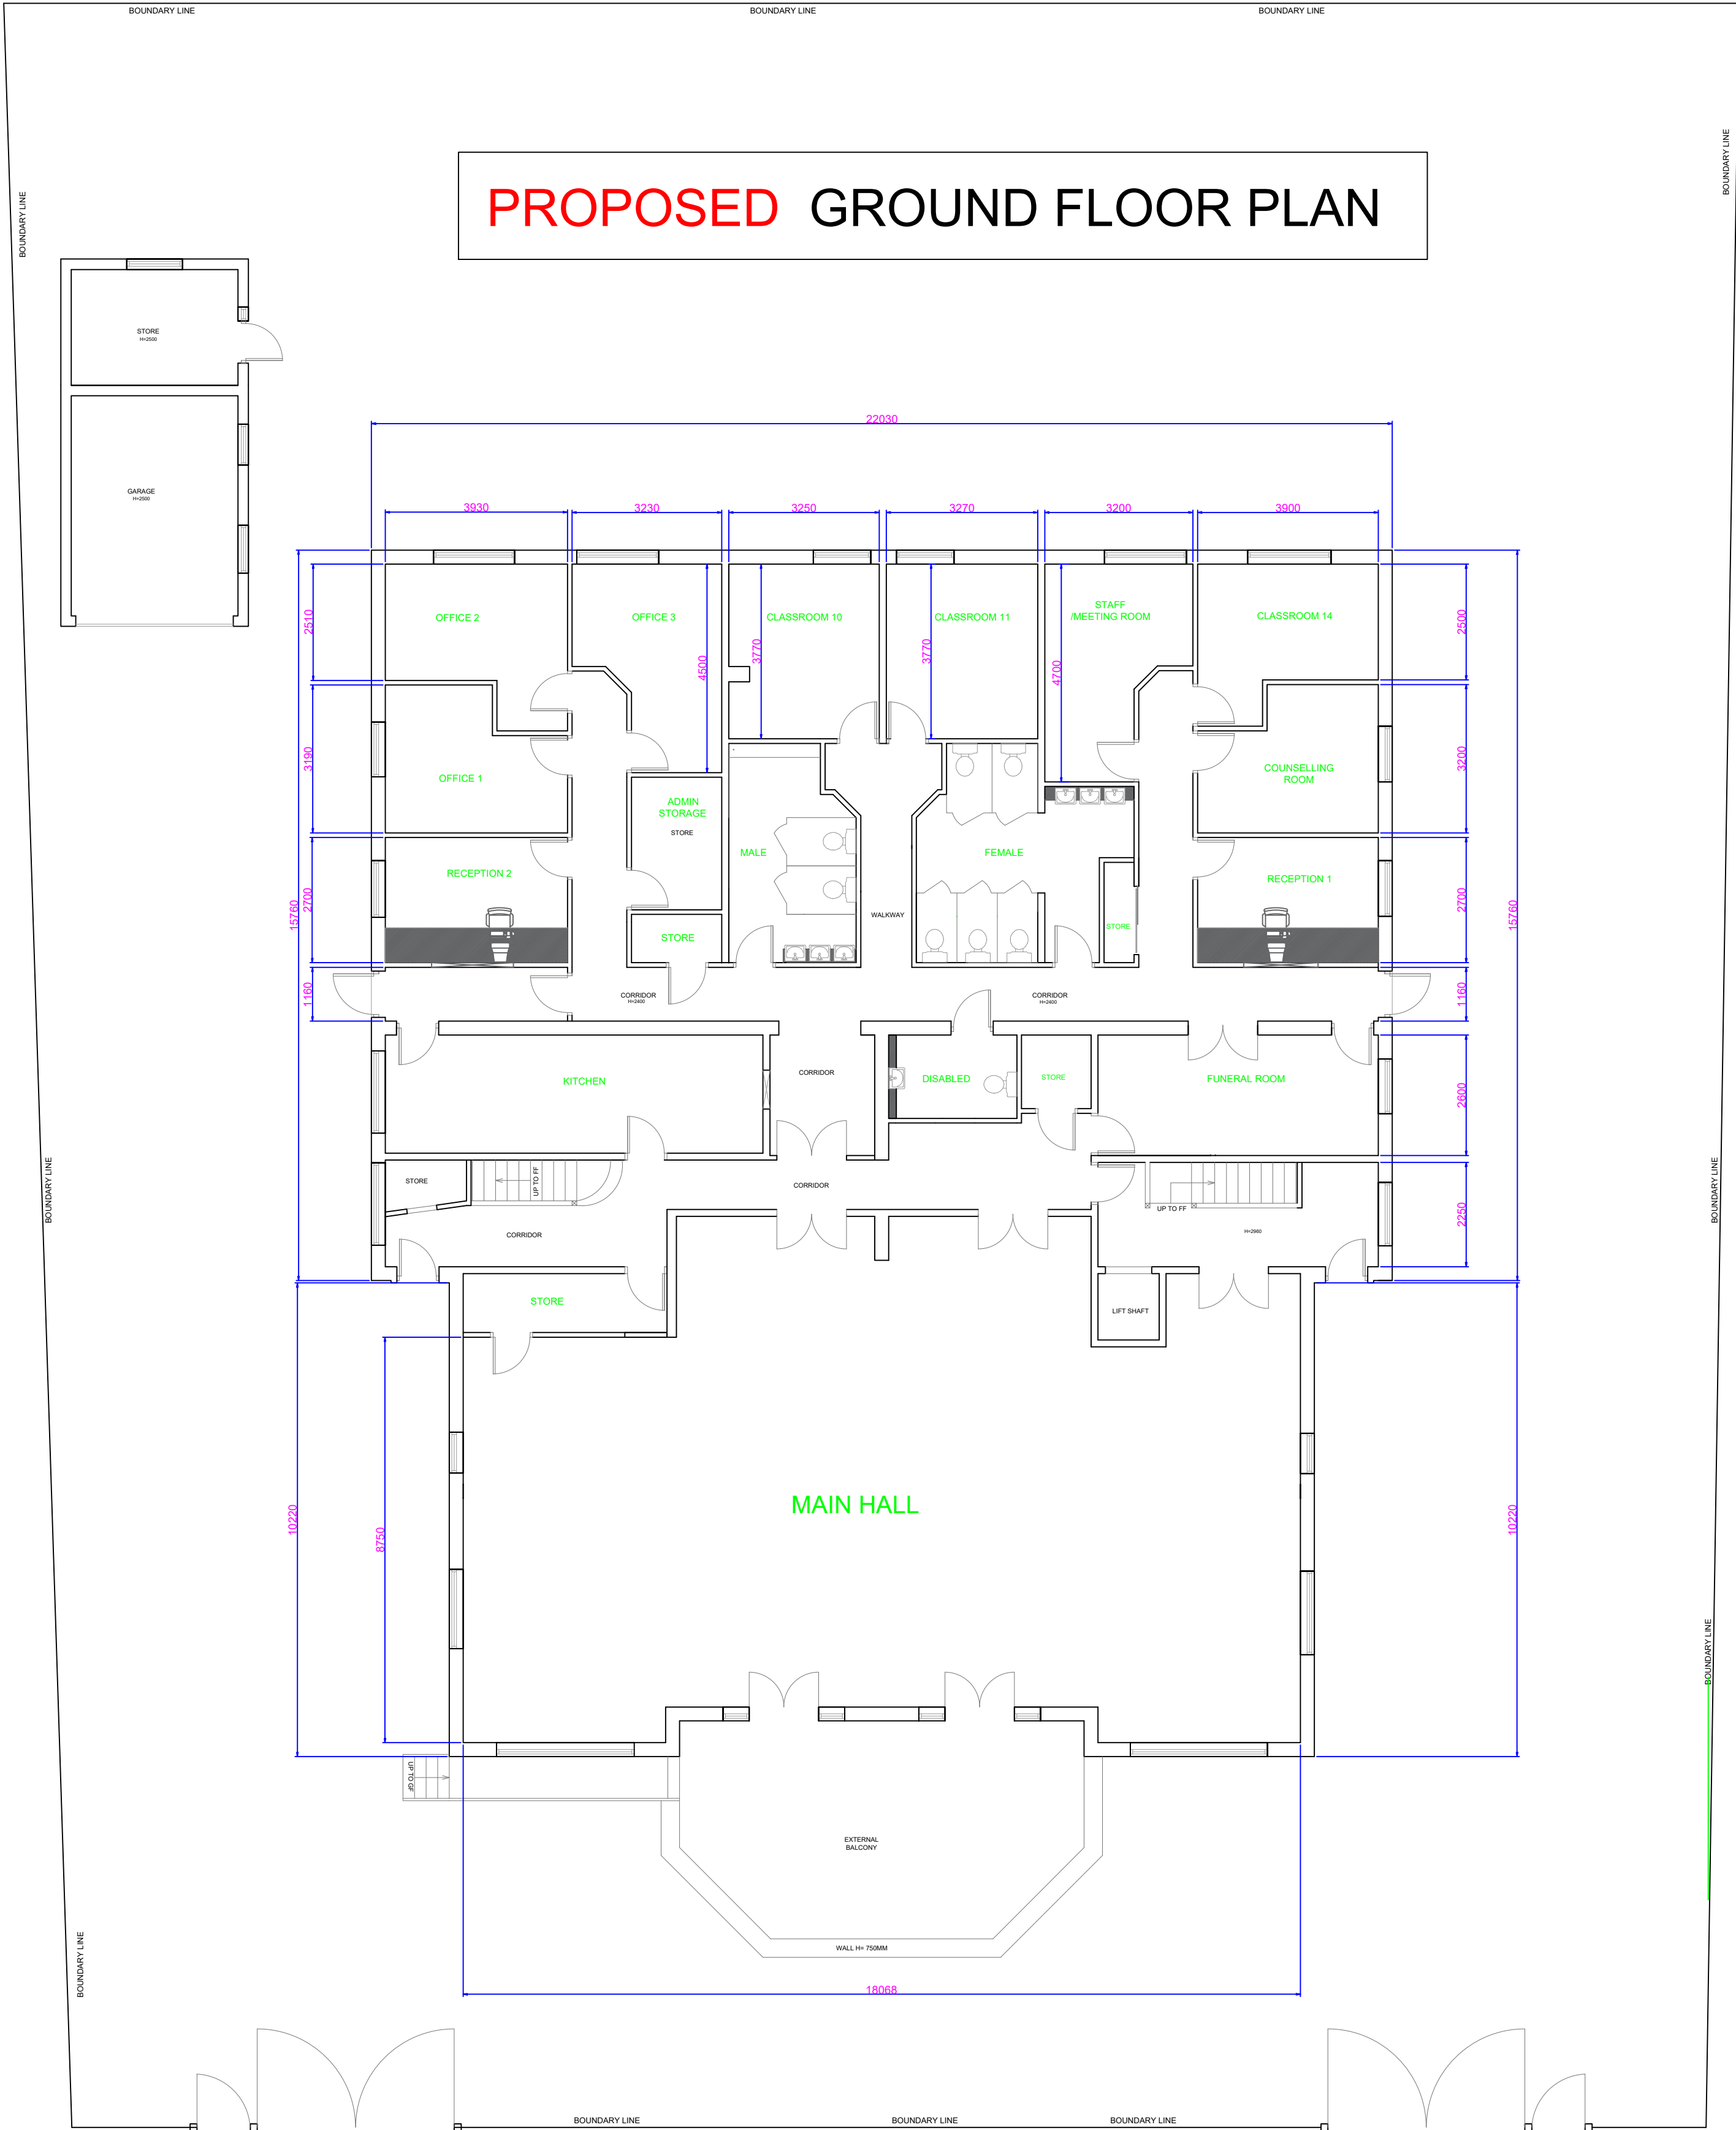

PROPOSED REAR ELEVATION



PROPOSED SIDE ELEVATION- SOUTH VIEW



PROPOSED FRONT ELEVATION



PROPOSED SIDE ELEVATION- NORTH VIEW

NOTES

REVISIONS

PROJECT: 426 - 428 ROCHADALE RD
MANCHESTER . CHANGE OF USE TO
COMMUNITY CENTRE

CLIENT: ADEEL

SCALE: 1:100 ON A0 PAPER

REFERENCE NO: 1344 AS EXISTING

BARRY CULLEN
ARCHITECTURE LTD
email: barrycullenarchitecture@gmail.com
mob: 07851262695