



IMPORTANT

- All dimensions to be checked on site
- Positions of existing services to be confirmed prior to proceeding


NOTES

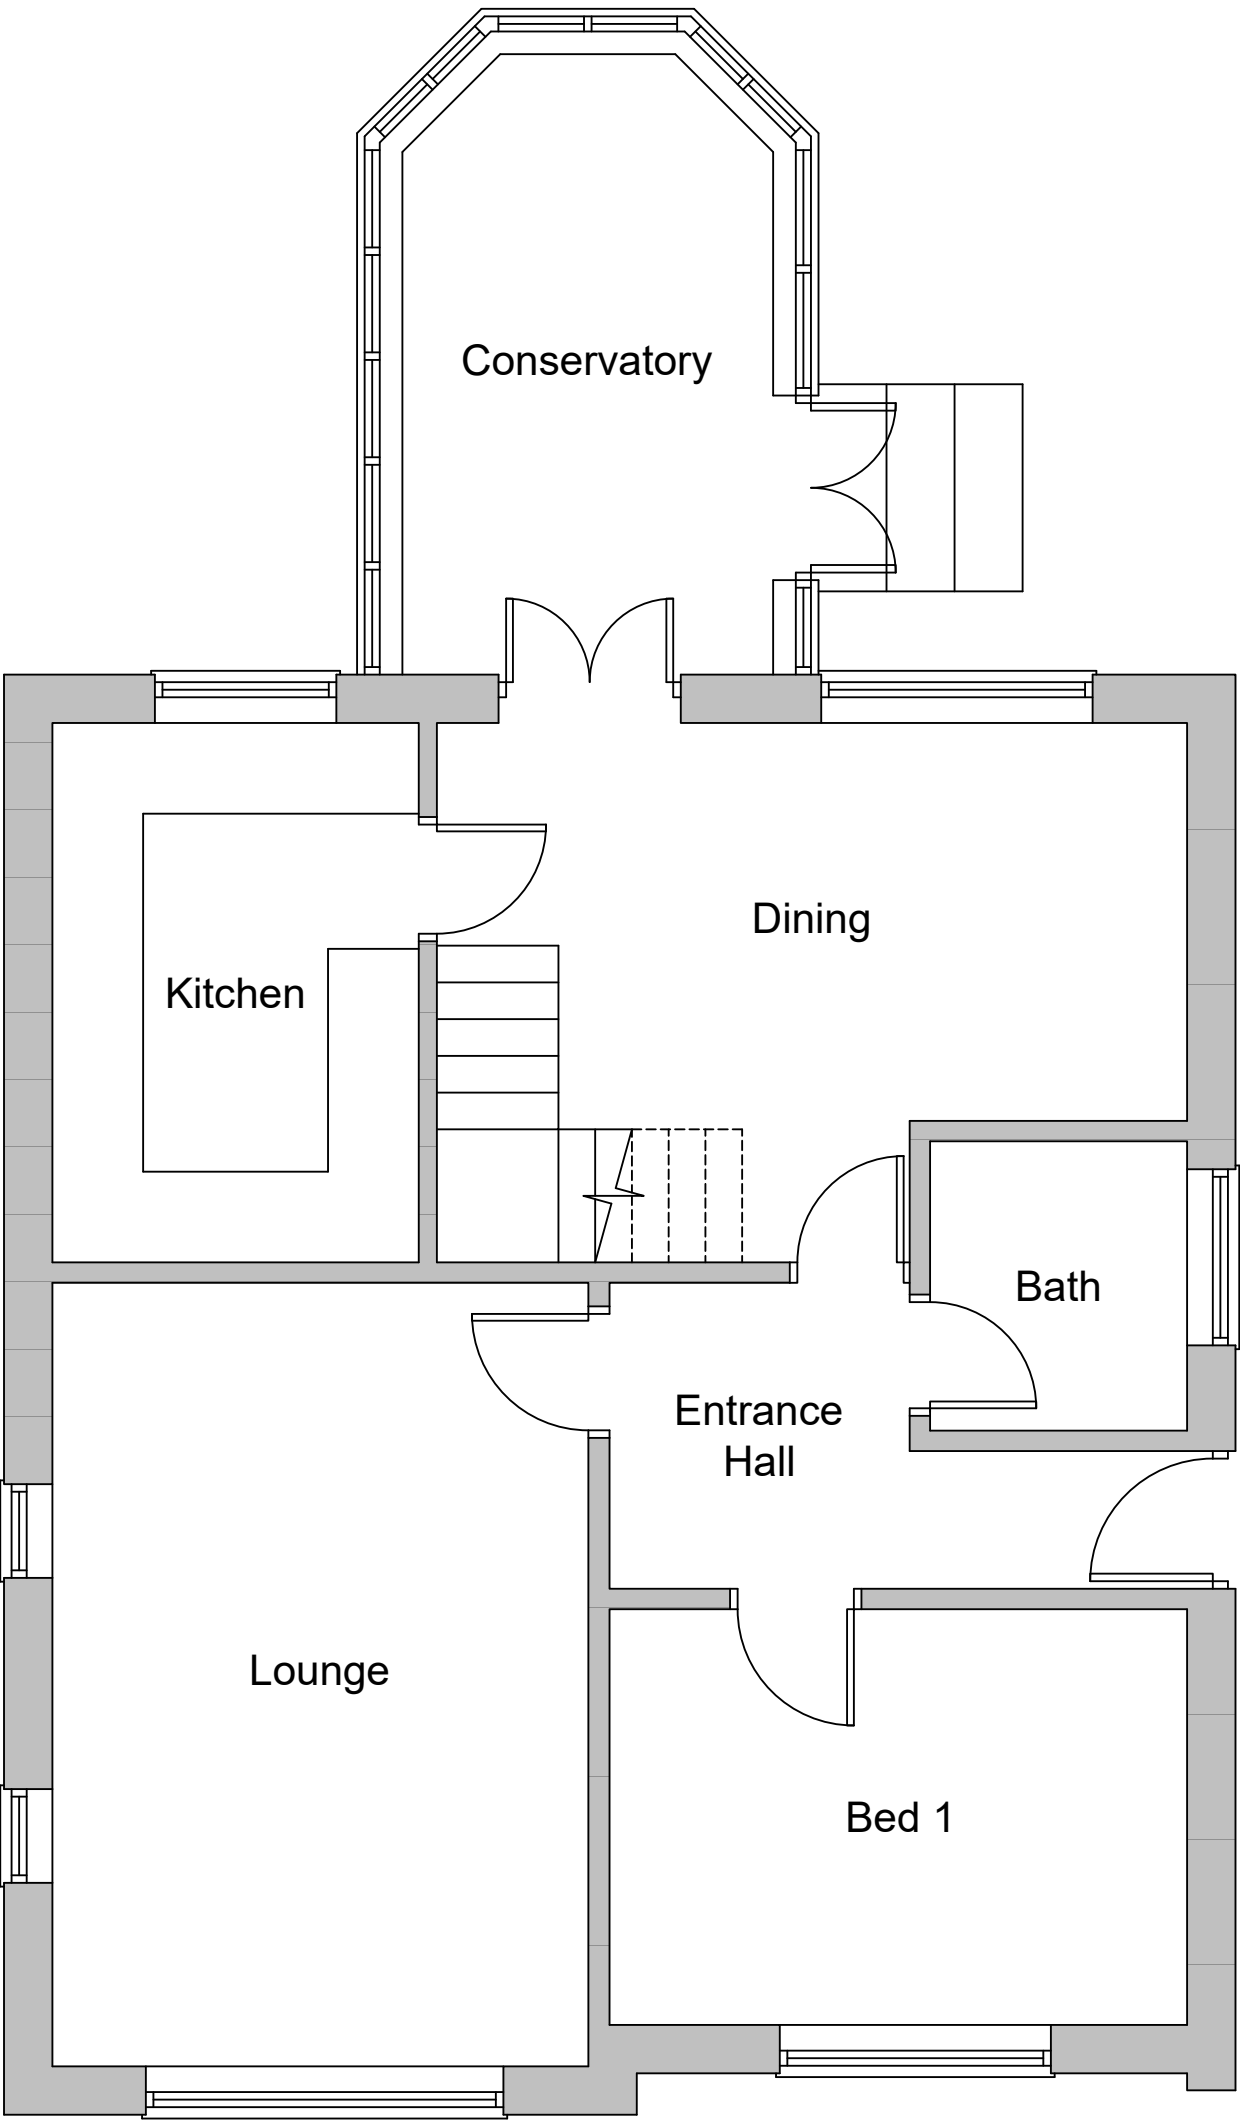

Existing Ground Floor Plan

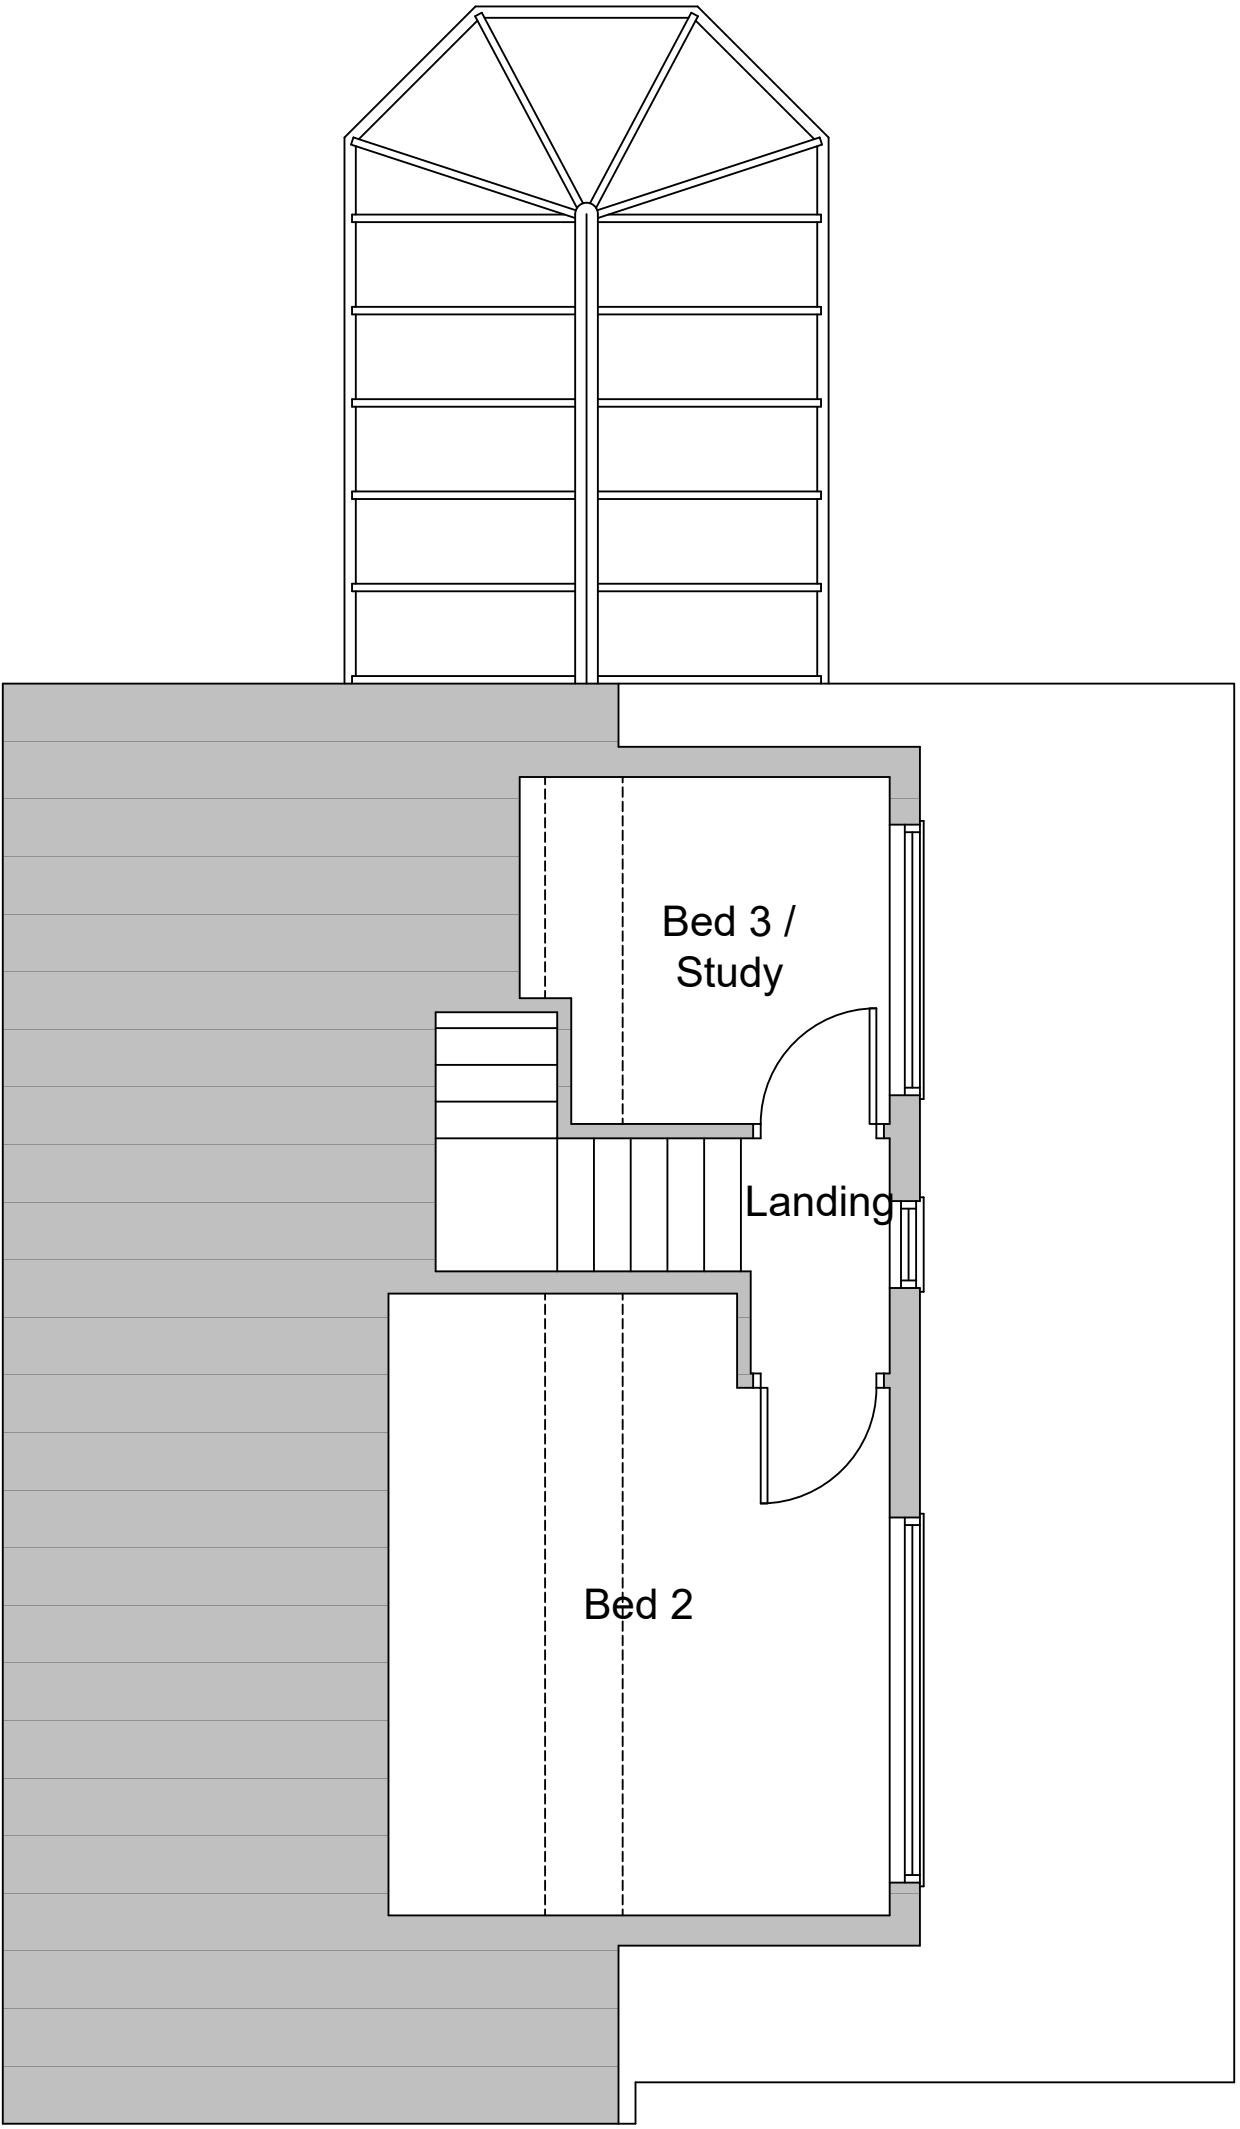

Existing First Floor Plan

 

REVISION		DATE		DESCRIPTION	
PROJECT					
Proposed Alterations					
4 Severn Drive, Milnrow, Rochdale					
DRAWING TITLE					
Existing Floor Plans					
SCALE		DATE		DRAWN	
1:50@A2		July 2023		RS	
CHECKED				RS	
DRG NO.				REVISION	
Ex_001					