




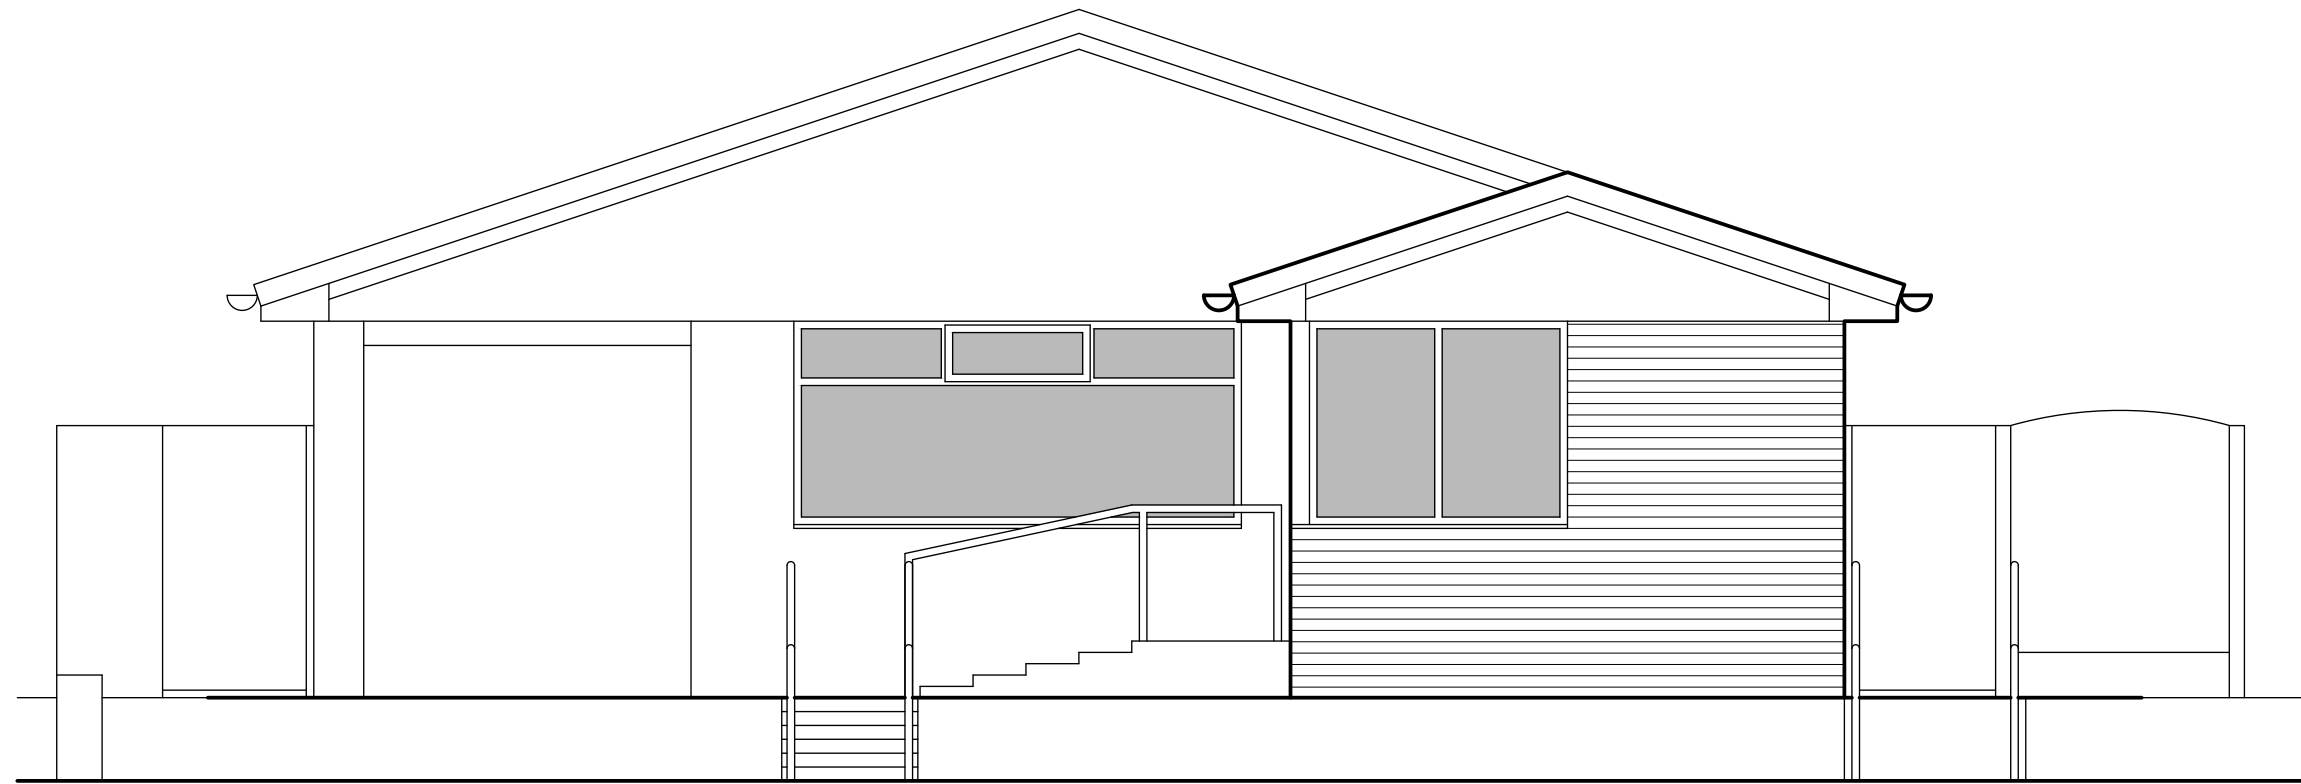

SOUTH ELEVATION

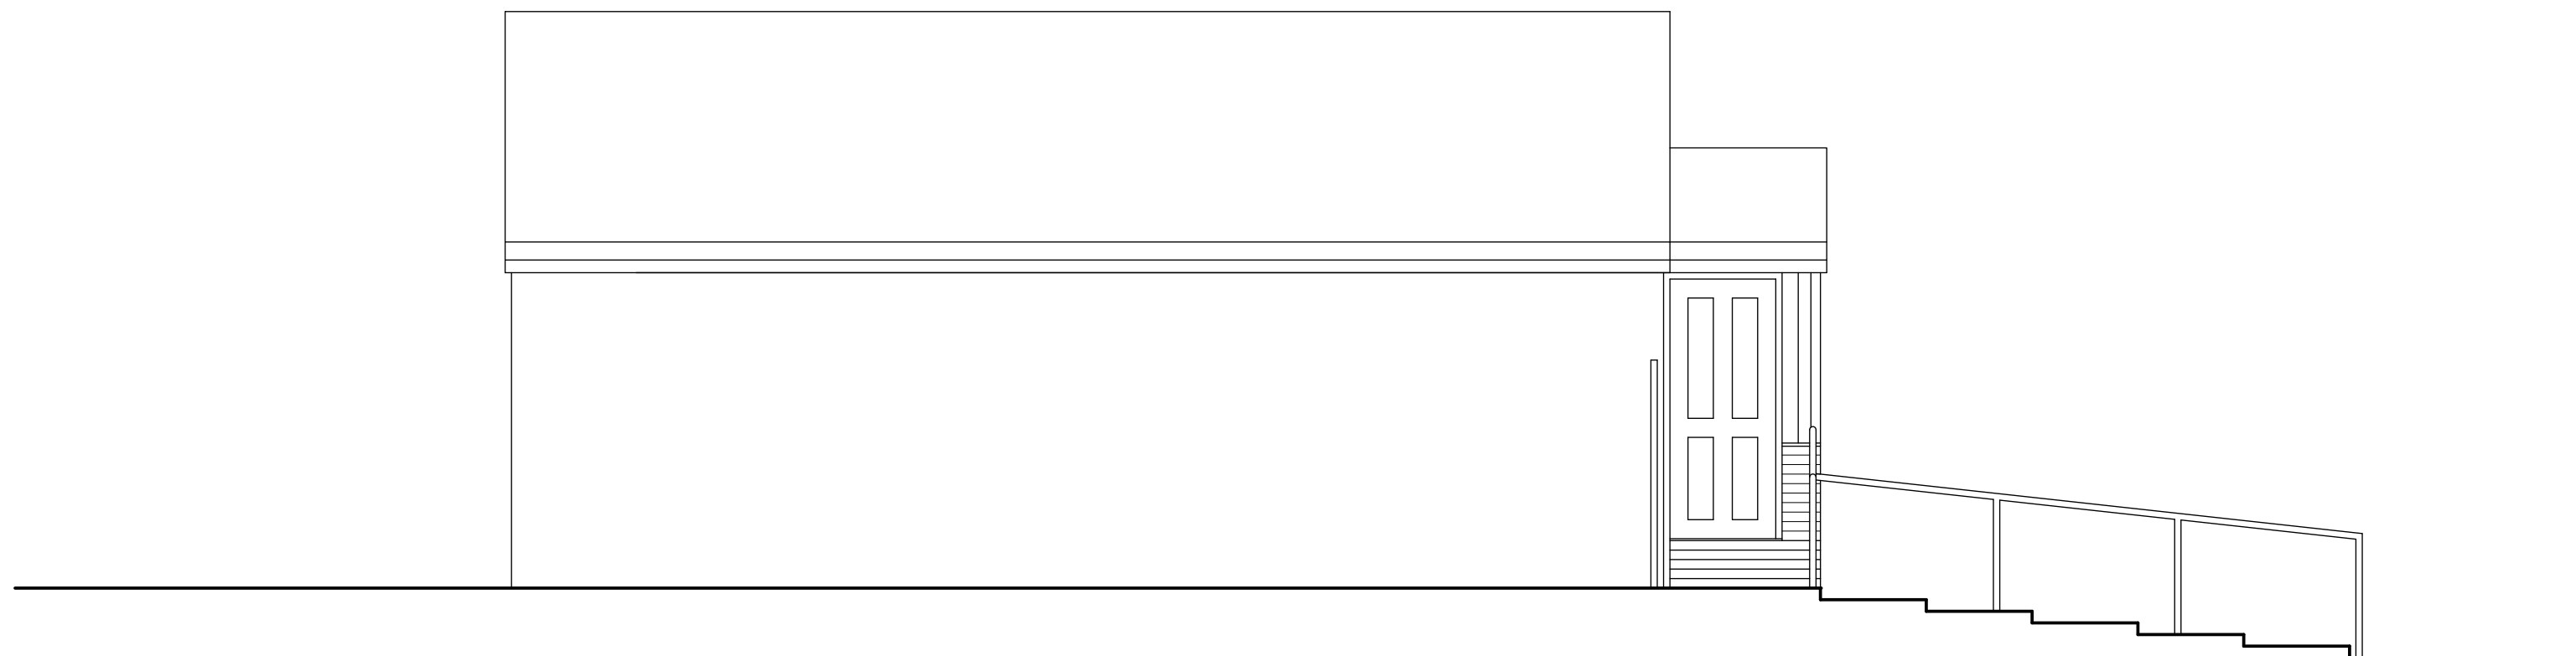

WEST ELEVATION

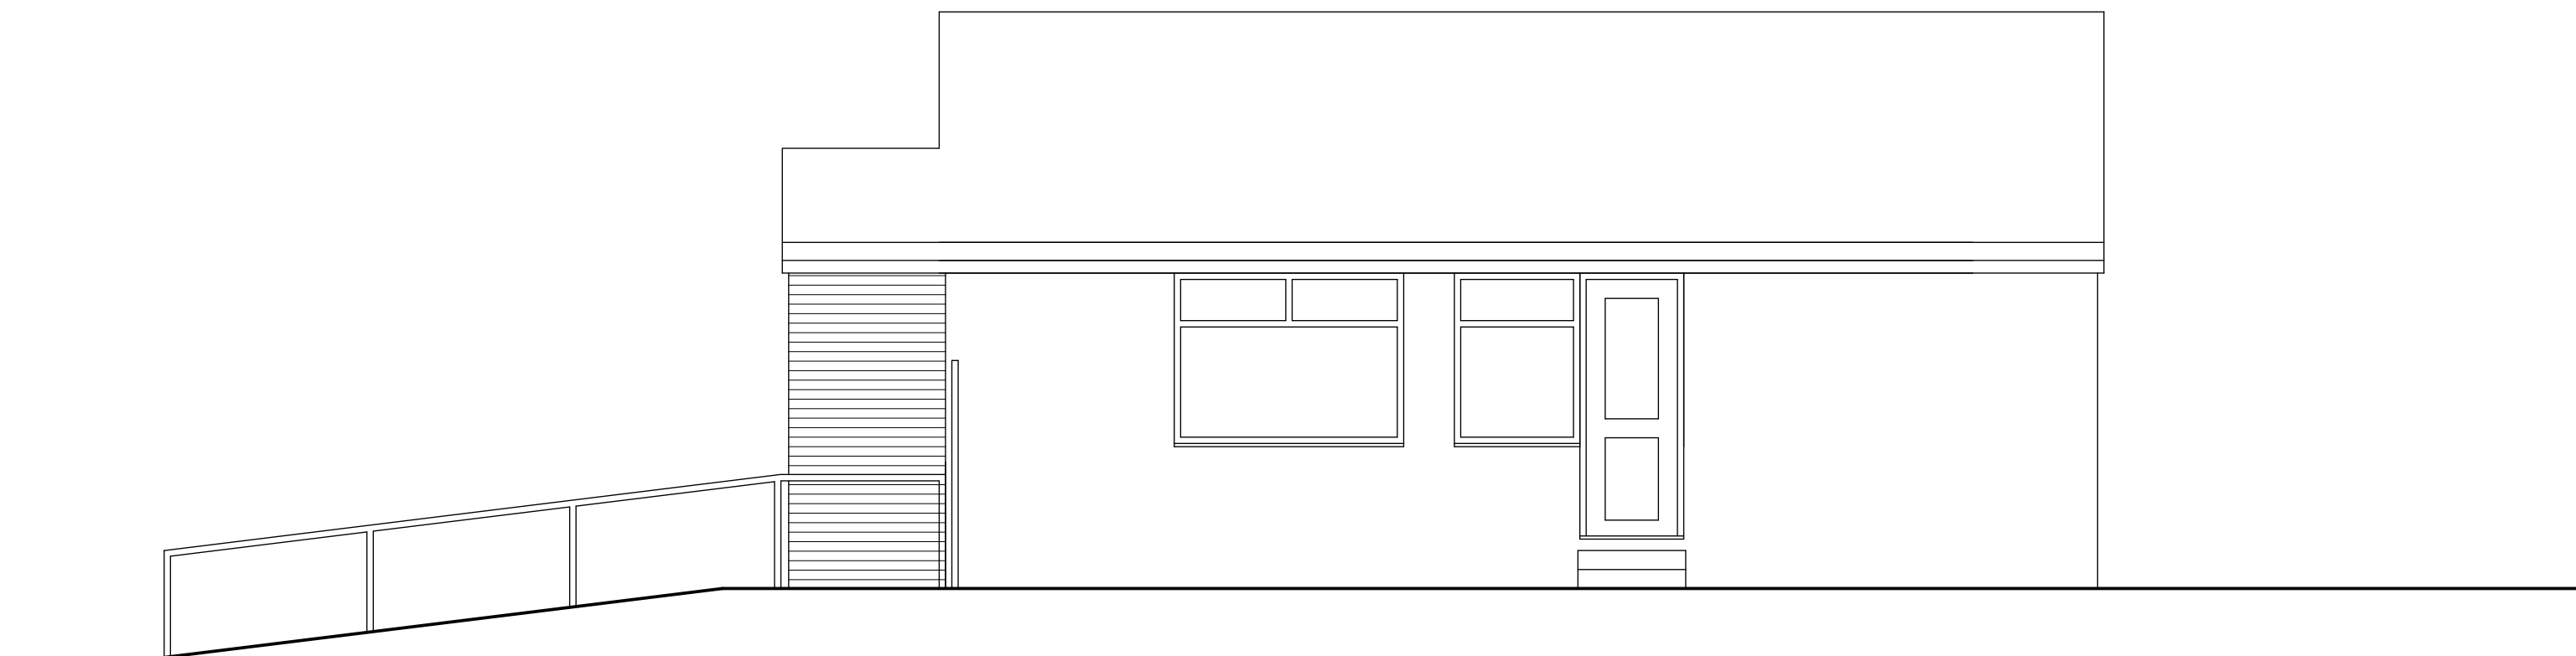

EAST ELEVATION

	NOTES
--	-------

- | | |
|---|--|
| ● | ALL DIMENSIONS TO BE CHECKED ON SITE |
| ● | NO DIMENSIONS TO BE SCALED FROM THIS DRAWING UNLESS OTHERWISE STATED |

[illegible]

FAST
ARCHITECTURE

CLIENT
MRS LYNDA HILL

PROJECT
29 LYNNWOOD DRIVE
ROCHDALE

DRAWING TITLE
ELEVATIONS
AS PROPOSED

SCALE	DATE
1:50 @A2	03.25

JOB NO.	DRAWING NO.	REV.
2025-01	17	A