


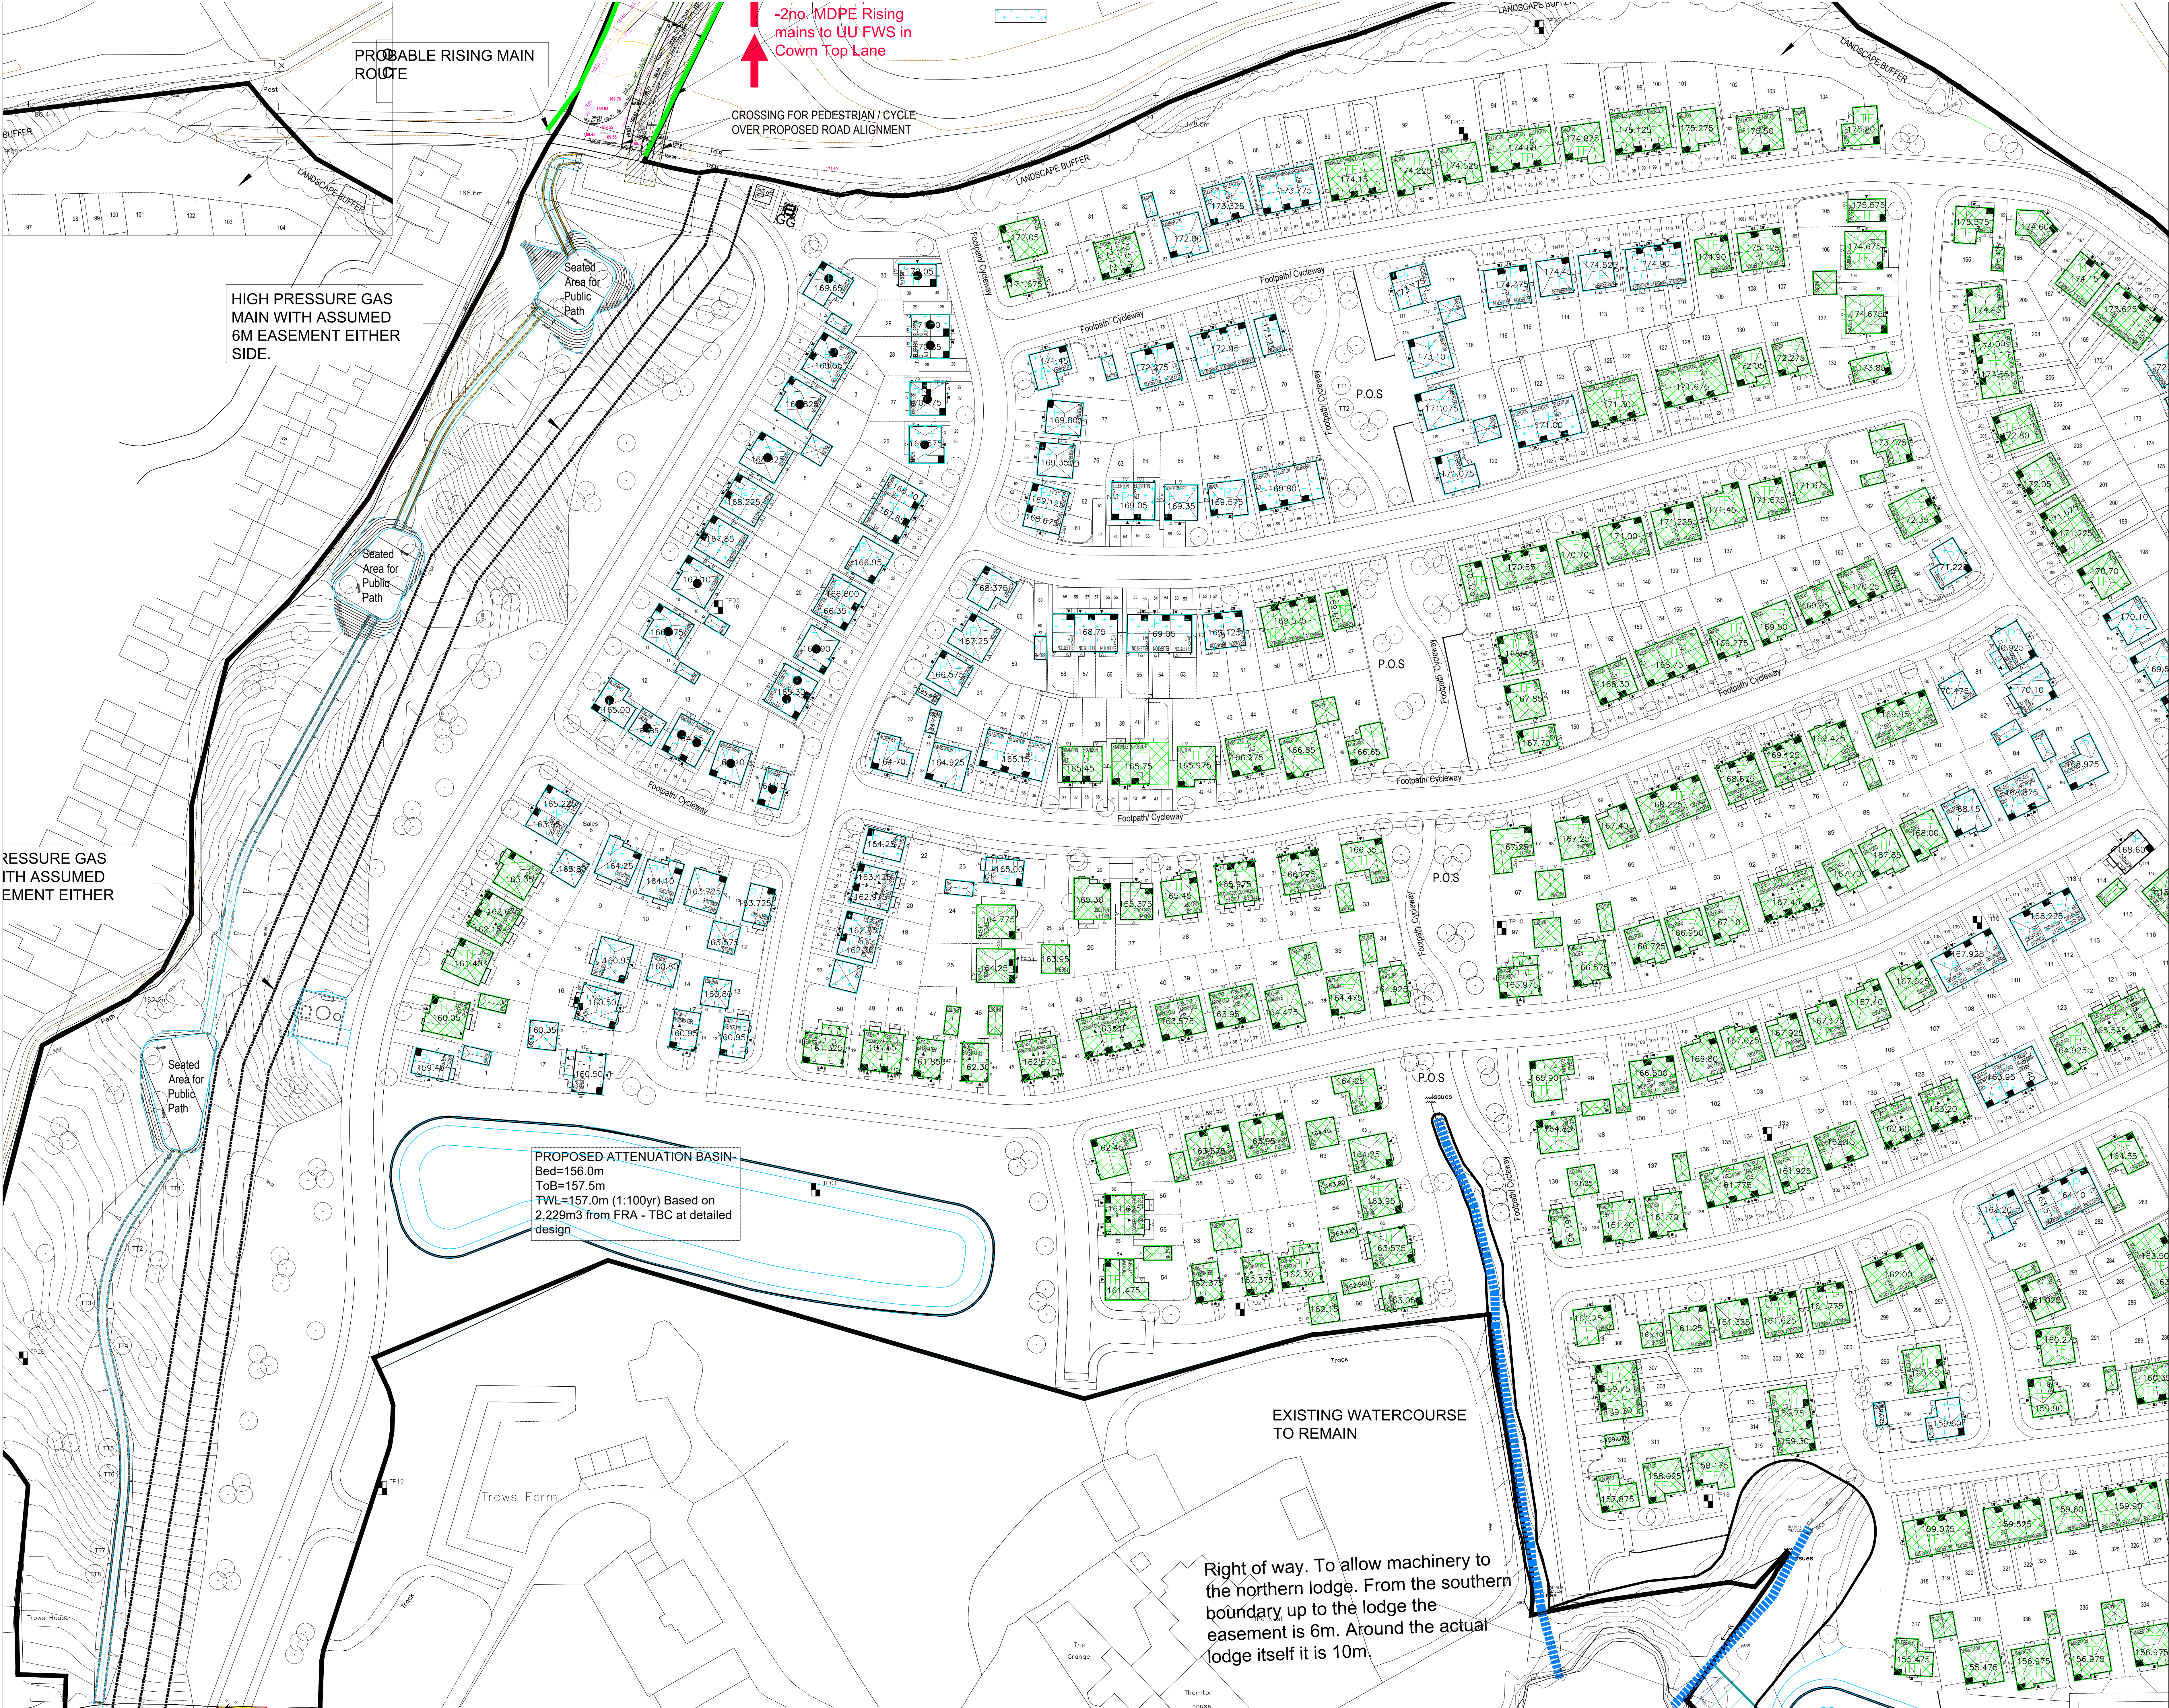

Please note the foundations shown are just an indication. The type of foundation could alter, subject to detail design.

FOUNDATION KEY:

Traditional/Trench Fill Bearing on Natural Clay to an allowable bearing pressure of 100KN/m

Pile & Ground Beam/Vibro

REV	DESCRIPTION	DATE	DRAWN

BARRATT HOMES
MANCHESTER
Barratt Homes Manchester
(A division of BDW Trading Ltd)
4 Brindley Road
City Park
Manchester
M16 9UD
Tel: 0161 872 0161
Fax: 0161 855 2828

Job	Cowm Top, Castleton Rochdale						
Title	Preliminary Foundation Plan Sheet 1						
Design By	LB	Date	August 2022	Drawing Number	496/ED/05	Rev	-
C.A.D By	LB	Scale	As AD 1:500				