




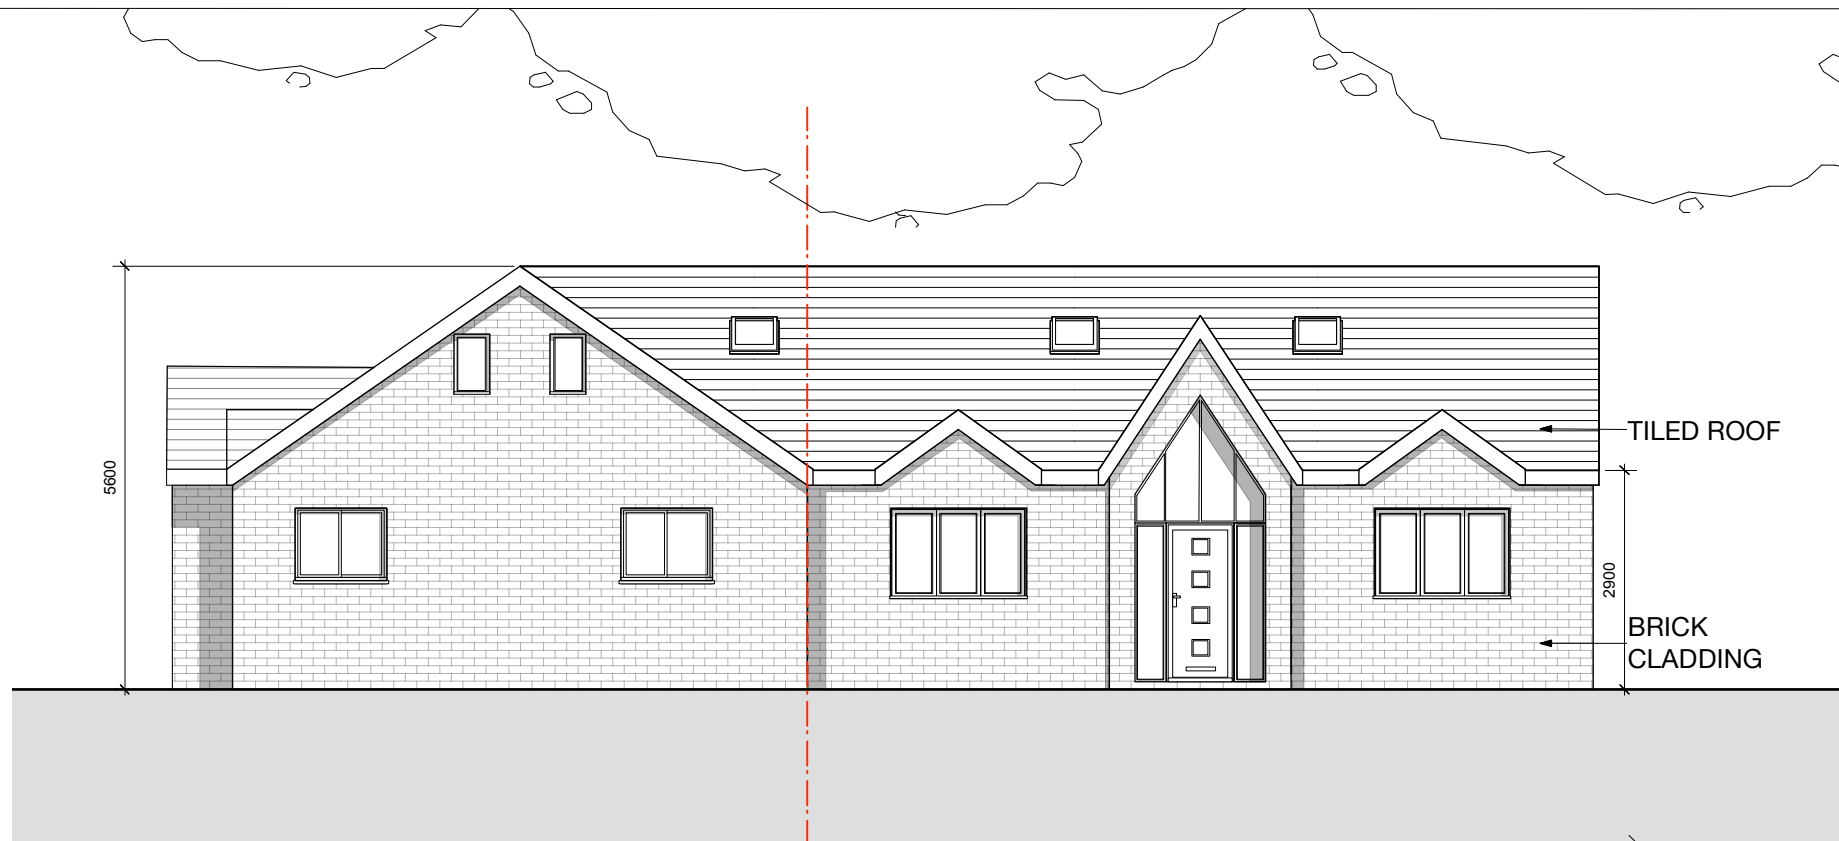

**PROPOSED FRONT ELEVATION**

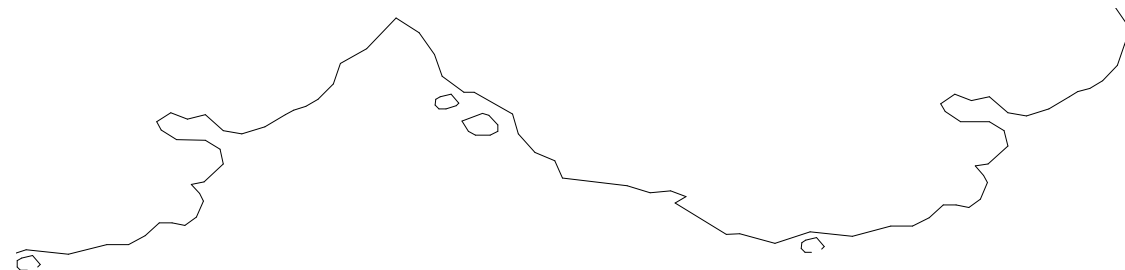

**PROPOSED SIDE ELEVATION**

 

Project:  
**Proposed Housing Scheme**  
Client:  
**Mr S Latif**  
Site:  
**Land adjacent to 27 Brookdale,  
Rochdale OL12 0SS**  
Scale  
**1:100 @ A3**  
Date:  
**April 2023**  
Dwg No:  
**2004 10**

**PROPOSED ELEVATIONS**