
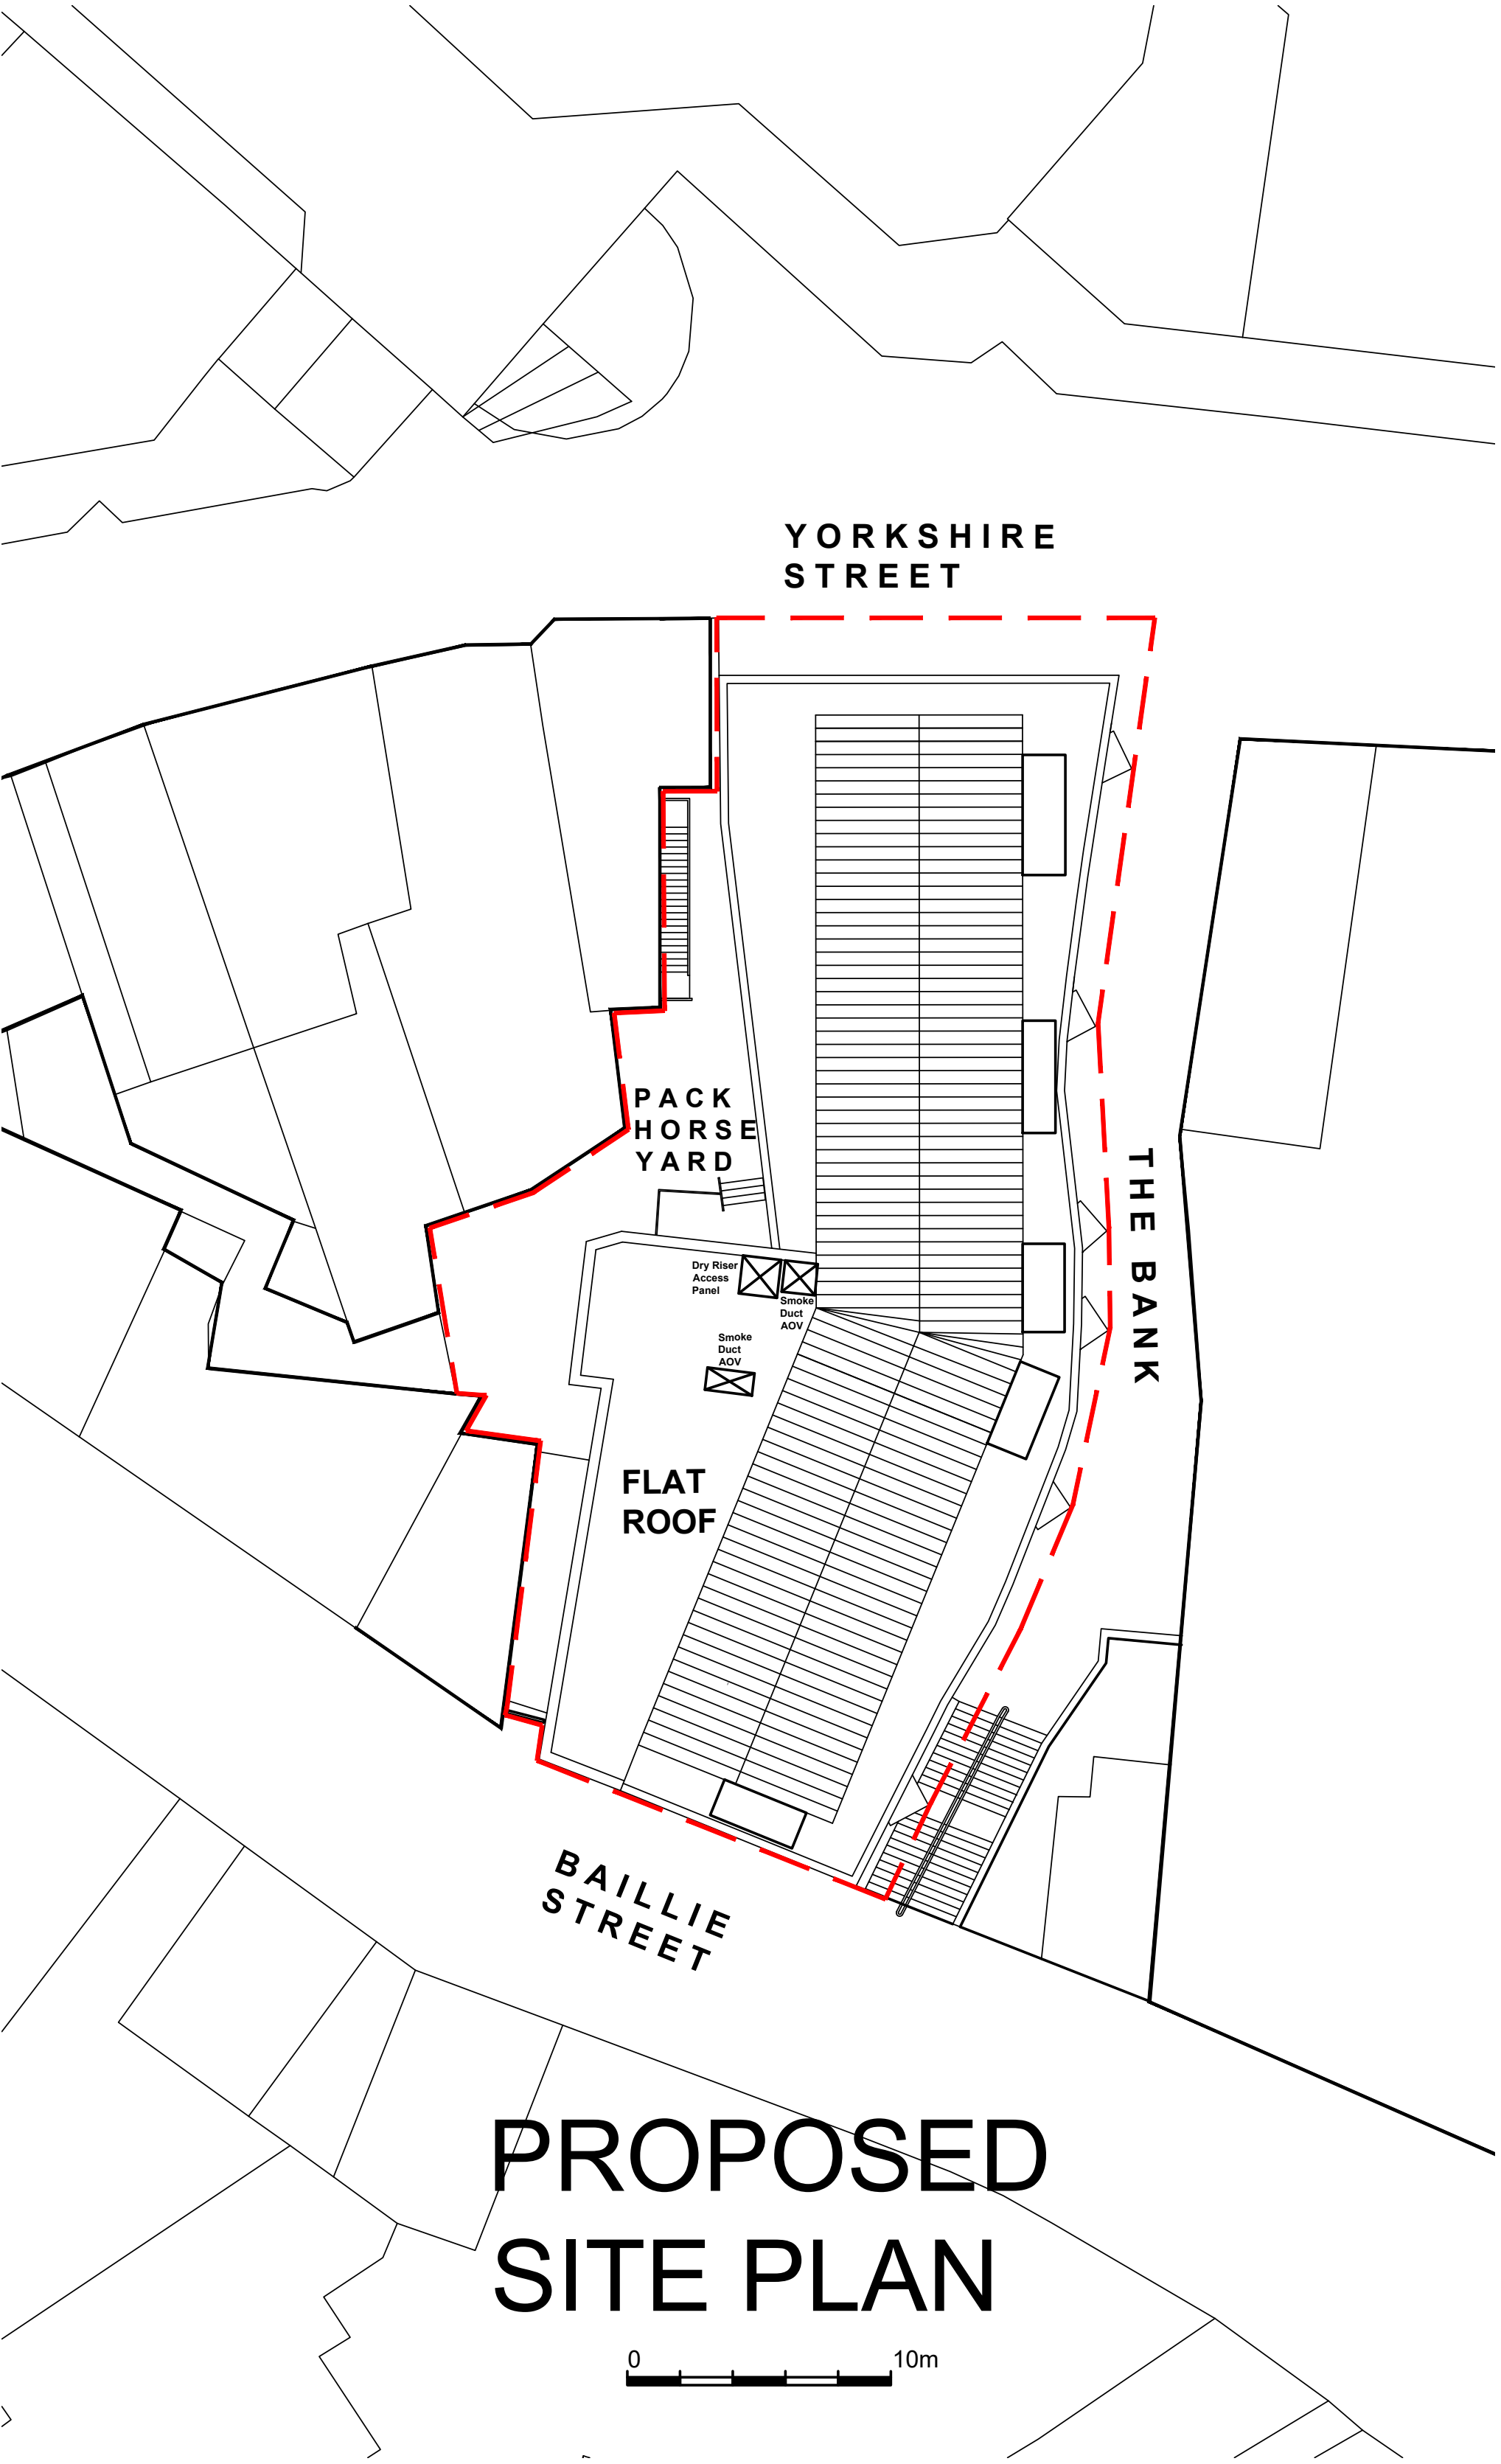


COPYRIGHT OF THIS DRAWING IS VESTED IN BMA ARCHITECTURAL AND IT MUST NOT BE COPIED OR REPRODUCED
WITHOUT WRITTEN CONSENT. PUBLISHED DRAWINGS ONLY ARE TO BE TAKEN FROM THIS DRAWING. DO NOT SCALE OFF
THIS DRAWING. ... IF IN DOUBT ASK
ALL CONTRACTORS MUST VISIT THE SITE AND BE RESPONSIBLE FOR TAKING AND CHECKING ALL DIMENSIONS RELATIVE
TO THEIR WORK.
BMA ARCHITECTURAL ARE TO BE ADVISED OF ANY VARIATION BETWEEN DRAWINGS AND SITE CONDITIONS.
ELECTRONIC DATA DRAWINGS ISSUED AS READ ONLY AND SHOULD NOT BE INTERFERED WITH FOR MEASUREMENT.
ALL DIMENSIONS AND LEVELS SHOULD BE READ ONLY FROM THOSE VALUES STATED IN TEXT, ON THE DRAWINGS

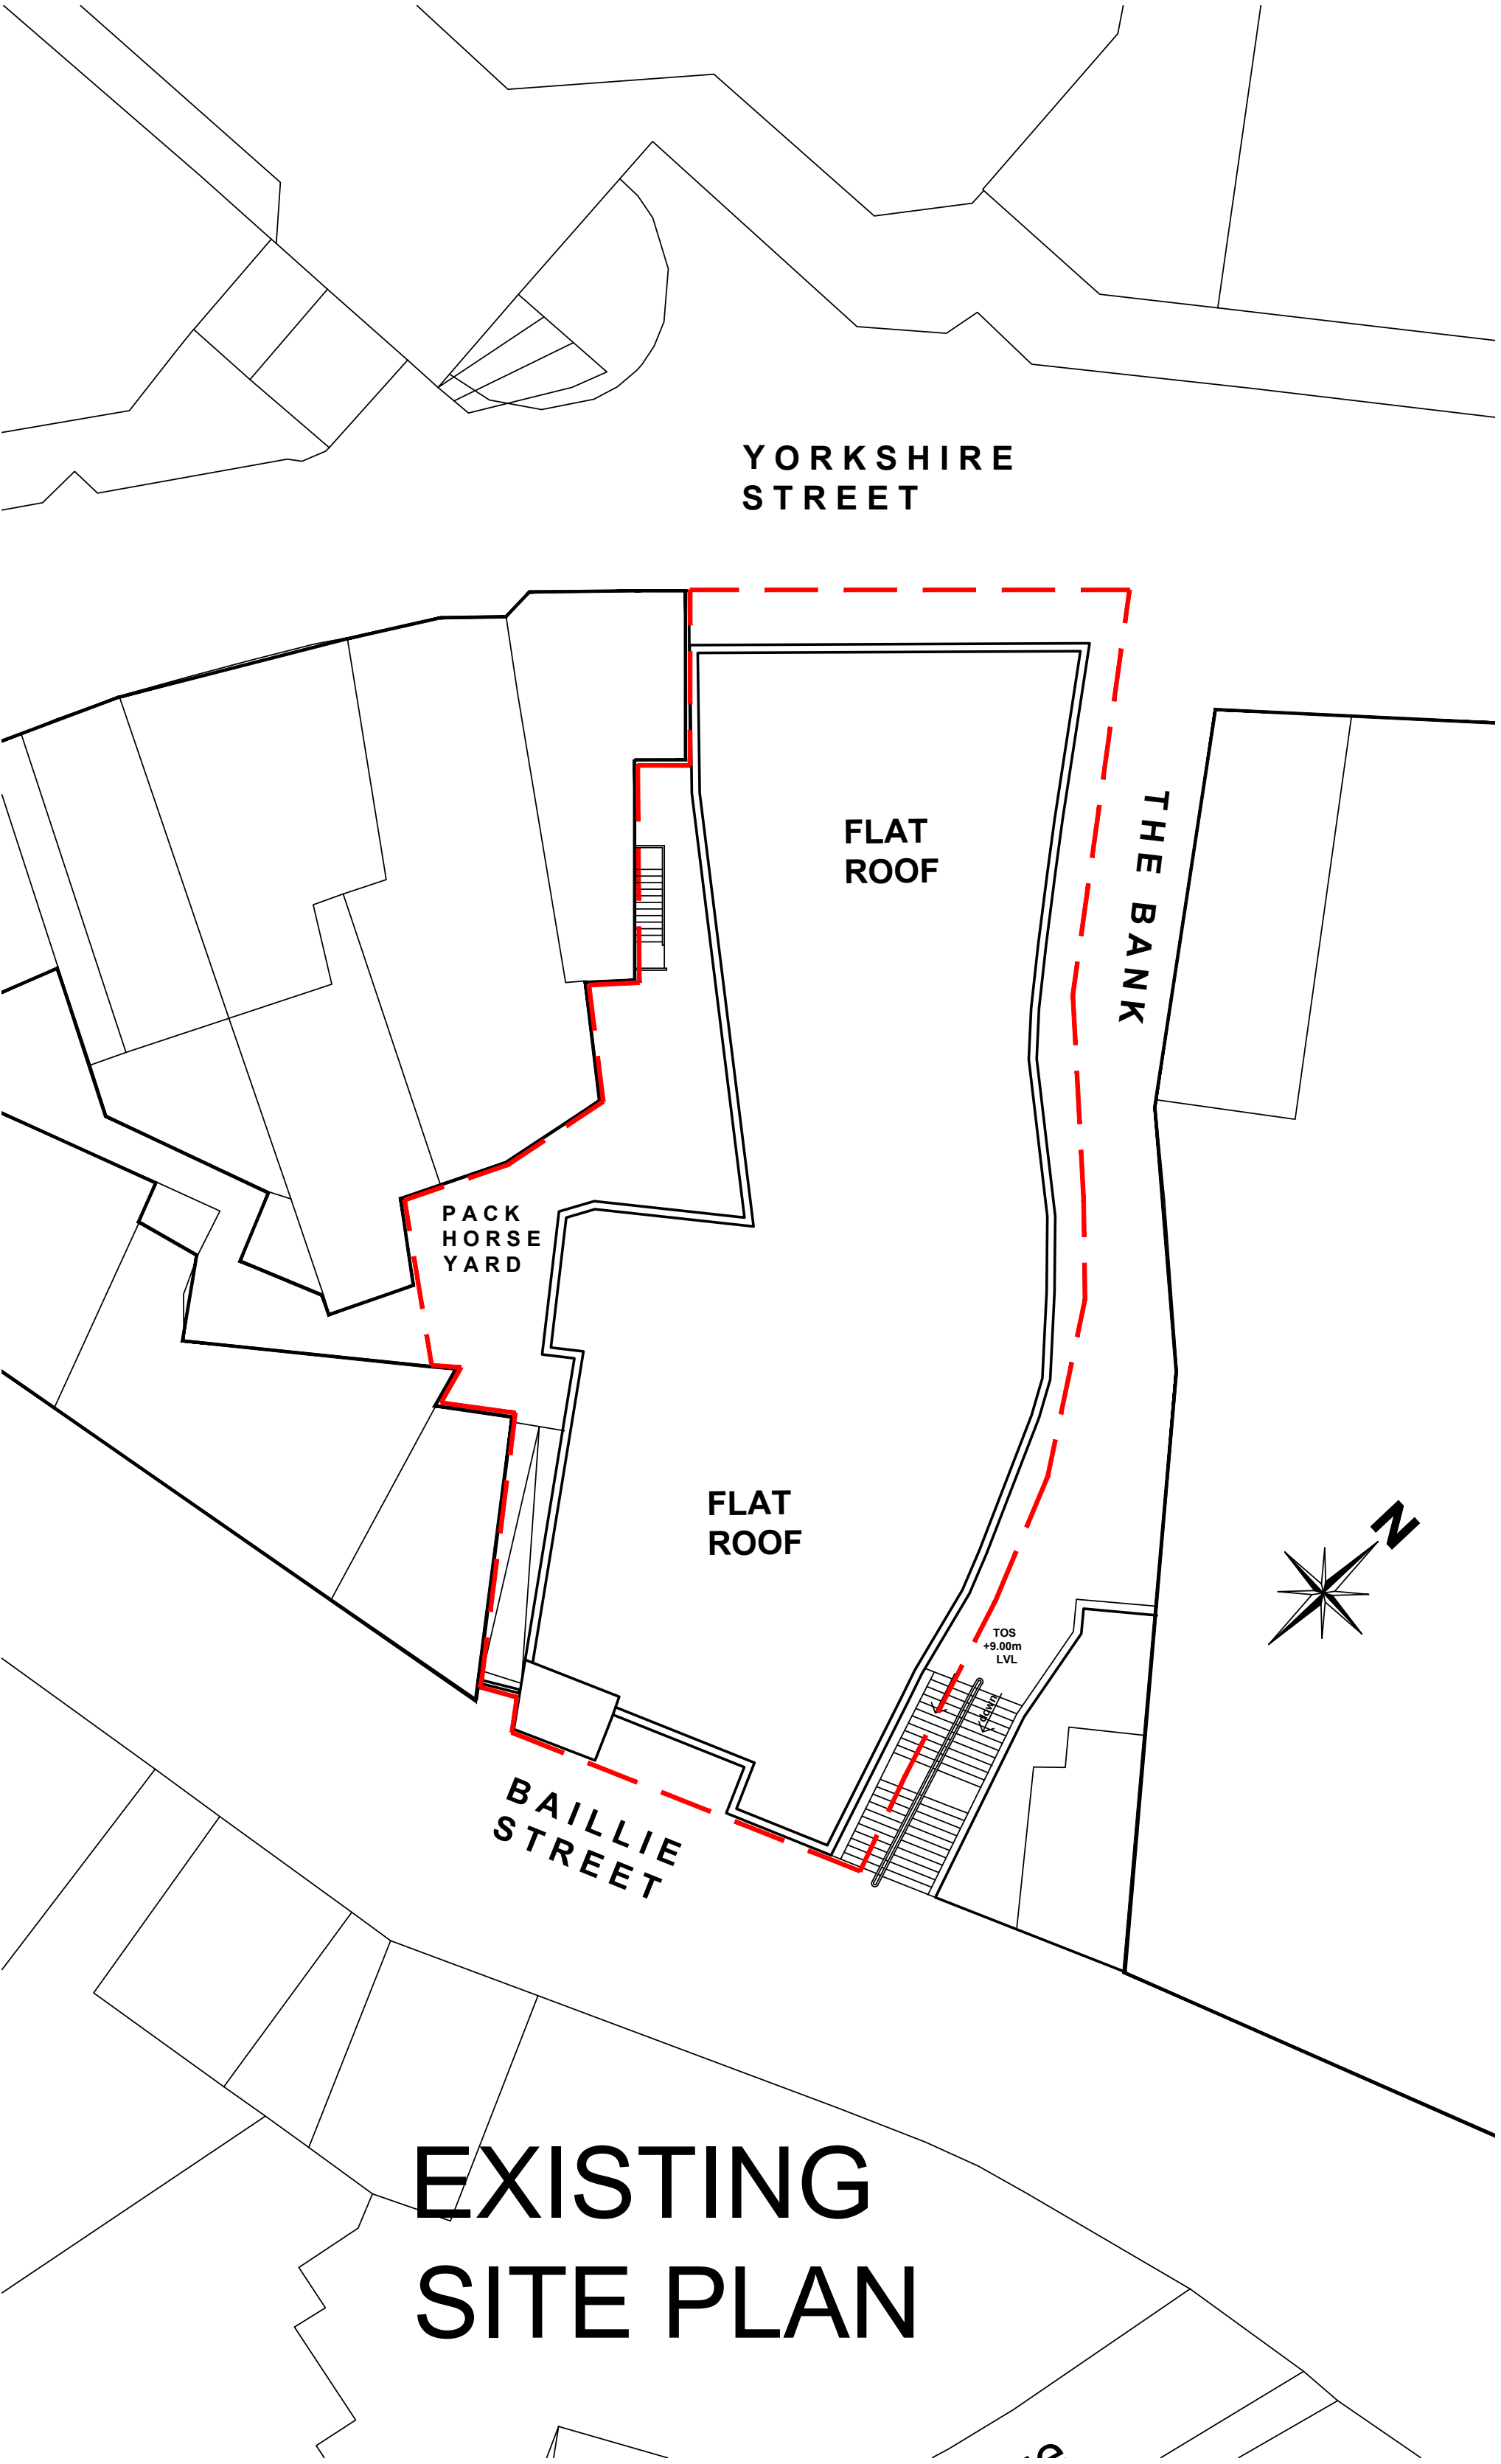

REV: | DATE: | DETAILS:

BM ARCHITECTURAL DESIGNS
APARTMENT 8
224 GREAT CLOWES STREET
MANCHESTER M7 2ZS
TEL: 07415 493002

PROJECT: 44-46 YORKSHIRE STREET,
BAILLIE STREET AND THE BANK,
ROCHDALE OL16 1JW

CLIENT: CASSEL AND FLETCHER PROPERTY
MANAGEMENT LTD.

TITLE: EXISTING AND PROPOSED SITE PLAN

SCALE: 1:100@A1 DATE: 12/ 2023 DRAWN: BM

STATUS: BUILDING REGULATIONS

DRAWING NO: BM/1223/BAILLIE/ BR100 REV: