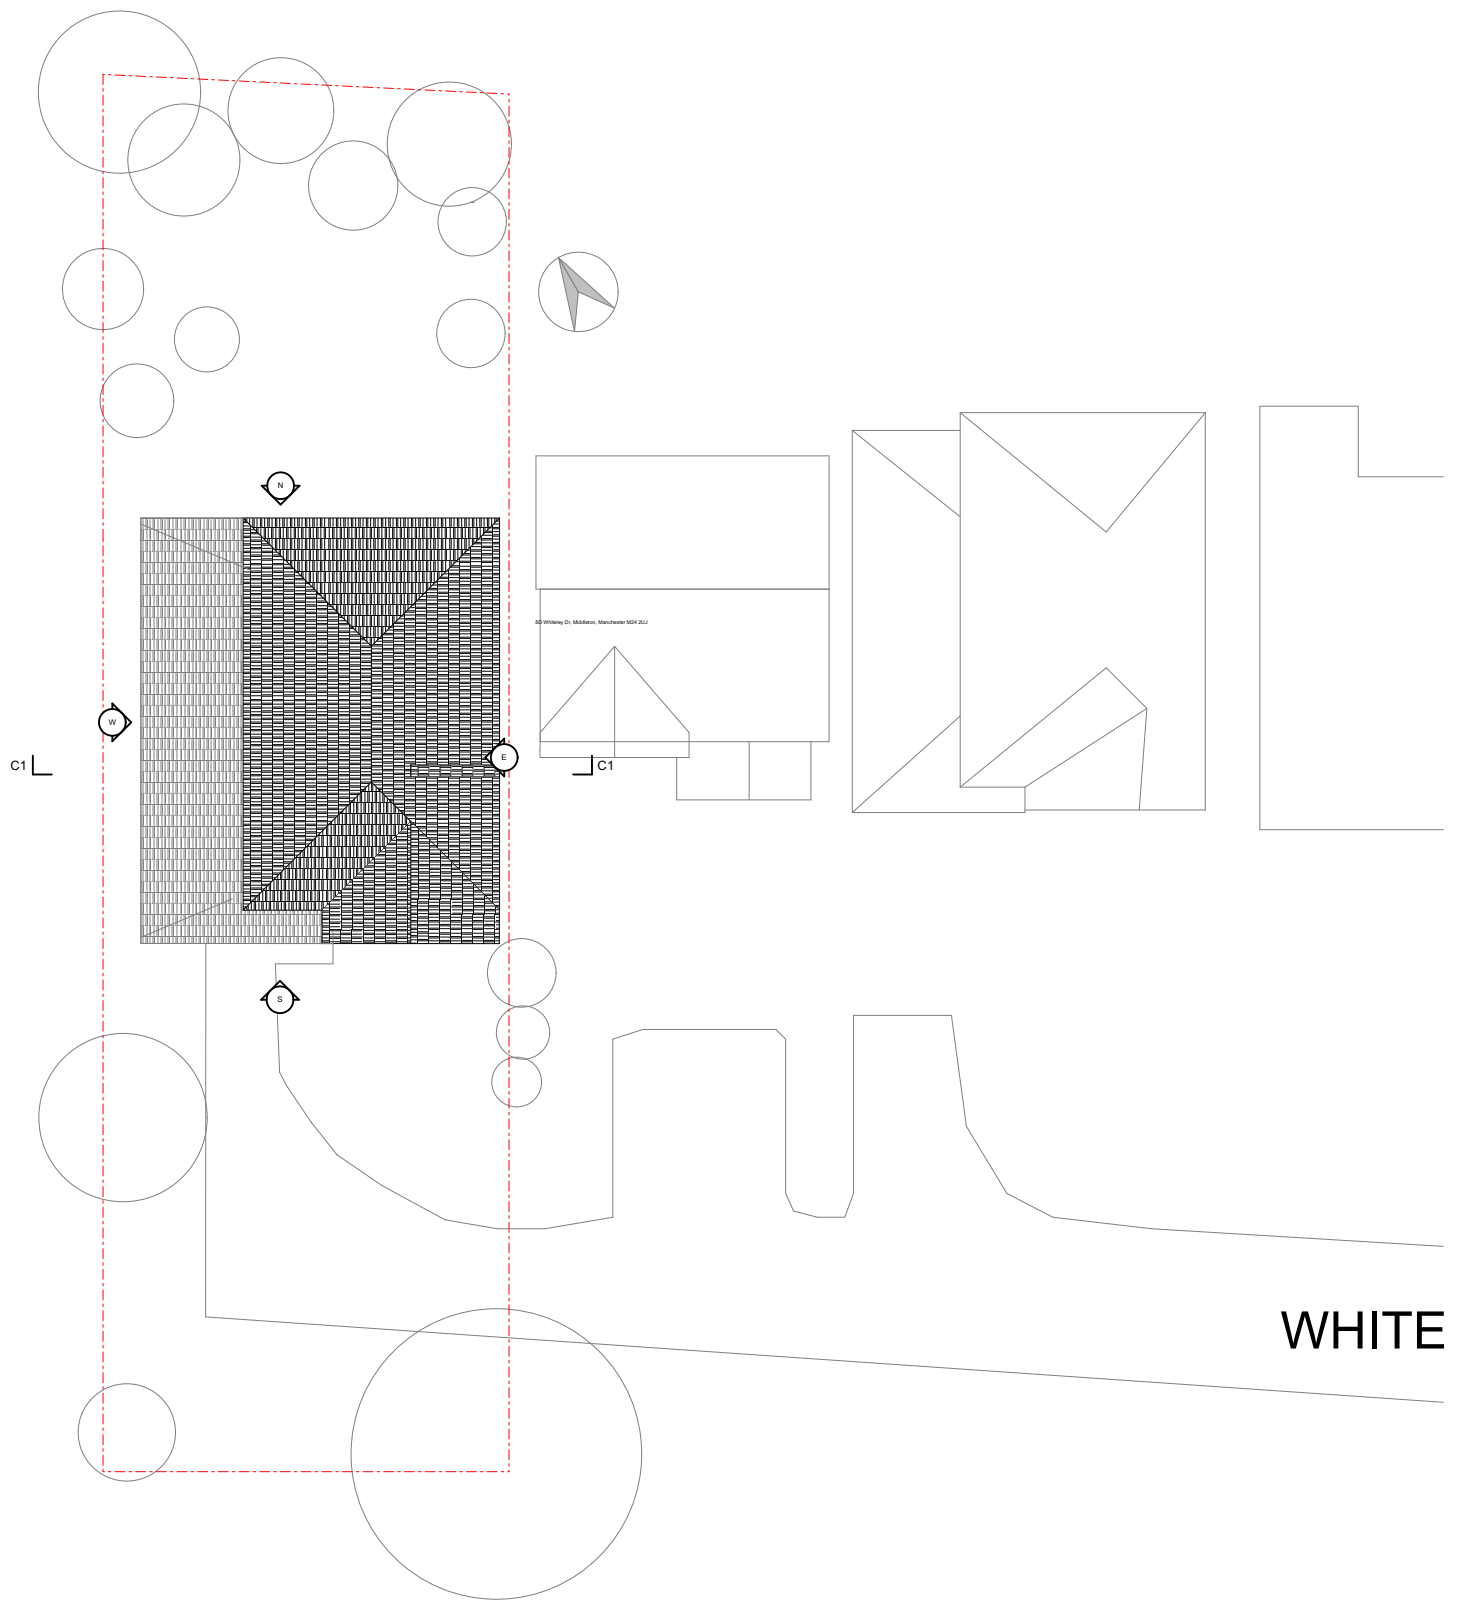


THIS DRAWING IS PREPARED SOLELY FOR DESIGN AND PLANNING SUBMISSION PURPOSES. IT IS NOT INTENDED OR SUITABLE FOR EITHER BUILDING REGULATIONS OR CONSTRUCTION PURPOSES AND SHOULD NOT BE USED FOR SUCH. THE ARCHITECT TO BE NOTIFIED IMMEDIATELY OF ANY DISCREPANCIES. COPYRIGHT ON THIS DRAWING TO BE RETAINED BY THE ARCHITECT

8D Whiteley Dr, Middleton, Manchester M24 2UJ

01-02 Site plan

Scale 1:200 @ A3

PLANNING APPLICATION REV A 20.03.24

PLANNING APPLICATION REV B 22.05.24

HADAS
ARCHITECTURAL & CGI