






Front Elevation - As Proposed

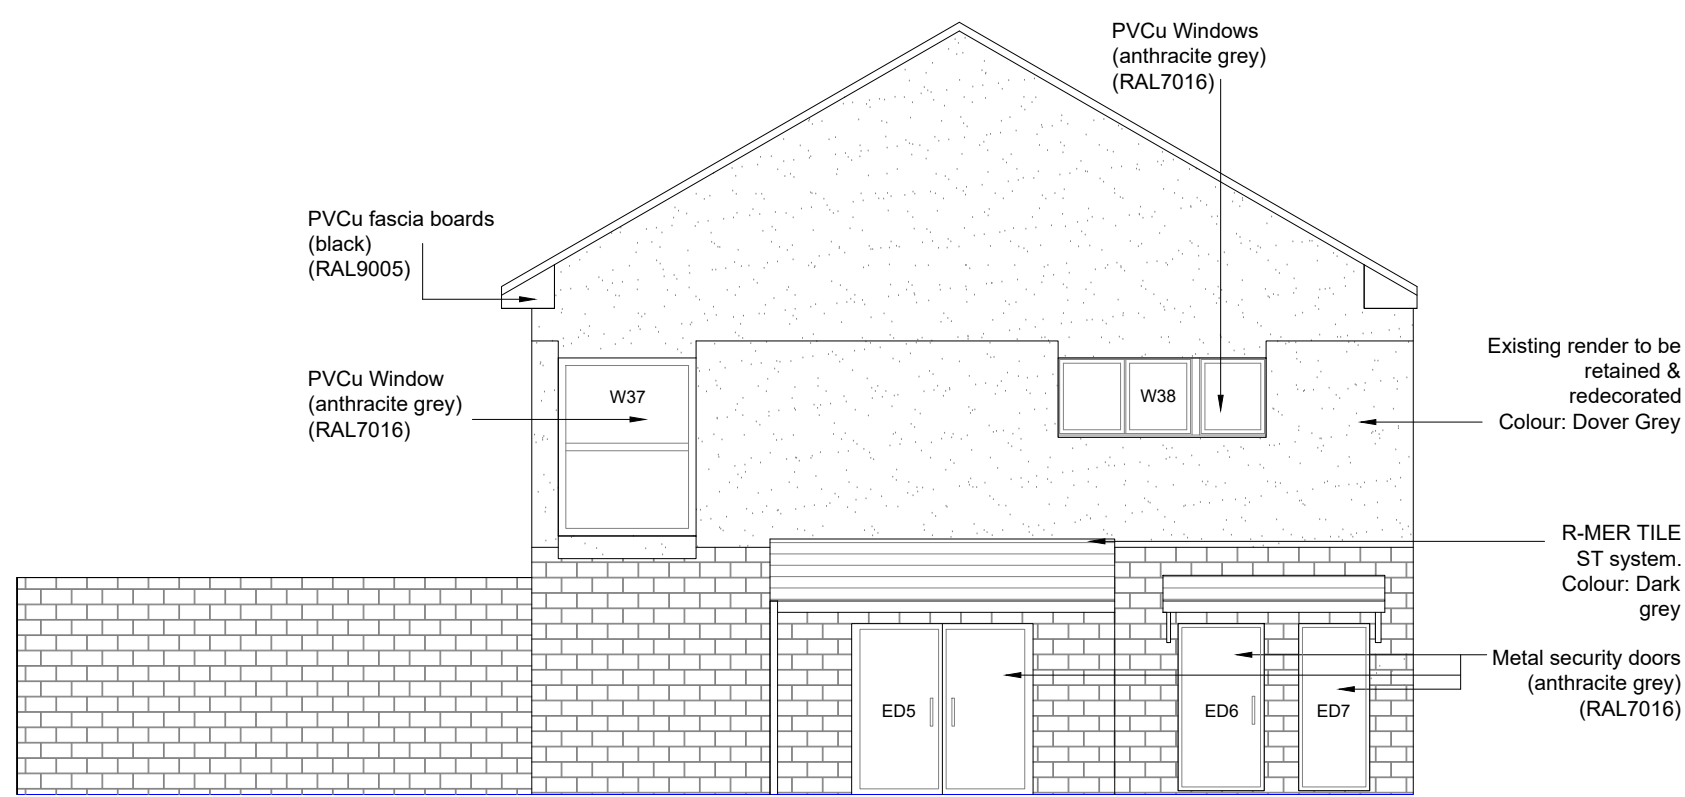

Side Elevation One - As Proposed

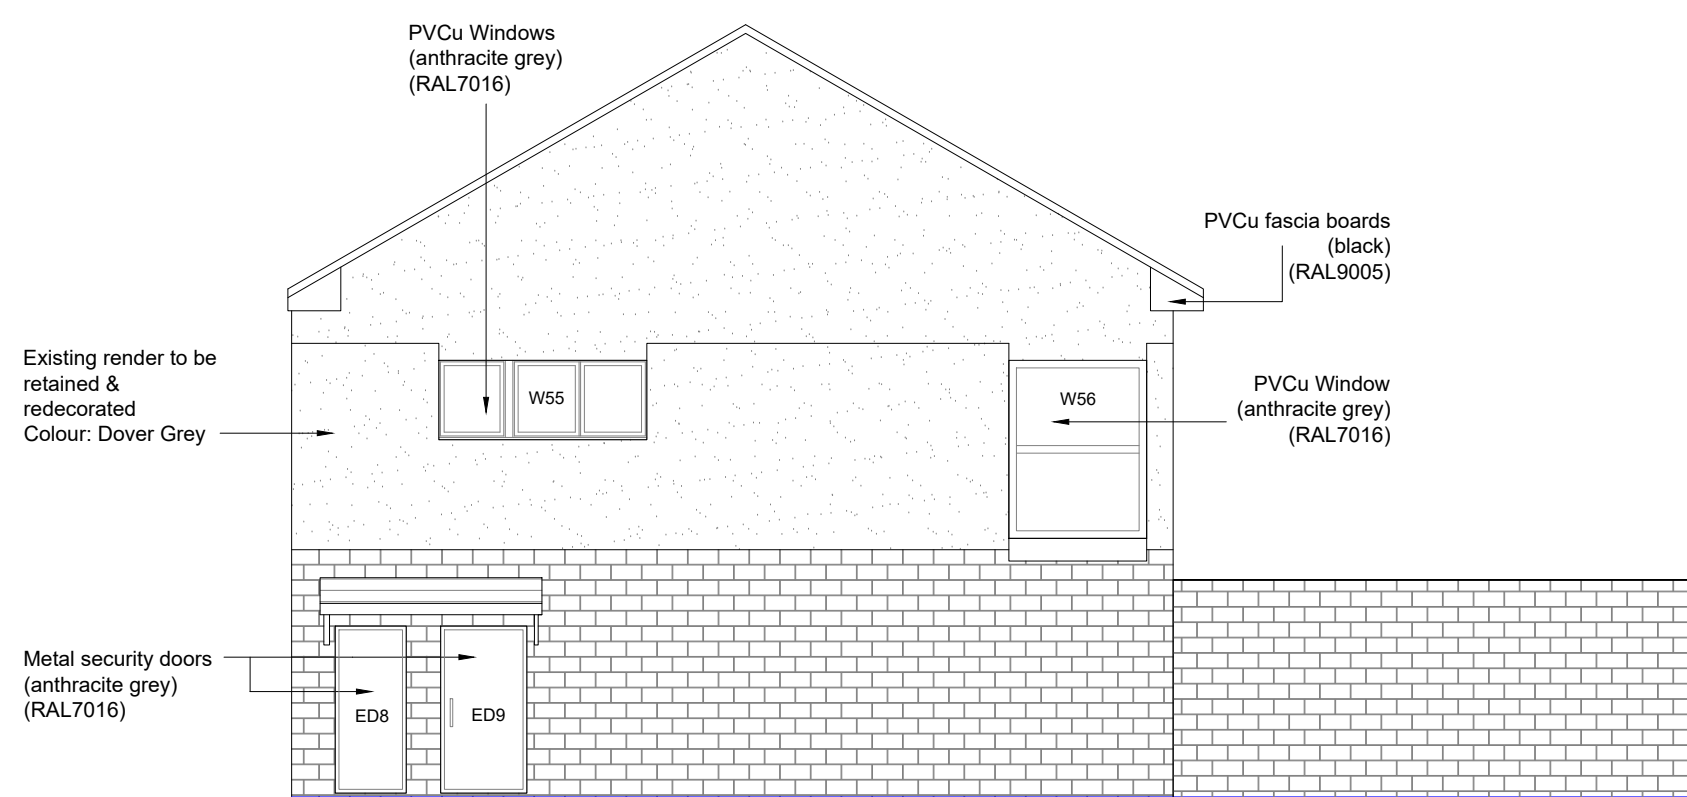

Side Elevation Two - As Proposed

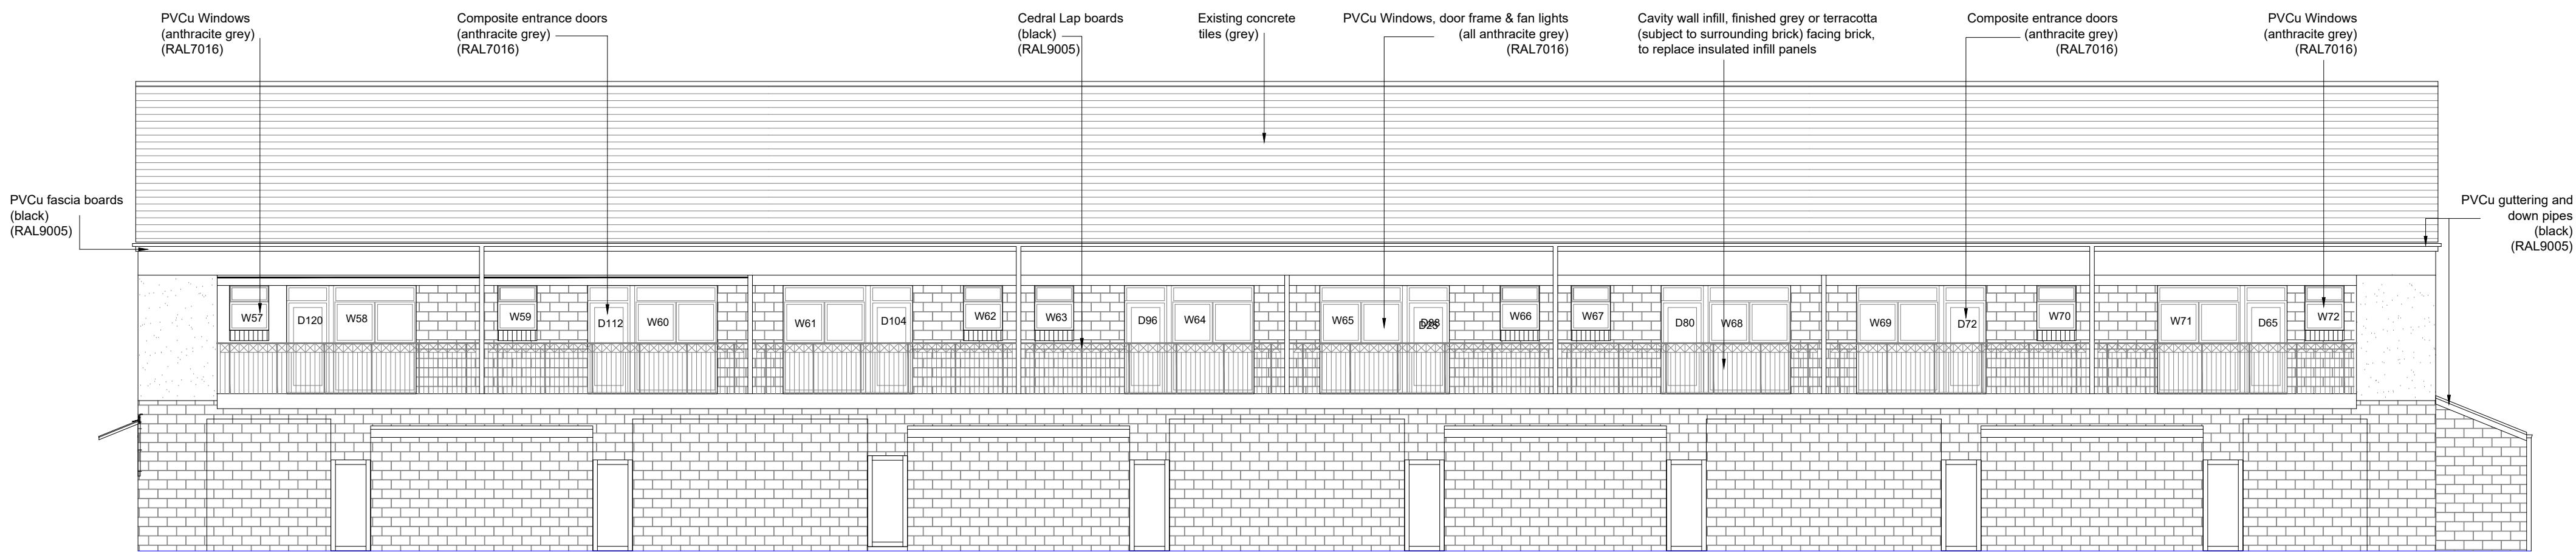

Rear Elevation - As Proposed



Arcus Consulting LLP
Wakefield 0192 466 9000
Liverpool 0151 708 1080
info@arcus.uk.com

Manchester 0161 905 3222
Newcastle 0191 272 5781
www.arcus.uk.com

London 0208 8742 2512
Rugby 01788 297 127

Client

THE GUINNESS PARTNERSHIP

Project

REFURBISHMENT OF ARGYLE PARADE FLATS

Title

PROPOSED ELEVATION PLANS - PLANNING CONDITION DISCHARGE

Scale	Date	Stage
1:100 @ A1	23.01.2023	PLANNING
Job No	Drawing No	Rev
P6274	P6274.05	-
Drawn	Approved	
JWP	-	

This drawing is the copyright of Arcus. Contractors must check all dimensions on site. Do not scale the drawings. Only figured dimensions are to be worked to.