




- LEGEND:
- Overcladding system to brickwork comprising MWSCS profiled metal single skin sheeting on bracket and spacer bar system bolted to brickwork. Cladding to be silver colour
 - Existing cladding to remain.
 - New built up cladding to be silver colour with head jamb and all closers / flashings in anthracite.
 - Existing brickwork to be retained cleaned and re-pointed as needed.
 - Existing brickwork to front office to be retained cleaned and re-pointed as needed. Painted anthracite grey TBC

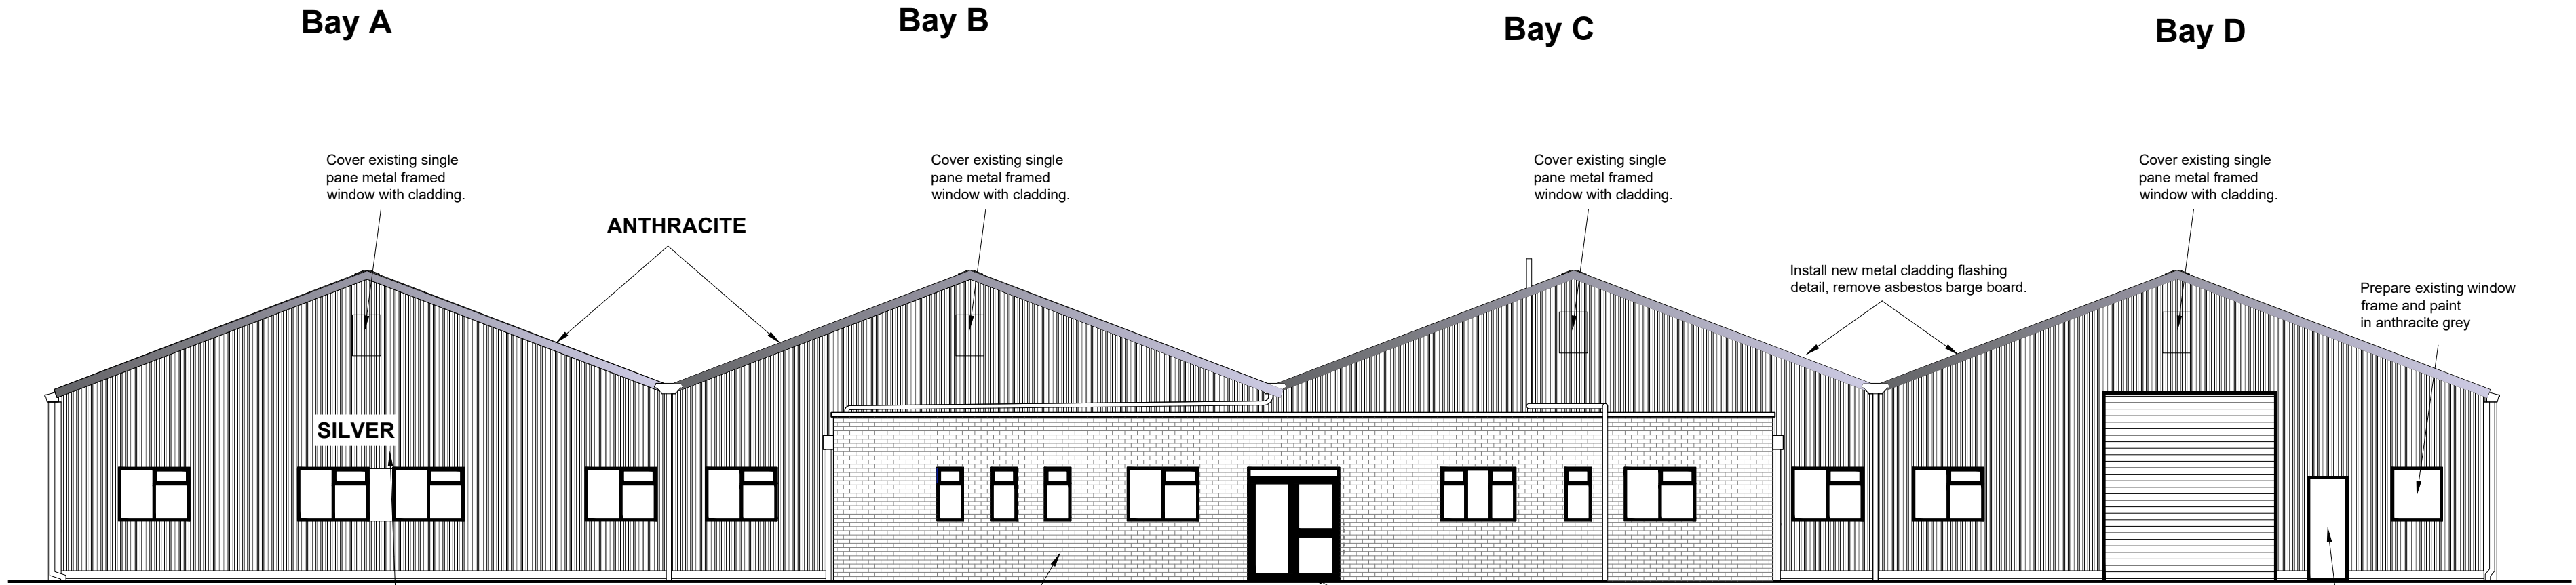


Proposed Front Elevation (North)

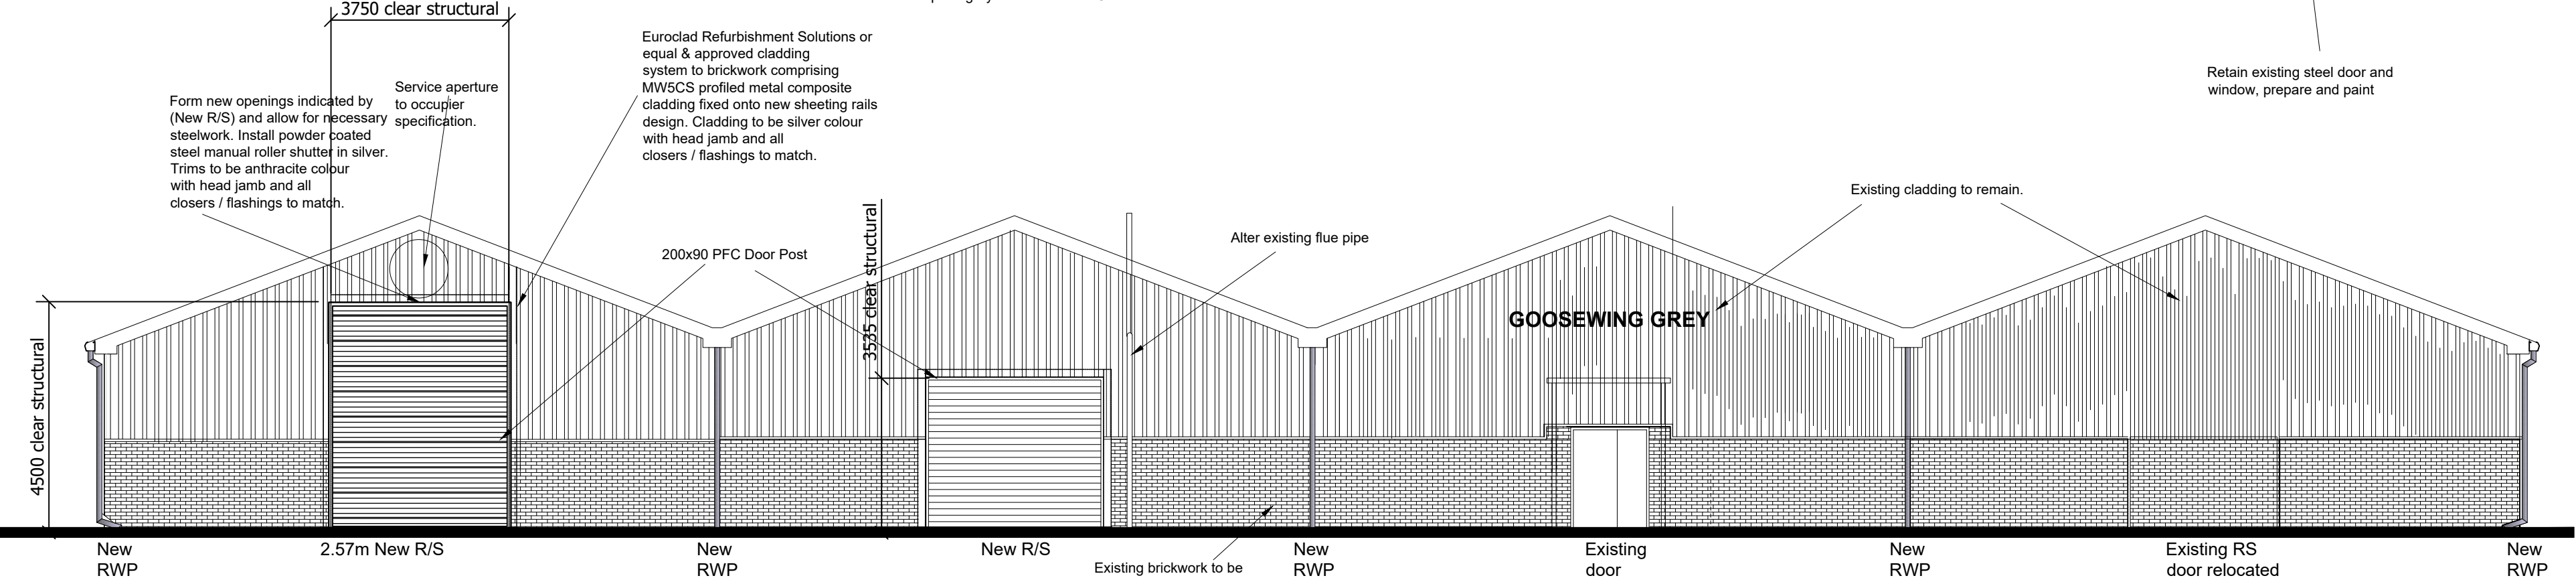


Proposed Rear Elevation (South)

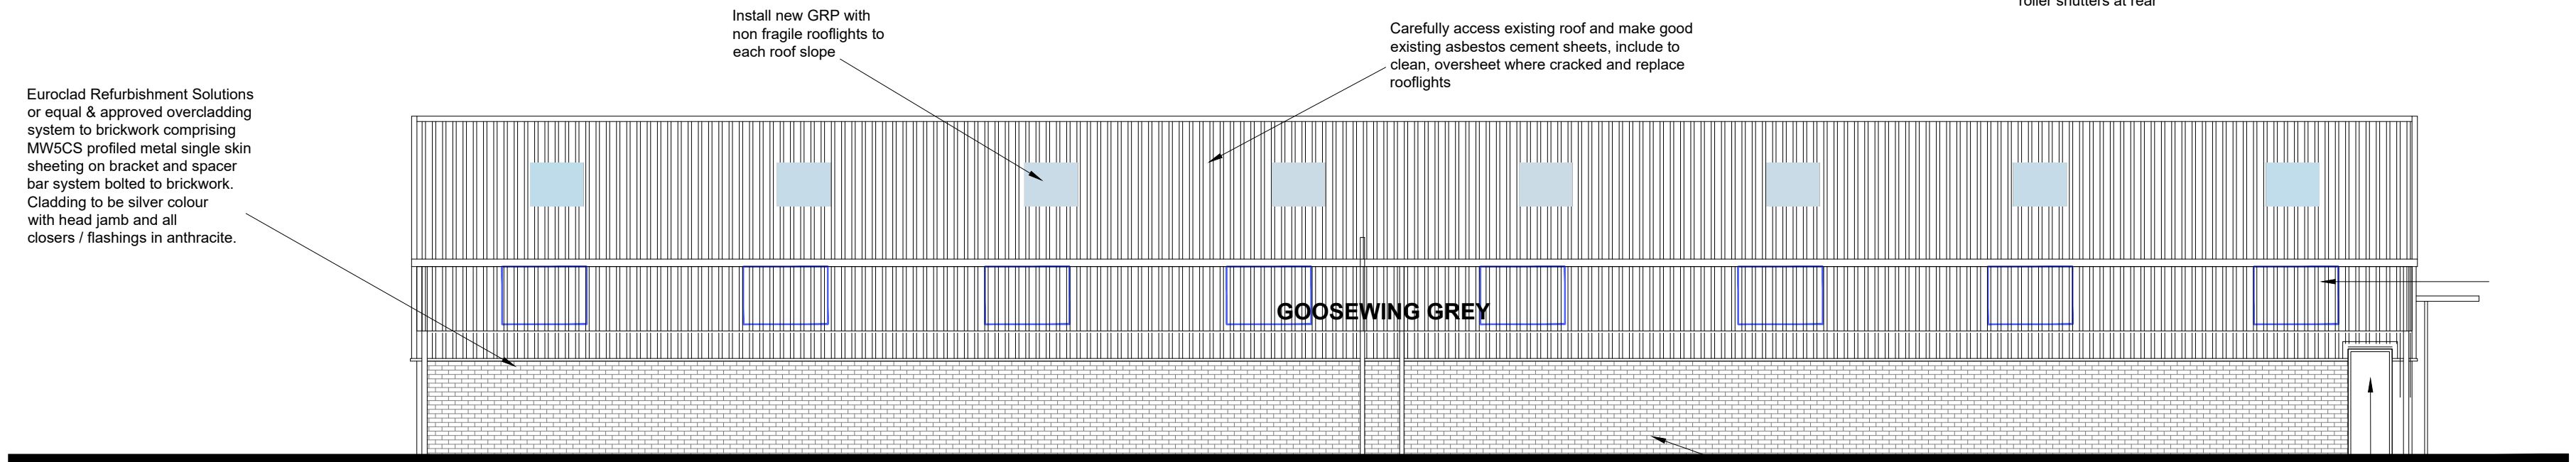

Proposed Side Elevation (West)

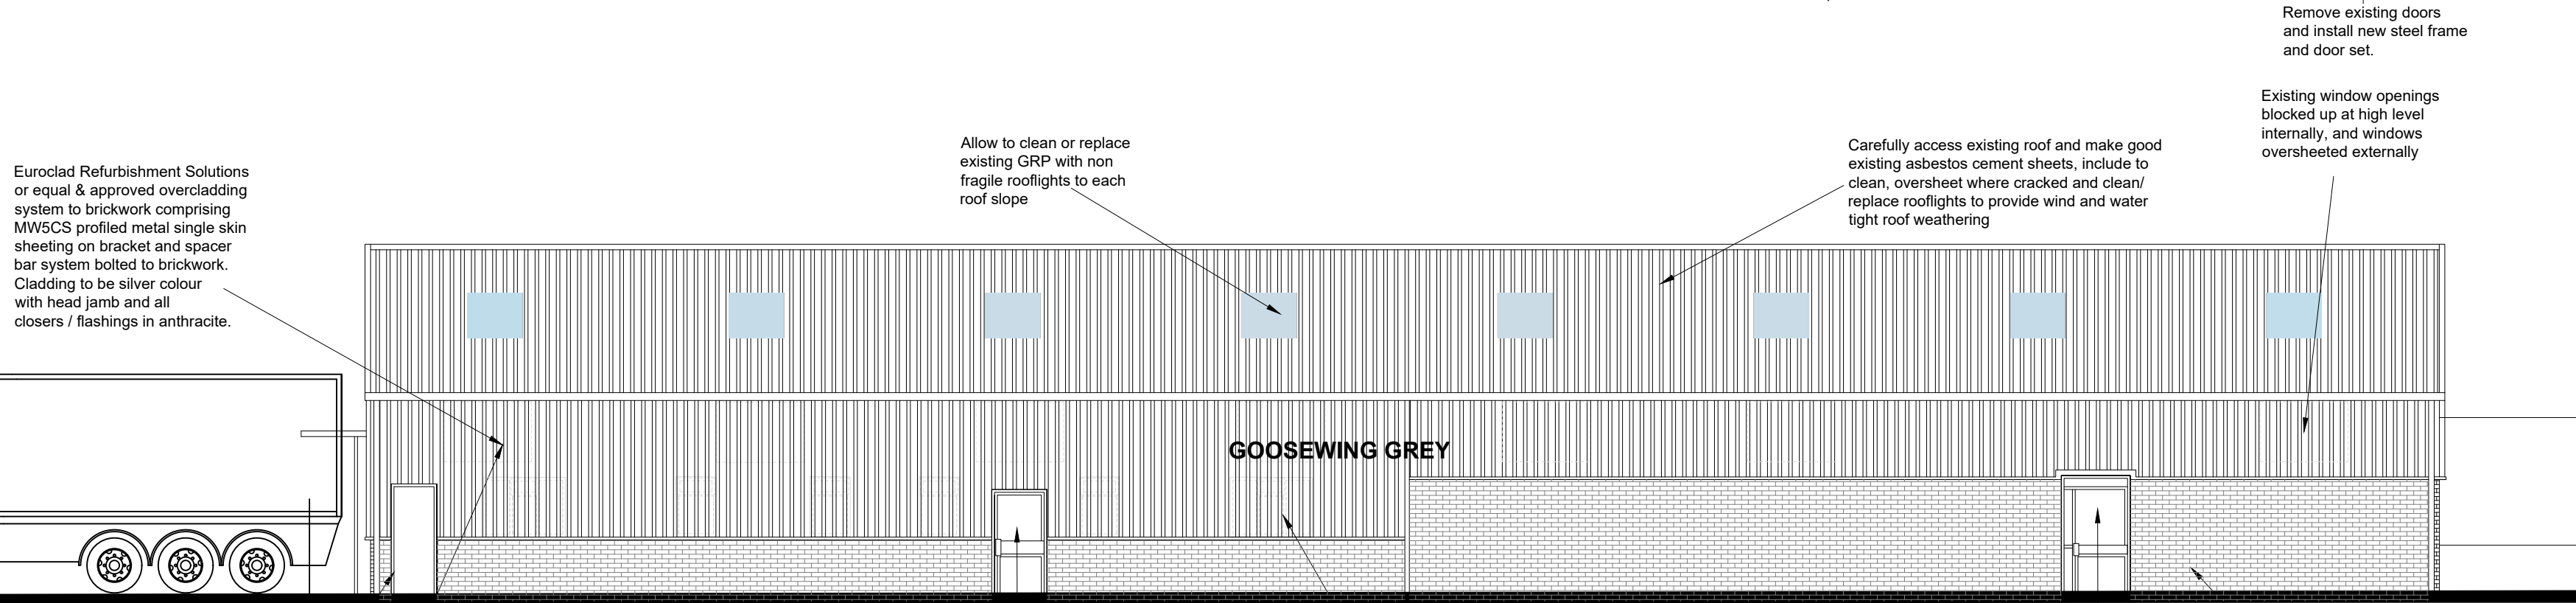

Proposed Side Elevation (East)

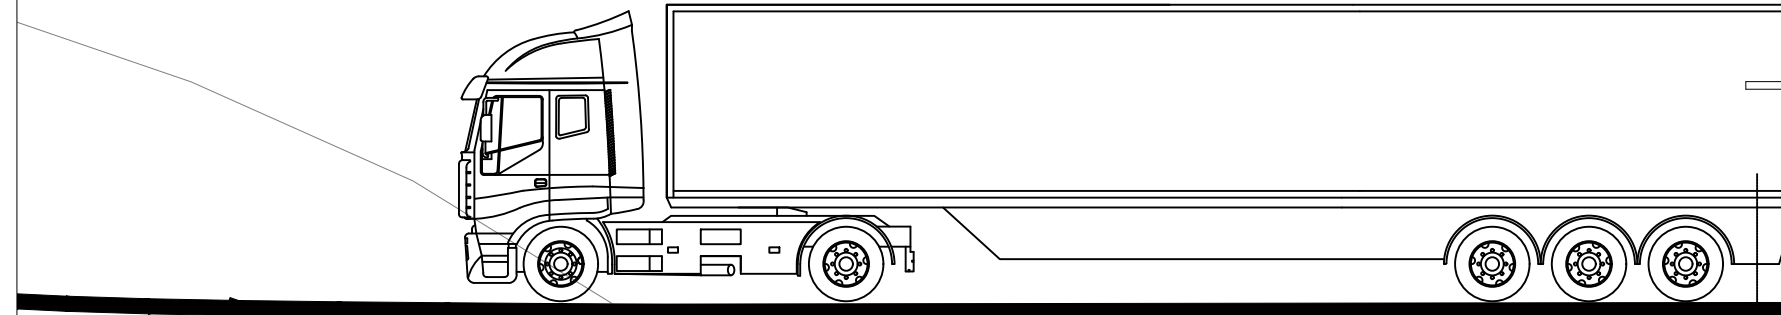

large rear yard
to enable 25 M turning circle
corner of the yard

PROPOSED ELEVATIONS

Rev B: amend rear roller shutter to show wider detail

Client: Hamida.am Ltd
234 Leicester Park Road
Leicester
LE5 5FD

Property Address
Bentley Avenue
Stakehill Industrial Estate
Middleton
M24 2RW

Project Title Refurbishment	DWG Ref: 284- DWG
DWG Title: PROPOSED ELEVATIONS	DWG No. 010

Scale 1/100 ON A1	Date 03 03 2022	Job No 264
Surveyed PWM/LPM	Drawn LPM	Checked PWM