




South East Elevation

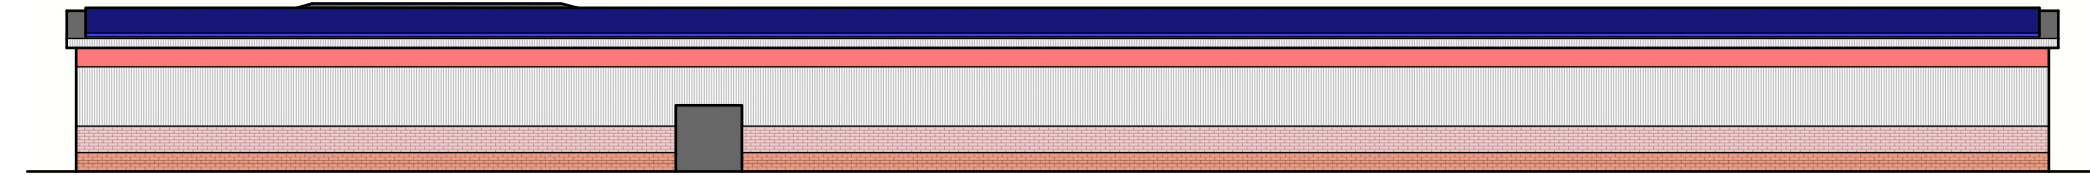

North West Elevation

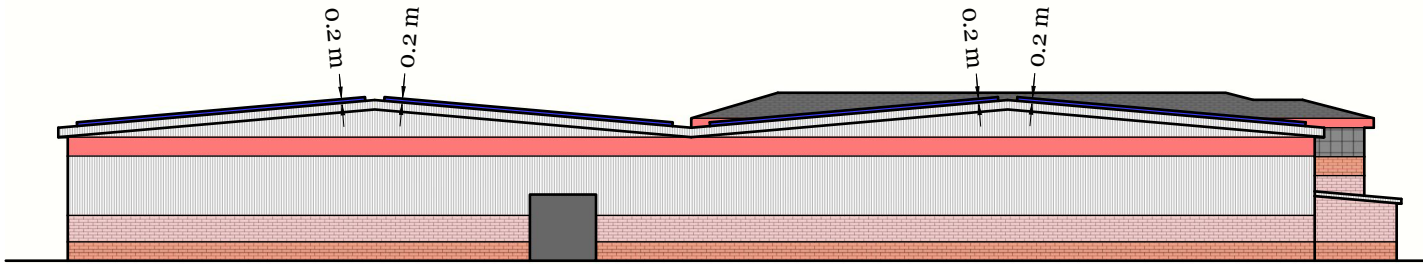

South West Elevation

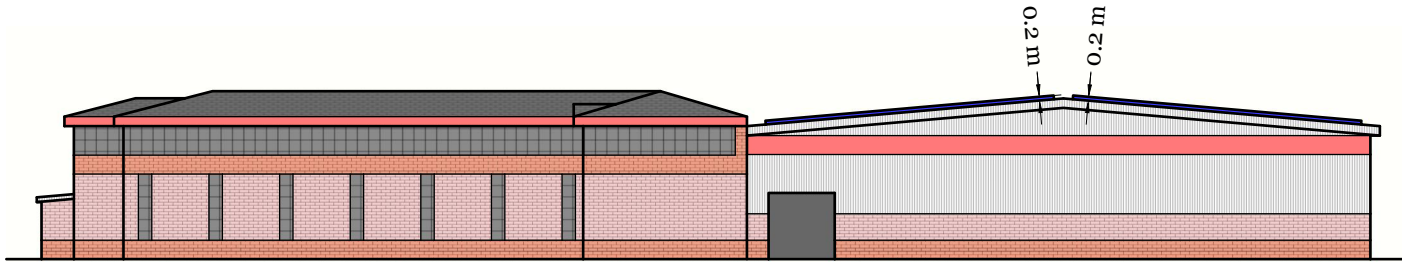

North East Elevation

Notes:
Maximum area for proposed solar panels shown in blue

All panel areas a maximum of 200mm from the roof surface

Rev:	Description:	By:	Date:
A	Initial design for planning	JM	02/06/23
B	...	JM	
C	...	JM	

ZESTEC
Renewable Energy

Project Name	Makin Metal Powders
Drawing Title	Elevations
Status	Initial
Drawn JM	Approved TS
Date	02/06/23
Scale @ A3	1 : 400

