




revision notes				© copyright to the drawing is retained by cdp architects and partners in the event of a dispute
rev	date	by	description	
A	11/10/22	cdp	original issue	
B	03/10/22	cdp	updated to include additional glazing	
C	22/12/22	cdp	shutter door positions co-ordinated with site plan and elevations	
D	06/01/24	cdp	updated to suit new position and shape on site plan	
E	12/03/24	cdp	updated to suit new position and shape on site plan	

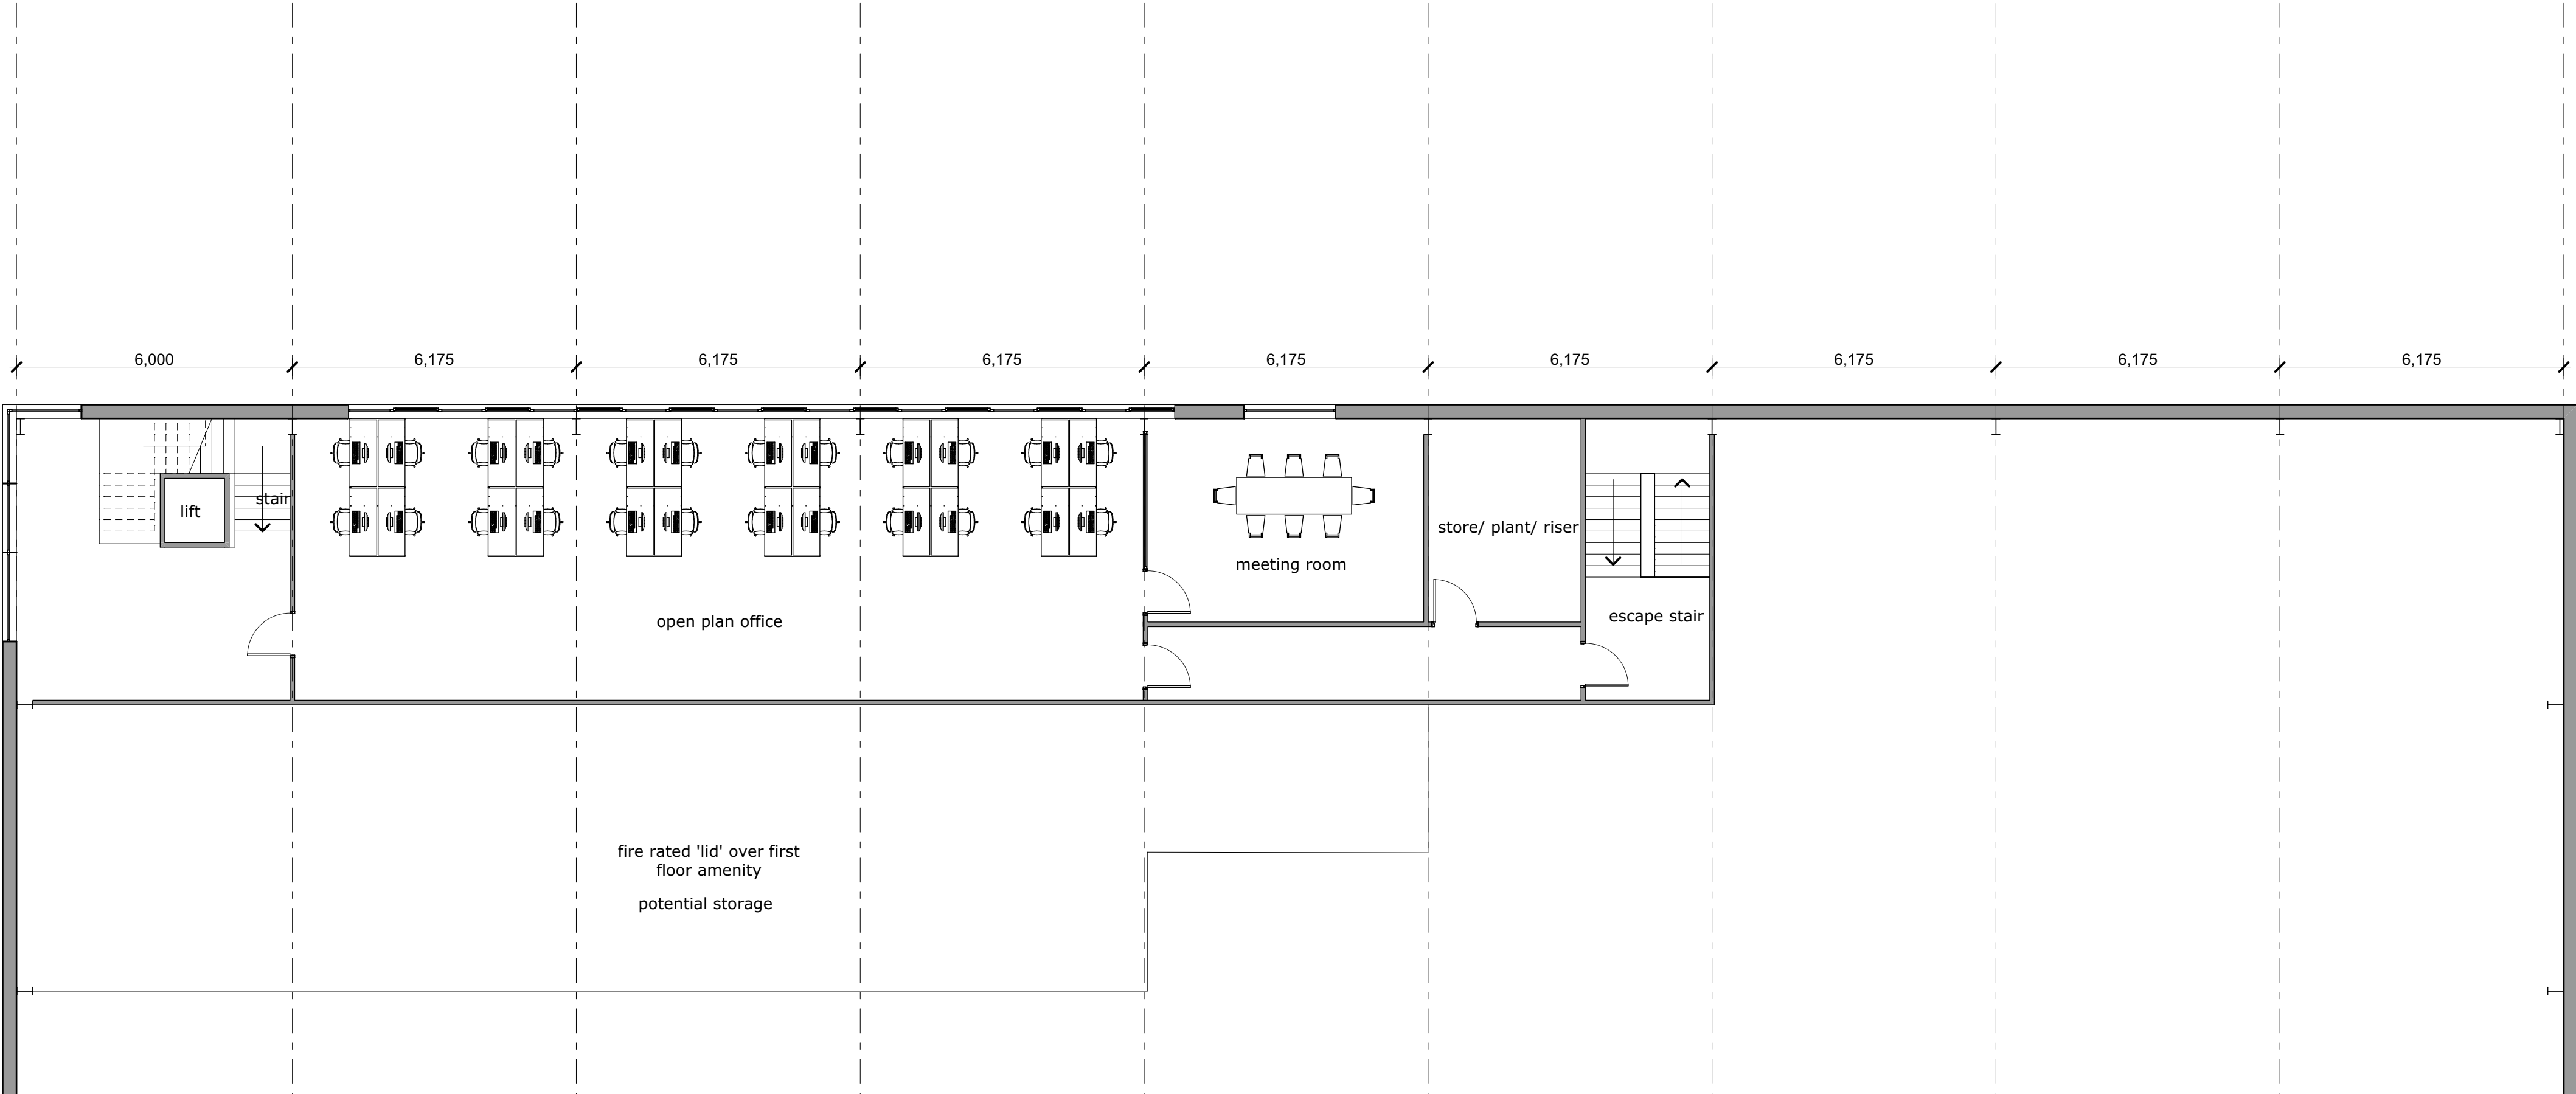

proposed first floor layout 1:100

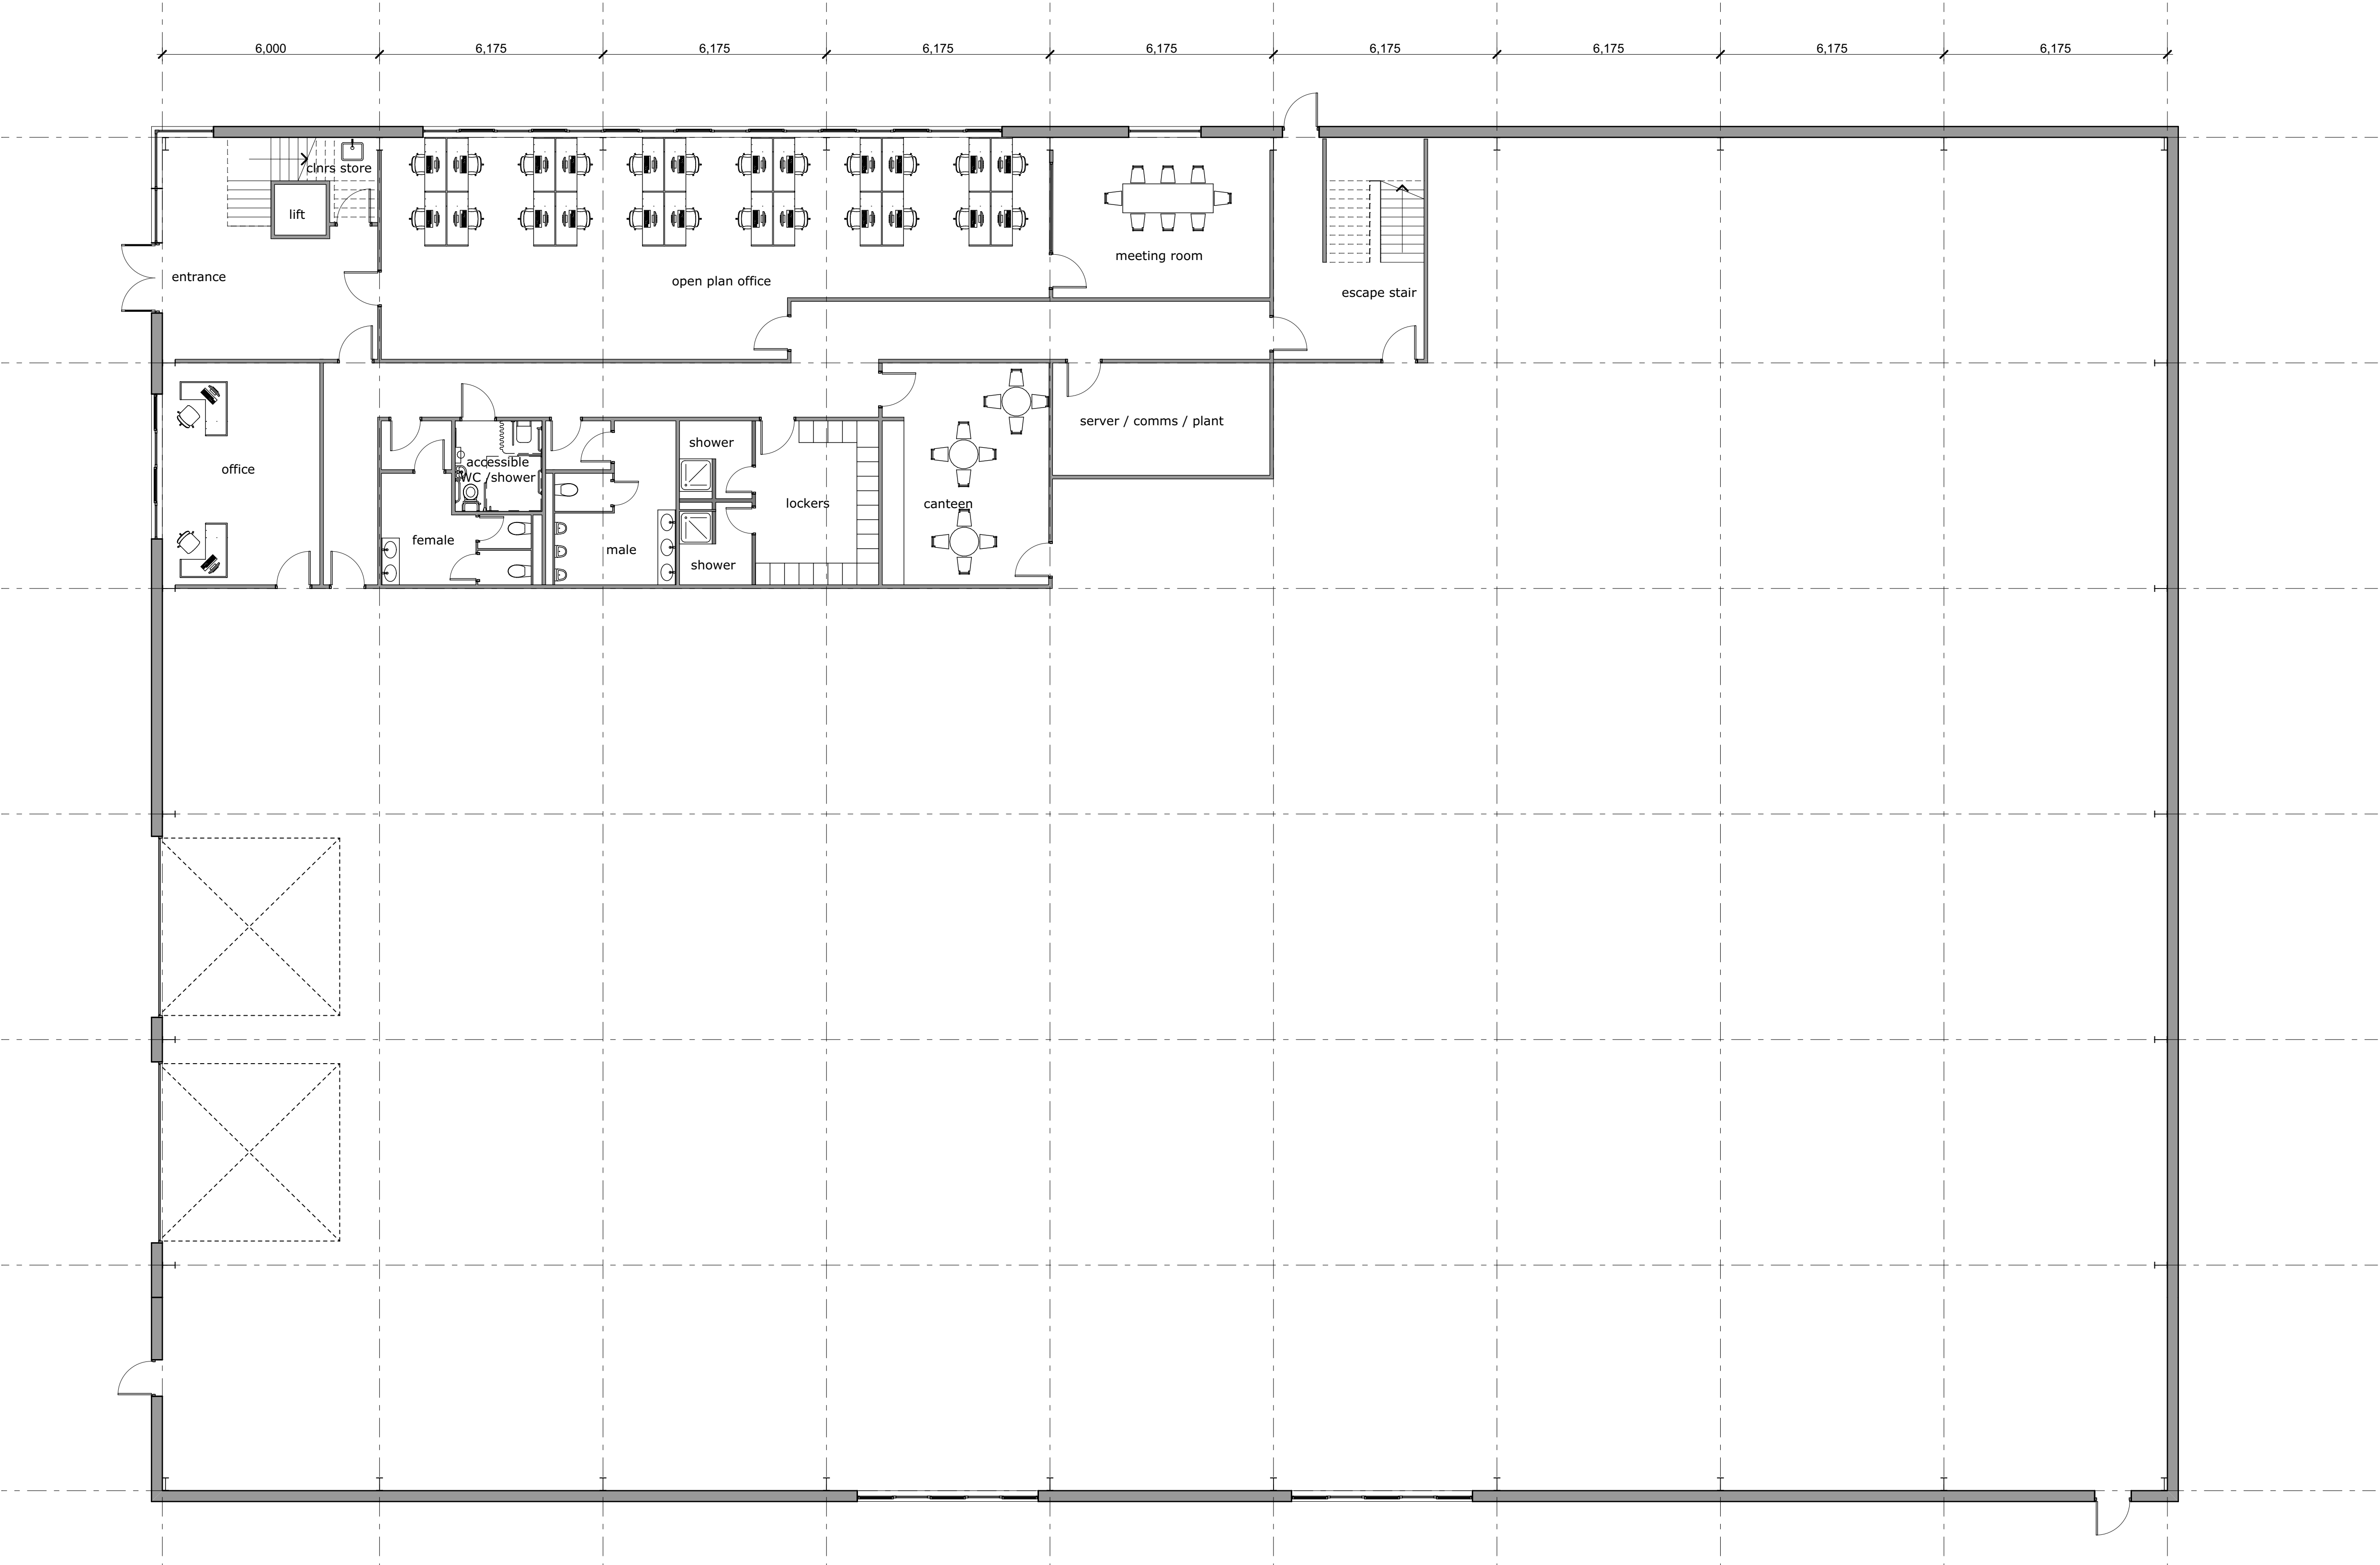

proposed ground floor layout 1:100

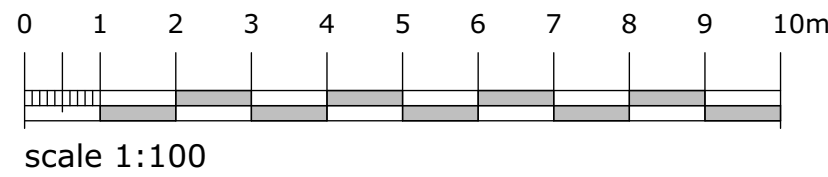



campbell driver partnership

Suite 25, Unit 2
Northlight House
Pondle Road
Brierfield
B89 5FL

01254 297700
www.cdparchitects.co.uk

client: **MSM**

project: **new facility**
Hanson Close Middleton

sheet: **proposed floor plans**

drawing no:	22.135_01_003	E
scale:	1:100 @ A0	
date:	drawn by:	