


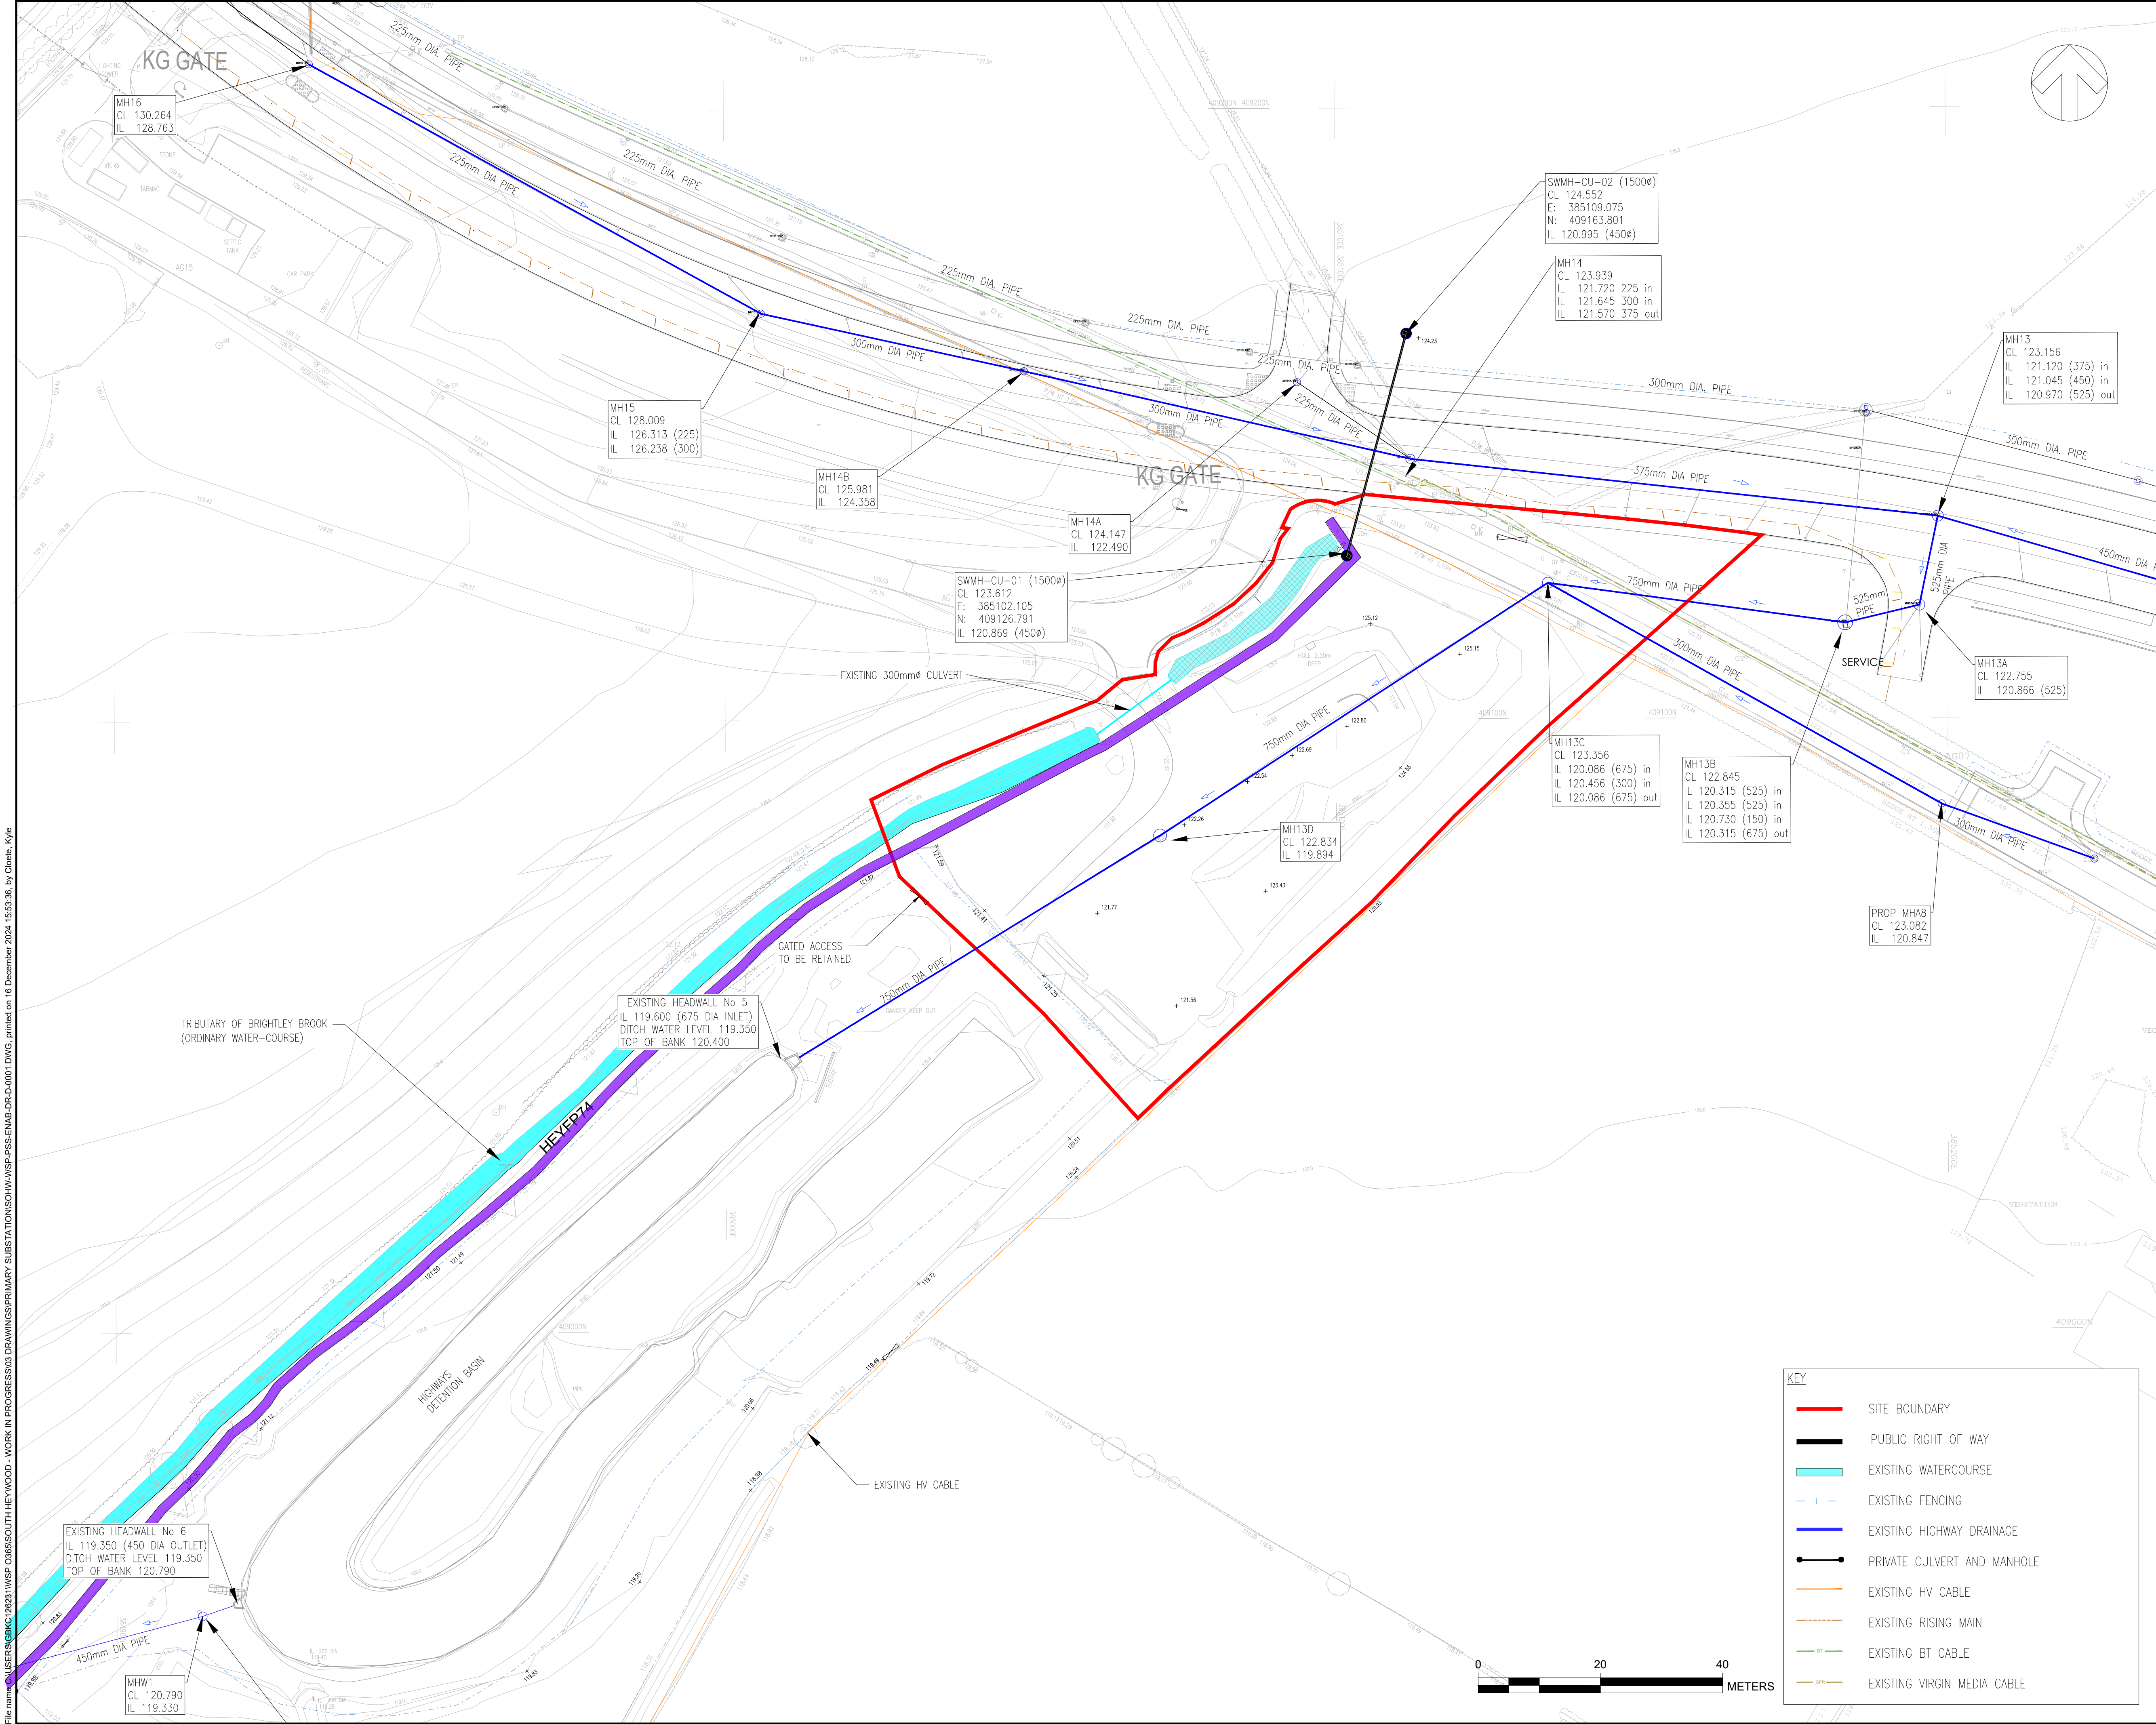

DO NOT SCALE

NOTES

1. DO NOT SCALE FROM THIS DRAWING.

2. DRAWING TO BE PRINTED IN COLOUR.

3. ALL DIMENSIONS ARE IN METRES UNLESS OTHERWISE STATED.

4. THE TOPOGRAPHICAL SURVEY UPON WHICH THIS DESIGN IS BASED HAS BEEN PROVIDED BY A THIRD PARTY AND SHOULD BE CHECKED ON SITE FOR ACCURACY.

5. THE WORKS SHALL BE CARRIED OUT IN ACCORDANCE WITH DESIGN MANUAL FOR ROADS AND BRIDGES SPECIFICATION FOR HIGHWAY WORKS.

6. FOR INFORMATION ON EXISTING STATUTORY UNDERTAKERS EQUIPMENT REFER TO UTILITY DRAWINGS. CONTRACTOR TO CONFIRM LOCATION OF ALL UTILITIES PRIOR TO CONSTRUCTION.

7. DRAWING TO BE READ IN CONJUNCTION WITH THE SCHEME 2 S278 DRAWINGS.

UNTIL TECHNICAL APPROVAL HAS BEEN OBTAINED FROM THE RELEVANT LOCAL AUTHORITIES OR STATUTORY BODIES, IT SHOULD BE UNDERSTOOD THAT ALL DRAWINGS ARE ISSUED AS PRELIMINARY AND NOT FOR CONSTRUCTION. SHOULD THE CONTRACTOR AND / OR EMPLOYER COMMENCE WORK PRIOR TO APPROVAL BEING GIVEN, IT IS ENTIRELY AT THEIR OWN RISK

P11	16/12/2024	KC	SCALE BAR ADDED	DW	DW
P10	16/12/2024	KC	PERMITTED AREA BOUNDARY REMOVED	DW	DW
P09	18/11/2024	DS	RETAINING WALL LOCATION UPDATED	DW	DW
P08	10/09/2024	SR	PUBLIC RIGHT OF WAY UPDATED	DW	DW
P07	18/07/2024	KC	UPDATED RED LINE BOUNDARY	DW	DW
P06	21/03/2024	DS	SUBSTATION DIMENSIONS UPDATED	DW	DW
P05	15/02/2024	DS	SUBSTATION LOCATION UPDATED	DW	DW
P04	13/09/2023	BO	EXISTING CABLES AMENDED AS REQUESTED	DW	DW
P03	11/09/2023	BO	HV CABLE ROUTE AMENDED AS REQUESTED.	DW	DW
P02	04/09/2023	BO	DRAWING UPDATED AS REQUESTED	DW	DW
P01	18/08/2023	SS	FIRST ISSUE	DW	DW
REV	DATE	BY	DESCRIPTION	CHK	APP

DRAWING STATUS:

S2 - FOR INFORMATION

wsp

8 First Street, Manchester, M15 4GU, UK
T+ 44 (0) 161 200 5000
wsp.com

CLIENT:

RUSSELLS SOUTH HEYWOOD LIMITED

ARCHITECT:

AEW ARCHITECTS

SITE/PROJECT:

SOUTH HEYWOOD

TITLE:

PRIMARY SUBSTATION
EXISTING SITE PLAN

SCALE @ A1:	1:500	CHECKED:	DW	APPROVED:	DW
PROJECT NO:	70103659	DESIGNED:	SS	DRAWN:	SS
				DATE:	NOVEMBER 24

DRAWING NO:	SOHW-WSP-PSS-ENAB-DR-D-0001	REV:	P11
-------------	-----------------------------	------	-----

© WSP UK Ltd

File name: C:\USERS\GK12831\WSP\0365SOUTH HEYWOOD - WORK IN PROGRESS\03 DRAWINGS\PRIMARY SUBSTATION\SOHW-WSP-PSS-ENAB-DR-D-0001.DWG, printed on 16 December 2024 15:53:36, by Clete, Kyle