



AS PROPOSED

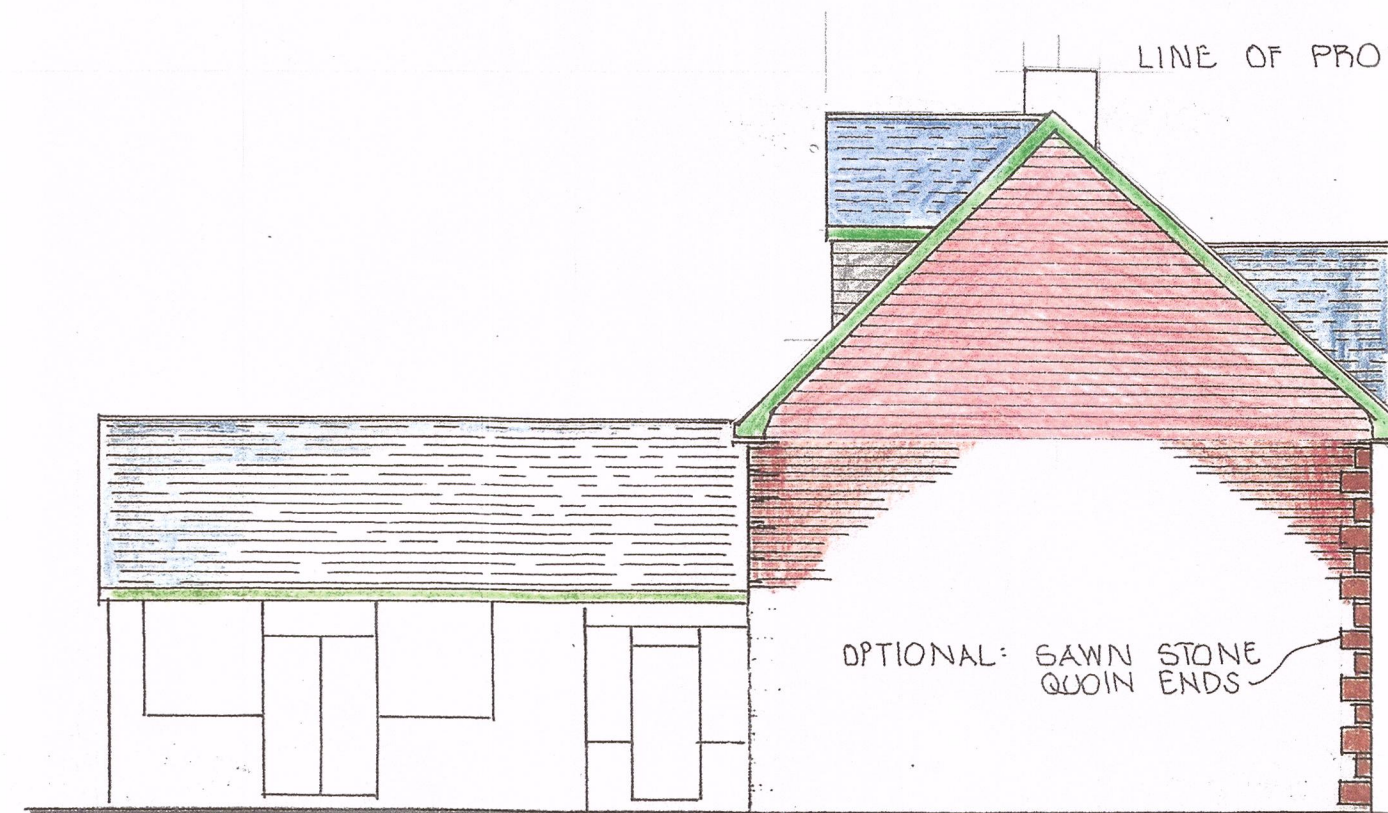

NORTH WEST ELEVATION




SOUTH WEST ELEVATION

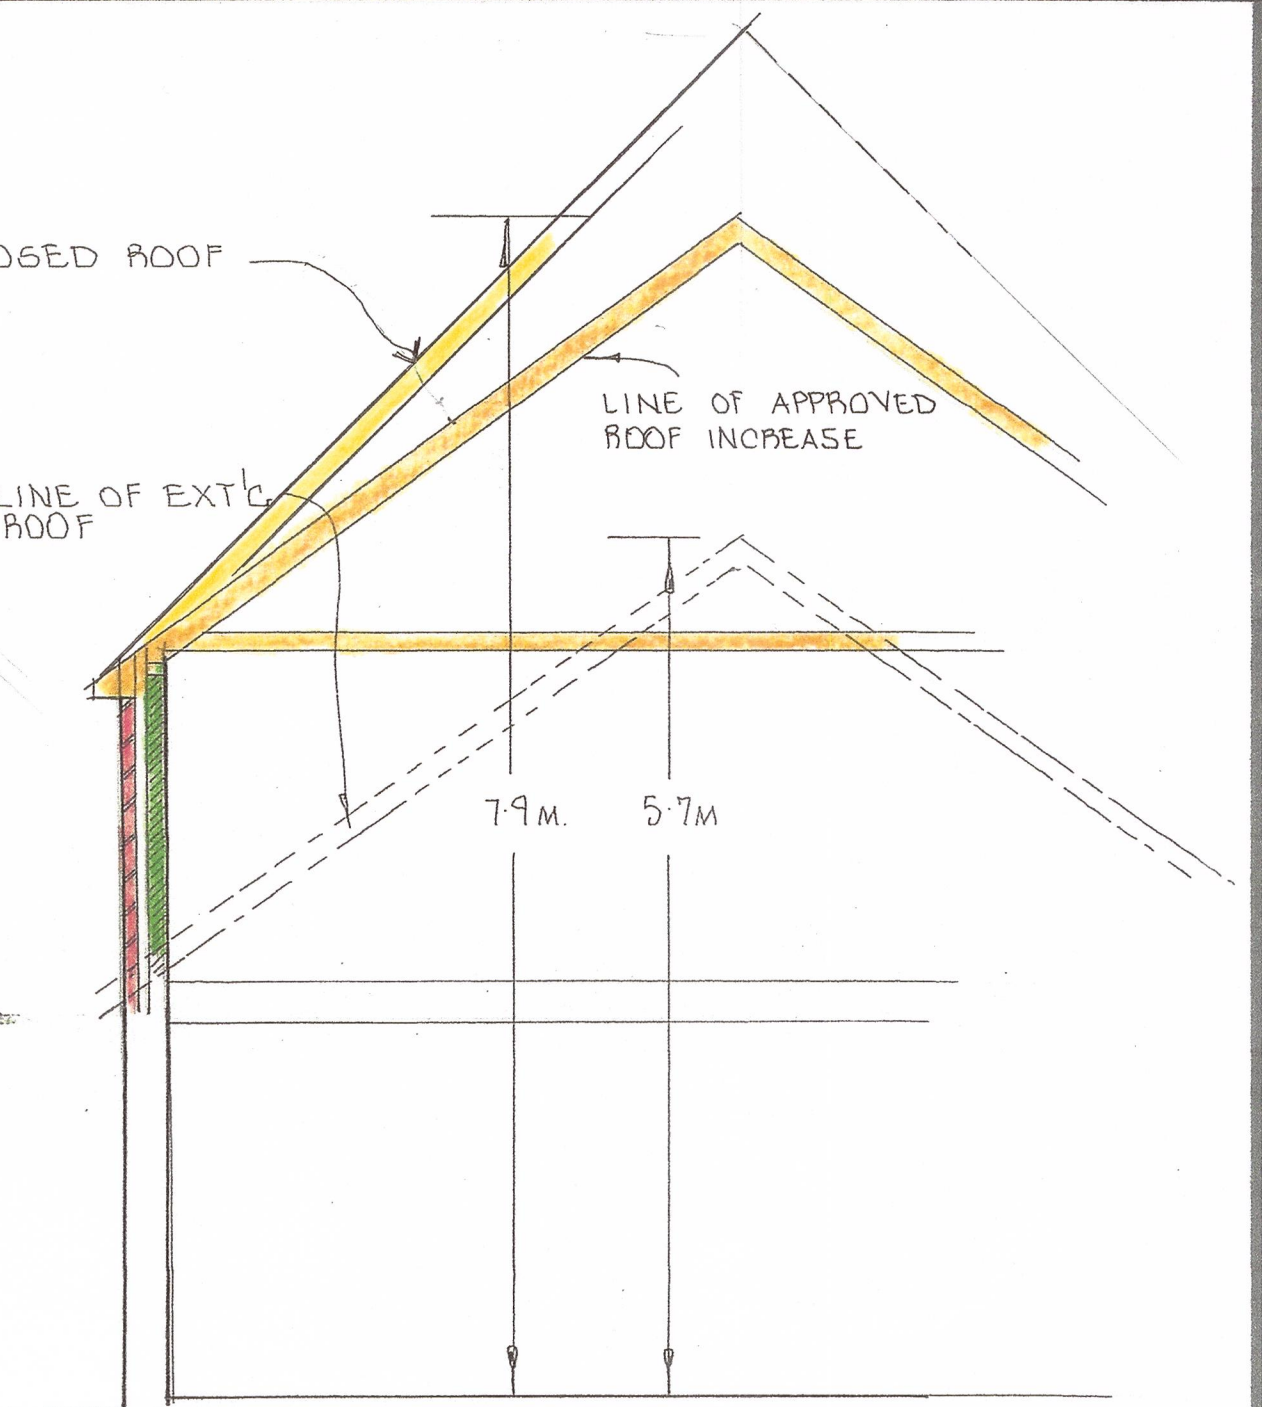

CROSS SECTION



SOUTH EAST ELEVATION

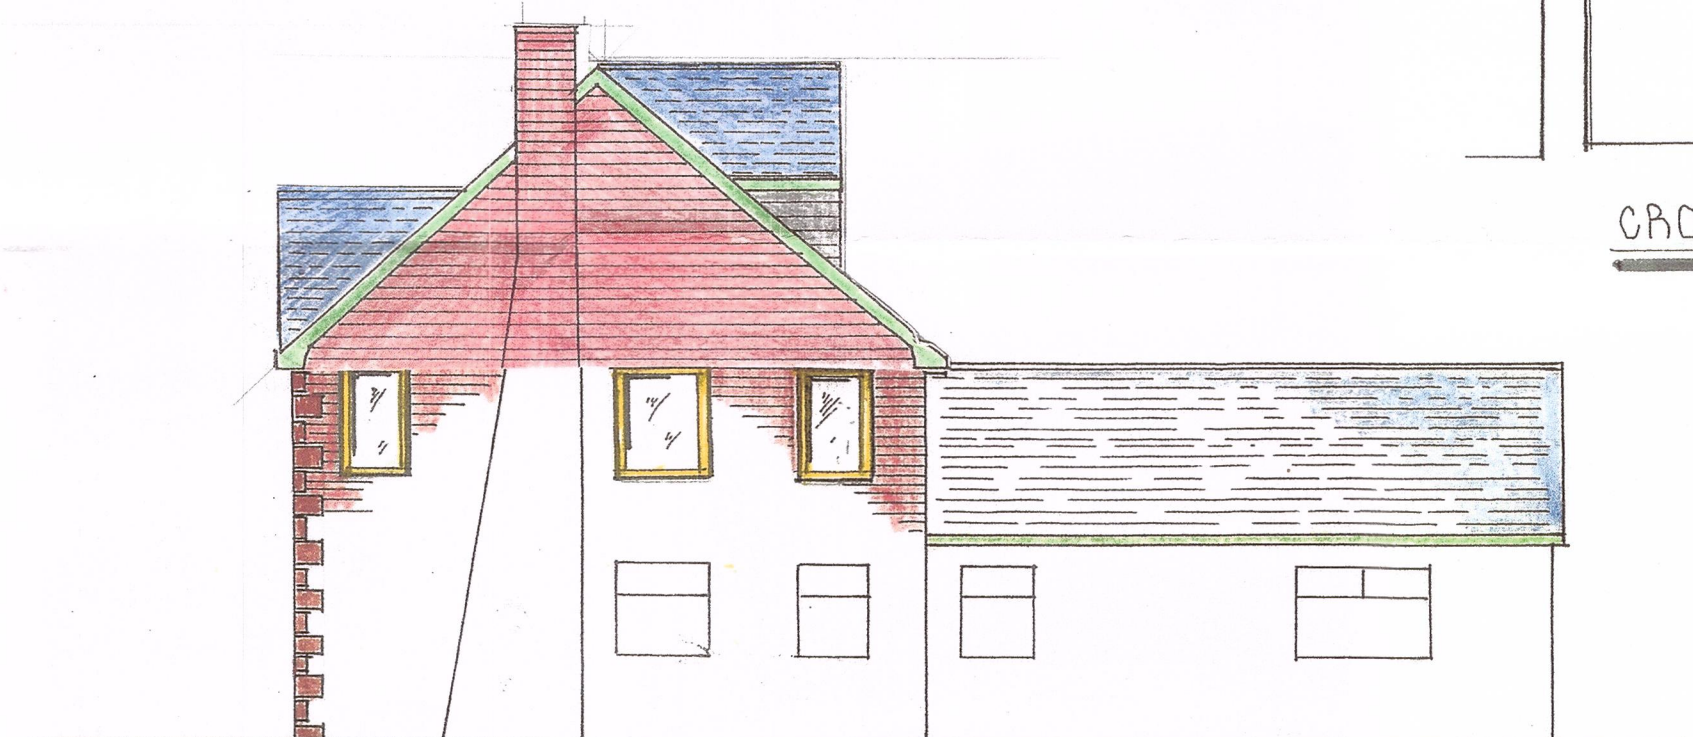

NORTH EAST ELEVATION

CLIENT	CHARLOTTE MCGARY
PROJECT	DETACHED HOUSE
LOCATION	WHITTLE BUNGALOW WHITTLE LANE OLIO 2RD
S. INGRAM & ASSOCIATES Building Surveyors & Design Consultants CIVIC TRUST AWARD 2002 - COMMENDATION FOR GOOD DESIGN	
DESIGN STUDIO HEIGHTS LANE HEIGHTS DELPH OLDHAM OL3 5TU Telephone: 0145 787 6500 Mobile: 07706910347	
SCALES:	1: 100
DRAWN BY:	S. INGRAM
DATE:	SEPT '2023
DRAWING No. 18'B'3	