



Note:
Do not scale from this drawing.
Dimensions are to be checked on site.
If in doubt please ask.


GENERAL NOTES:

For references and descriptions to work items, refer to section 4.4
Design Intent in the separate Design and Access document **Holy Trinity_Design and Access Statement**. A works item is presented in numbered form.

CCTV Key

- ① Fixed Bullet Camera
② Varifocal Bullet Camera

Note: CCTV locations are an estimation not a design.

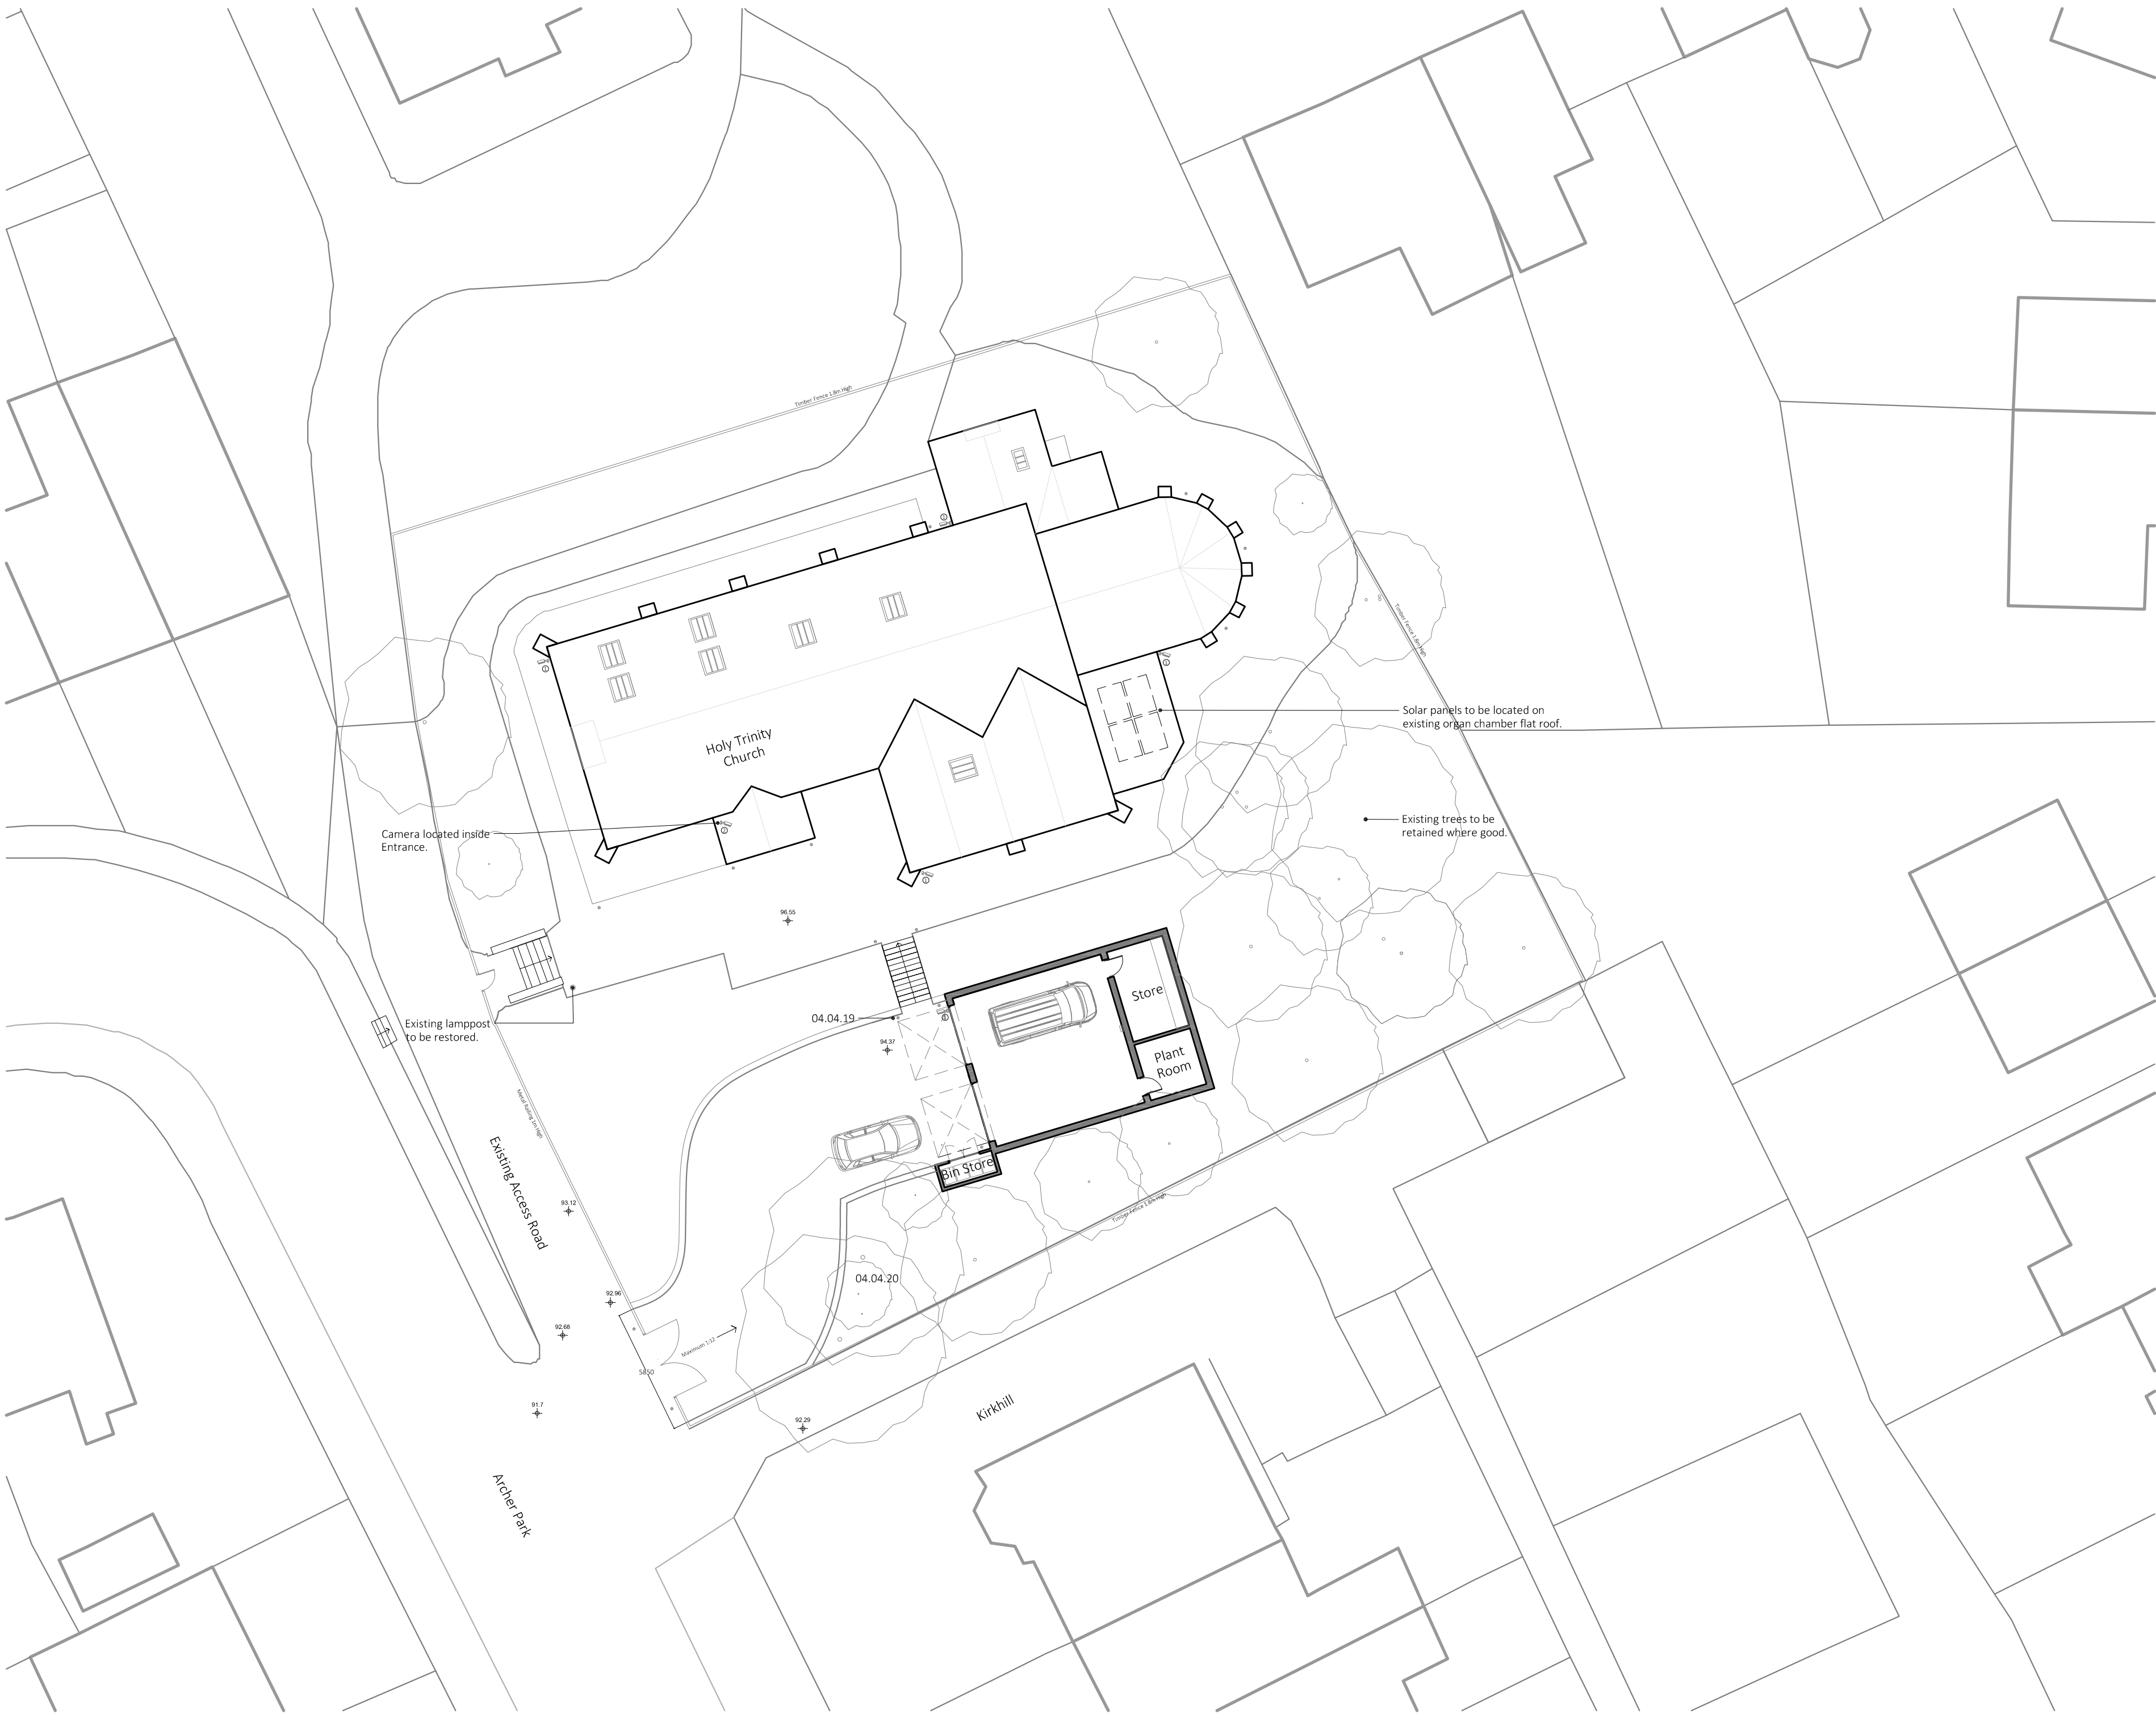

- P3 06/12/2023 Planning and LBC Update
LG
P2 16/08/2023 Planning and LBC Update
LG
P1 30/05/2023 Issue for Planning and LBC
LG
01 10/05/2023 Draft Issue
LG

Rev Date/Intls Details

© The moral rights of the author are hereby asserted.
This drawing and design is the sole property of Buttress Ltd and must not be reproduced without permission.
Buttress Ltd is registered in England and Wales: 5883573

Buttress

41 Bengal St
Manchester
M14 6AF

T 0161 236 3303
E contact@buttress.net
W www.buttress.net

Project Title	Holy Trinity
Client	Matthew Pilkington and Tina Pilkington
Location	Holy Trinity Church, Parkfield, Middleton, M24 4AH

Drawing Title Site Plan as Proposed

Date	05/05/2022	Scale	1:200
Checked	NC	Orig Paper Size	A1

Status **PLANNING**

Project: Origin: Zone: Level: Type: Disc: Number: Rev:

9221 -BA -XTG- SP - DR - A -(04)004 - P3

