




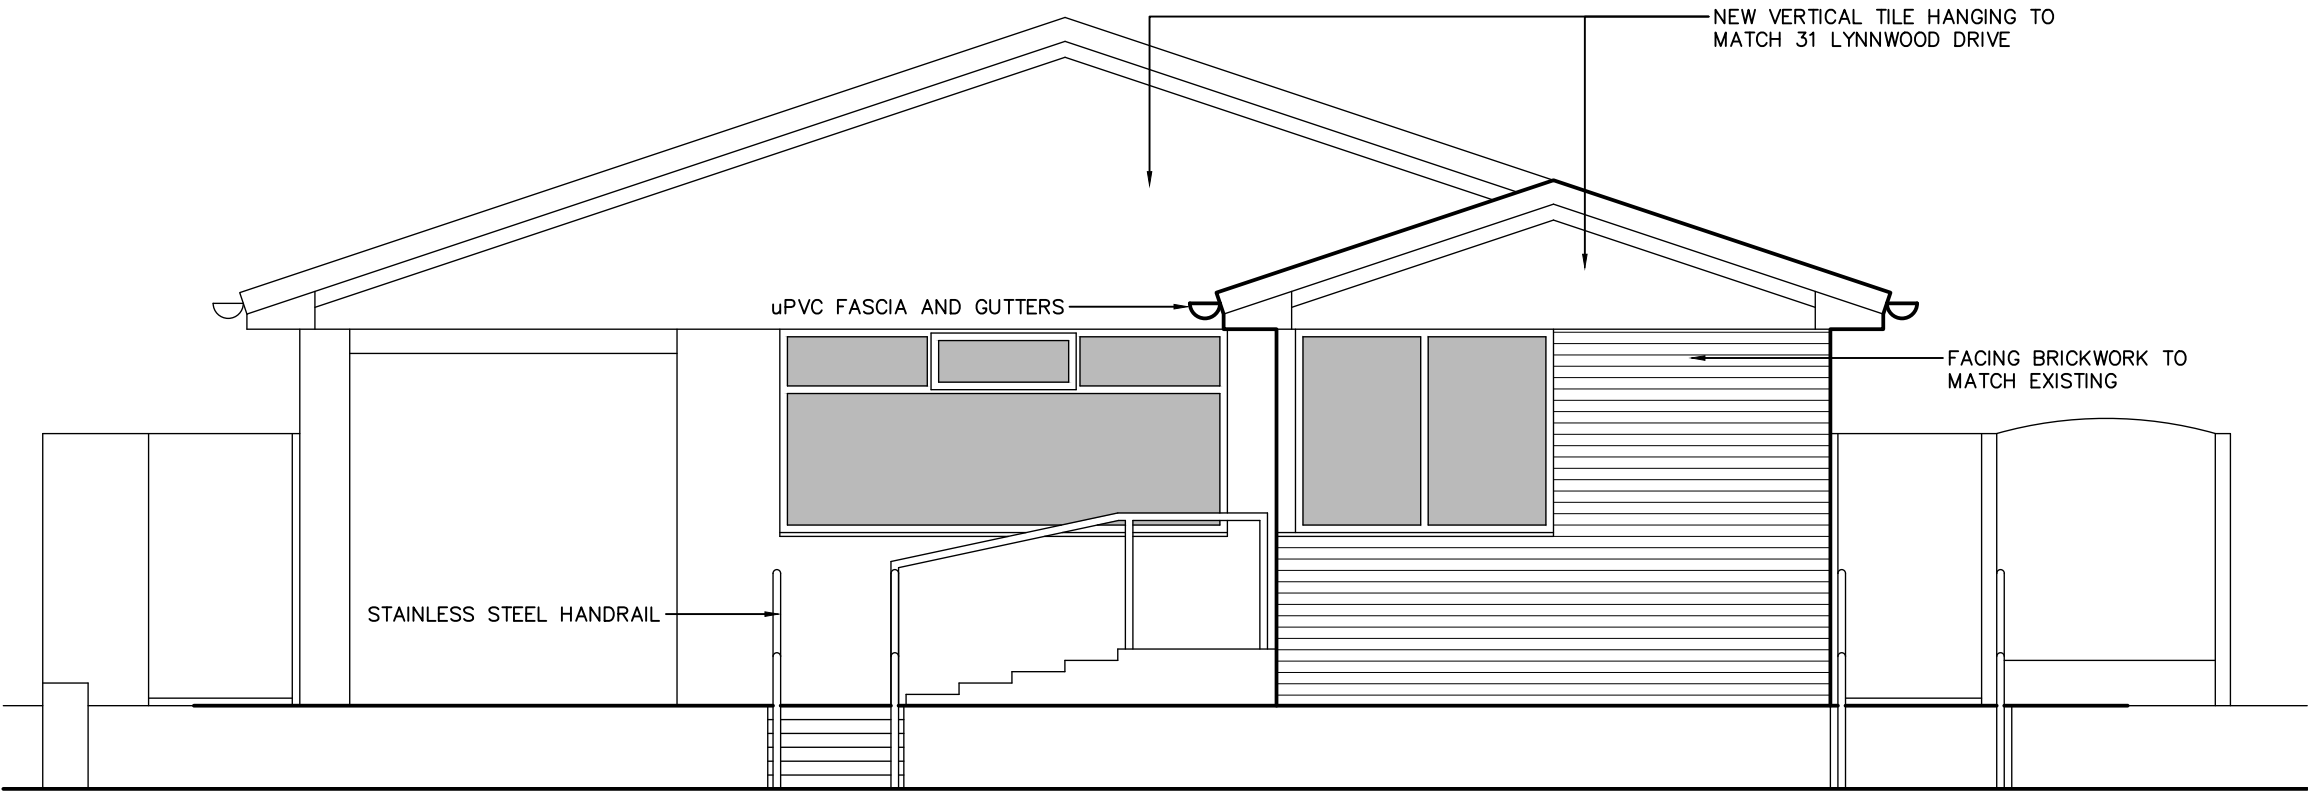

SOUTH ELEVATION

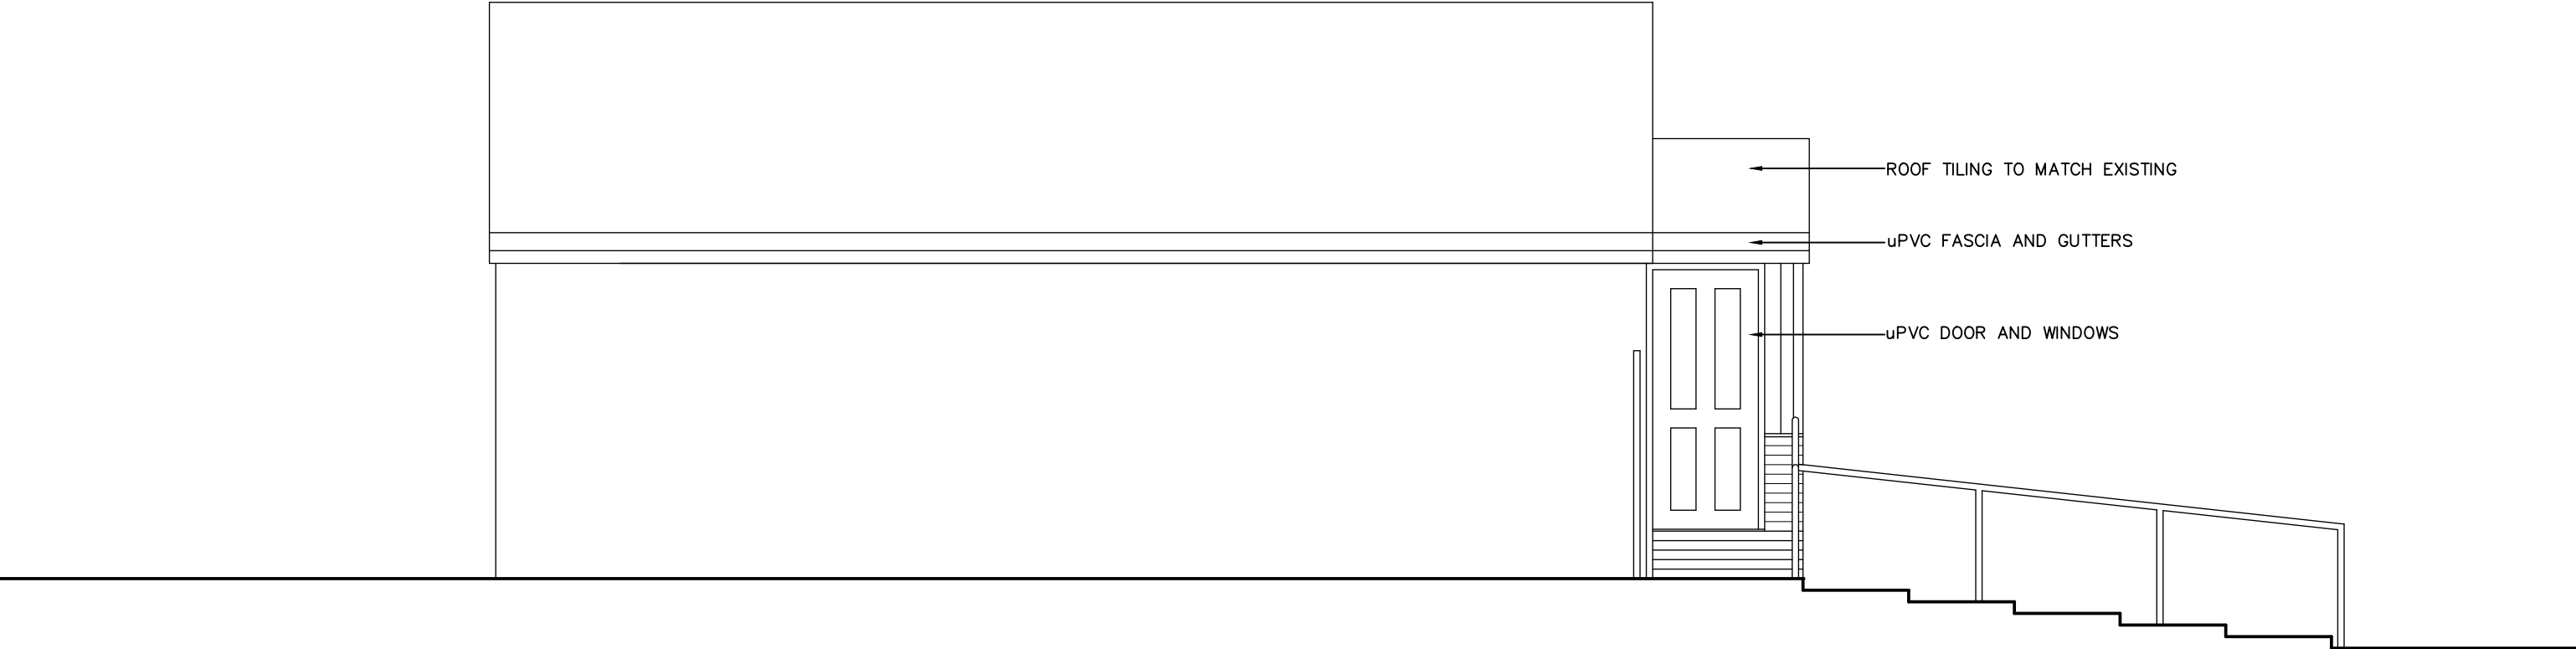

WEST ELEVATION

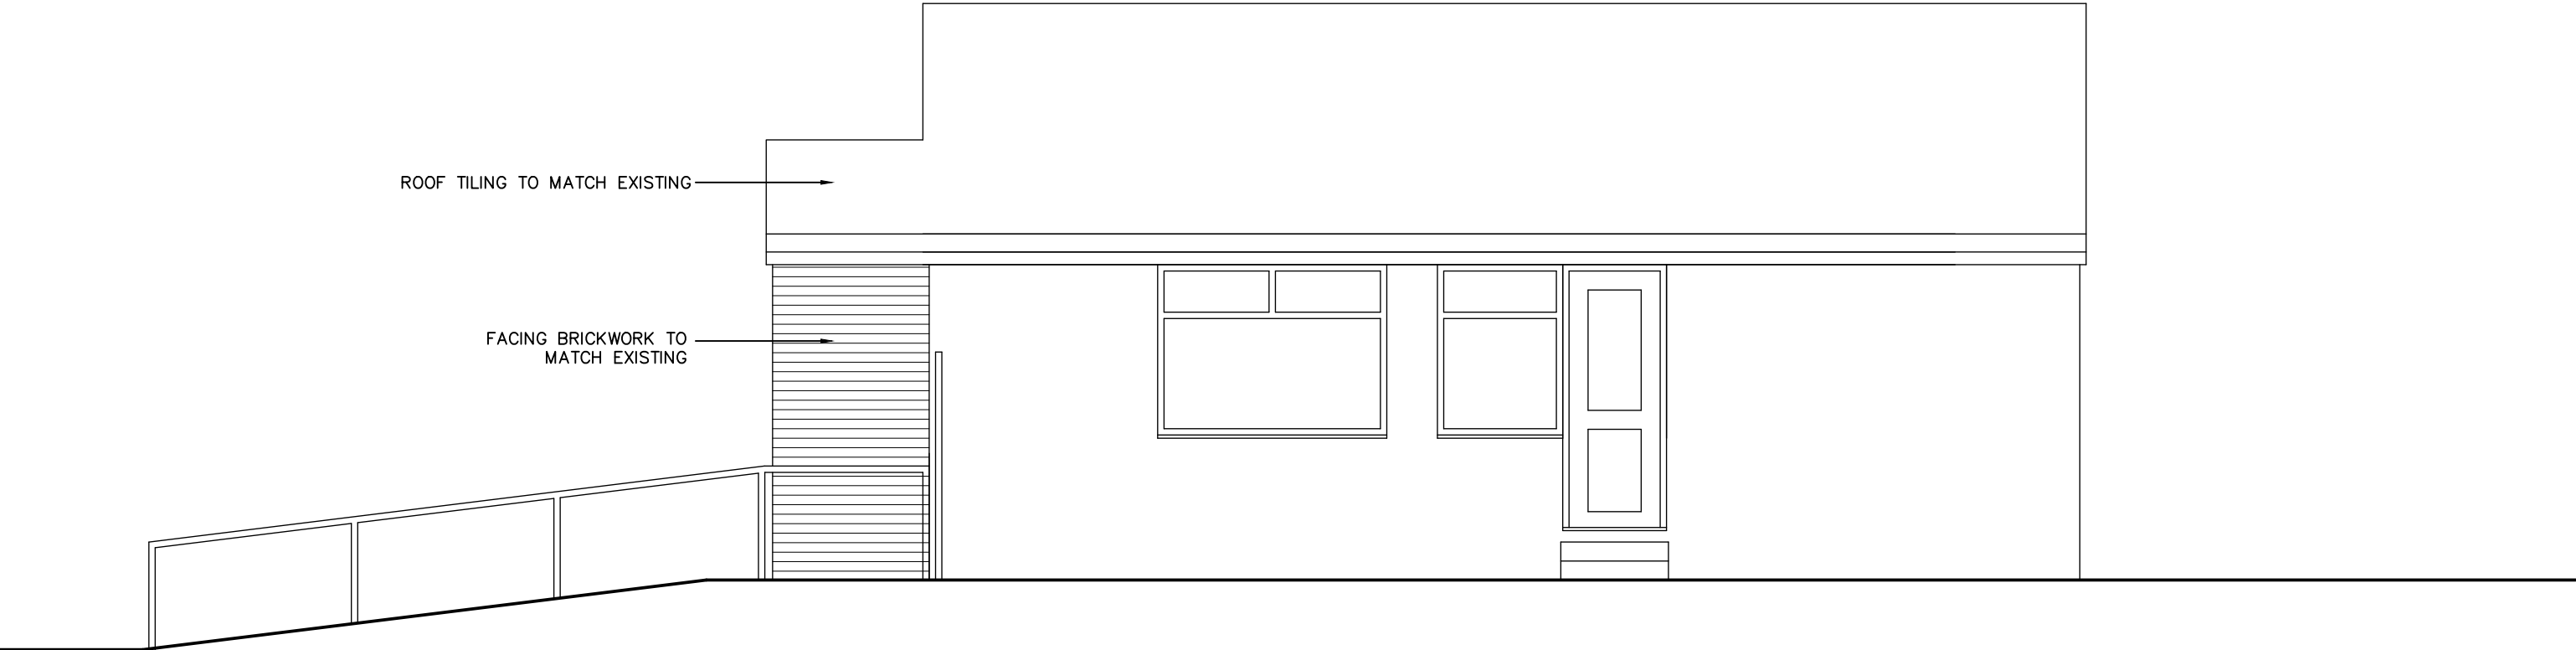

EAST ELEVATION

NOTES

- ALL DIMENSIONS TO BE CHECKED ON SITE
- NO DIMENSIONS TO BE SCALED FROM THIS DRAWING UNLESS OTHERWISE STATED

B	17.06.25	MATERIALS ANNOTATED
A	29.04.25	SIDE ELEVATIONS ADDED

REVISION

DATE

FAST
ARCHITECTURE

CLIENT MRS LYNDA HILL		
PROJECT 29 LYNNWOOD DRIVE ROCHDALE		
DRAWING TITLE ELEVATIONS AS PROPOSED		
SCALE 1:50 @A2	DATE 03.25	
JOB NO. 2025-01	DRAWING NO. 17	REV. B