


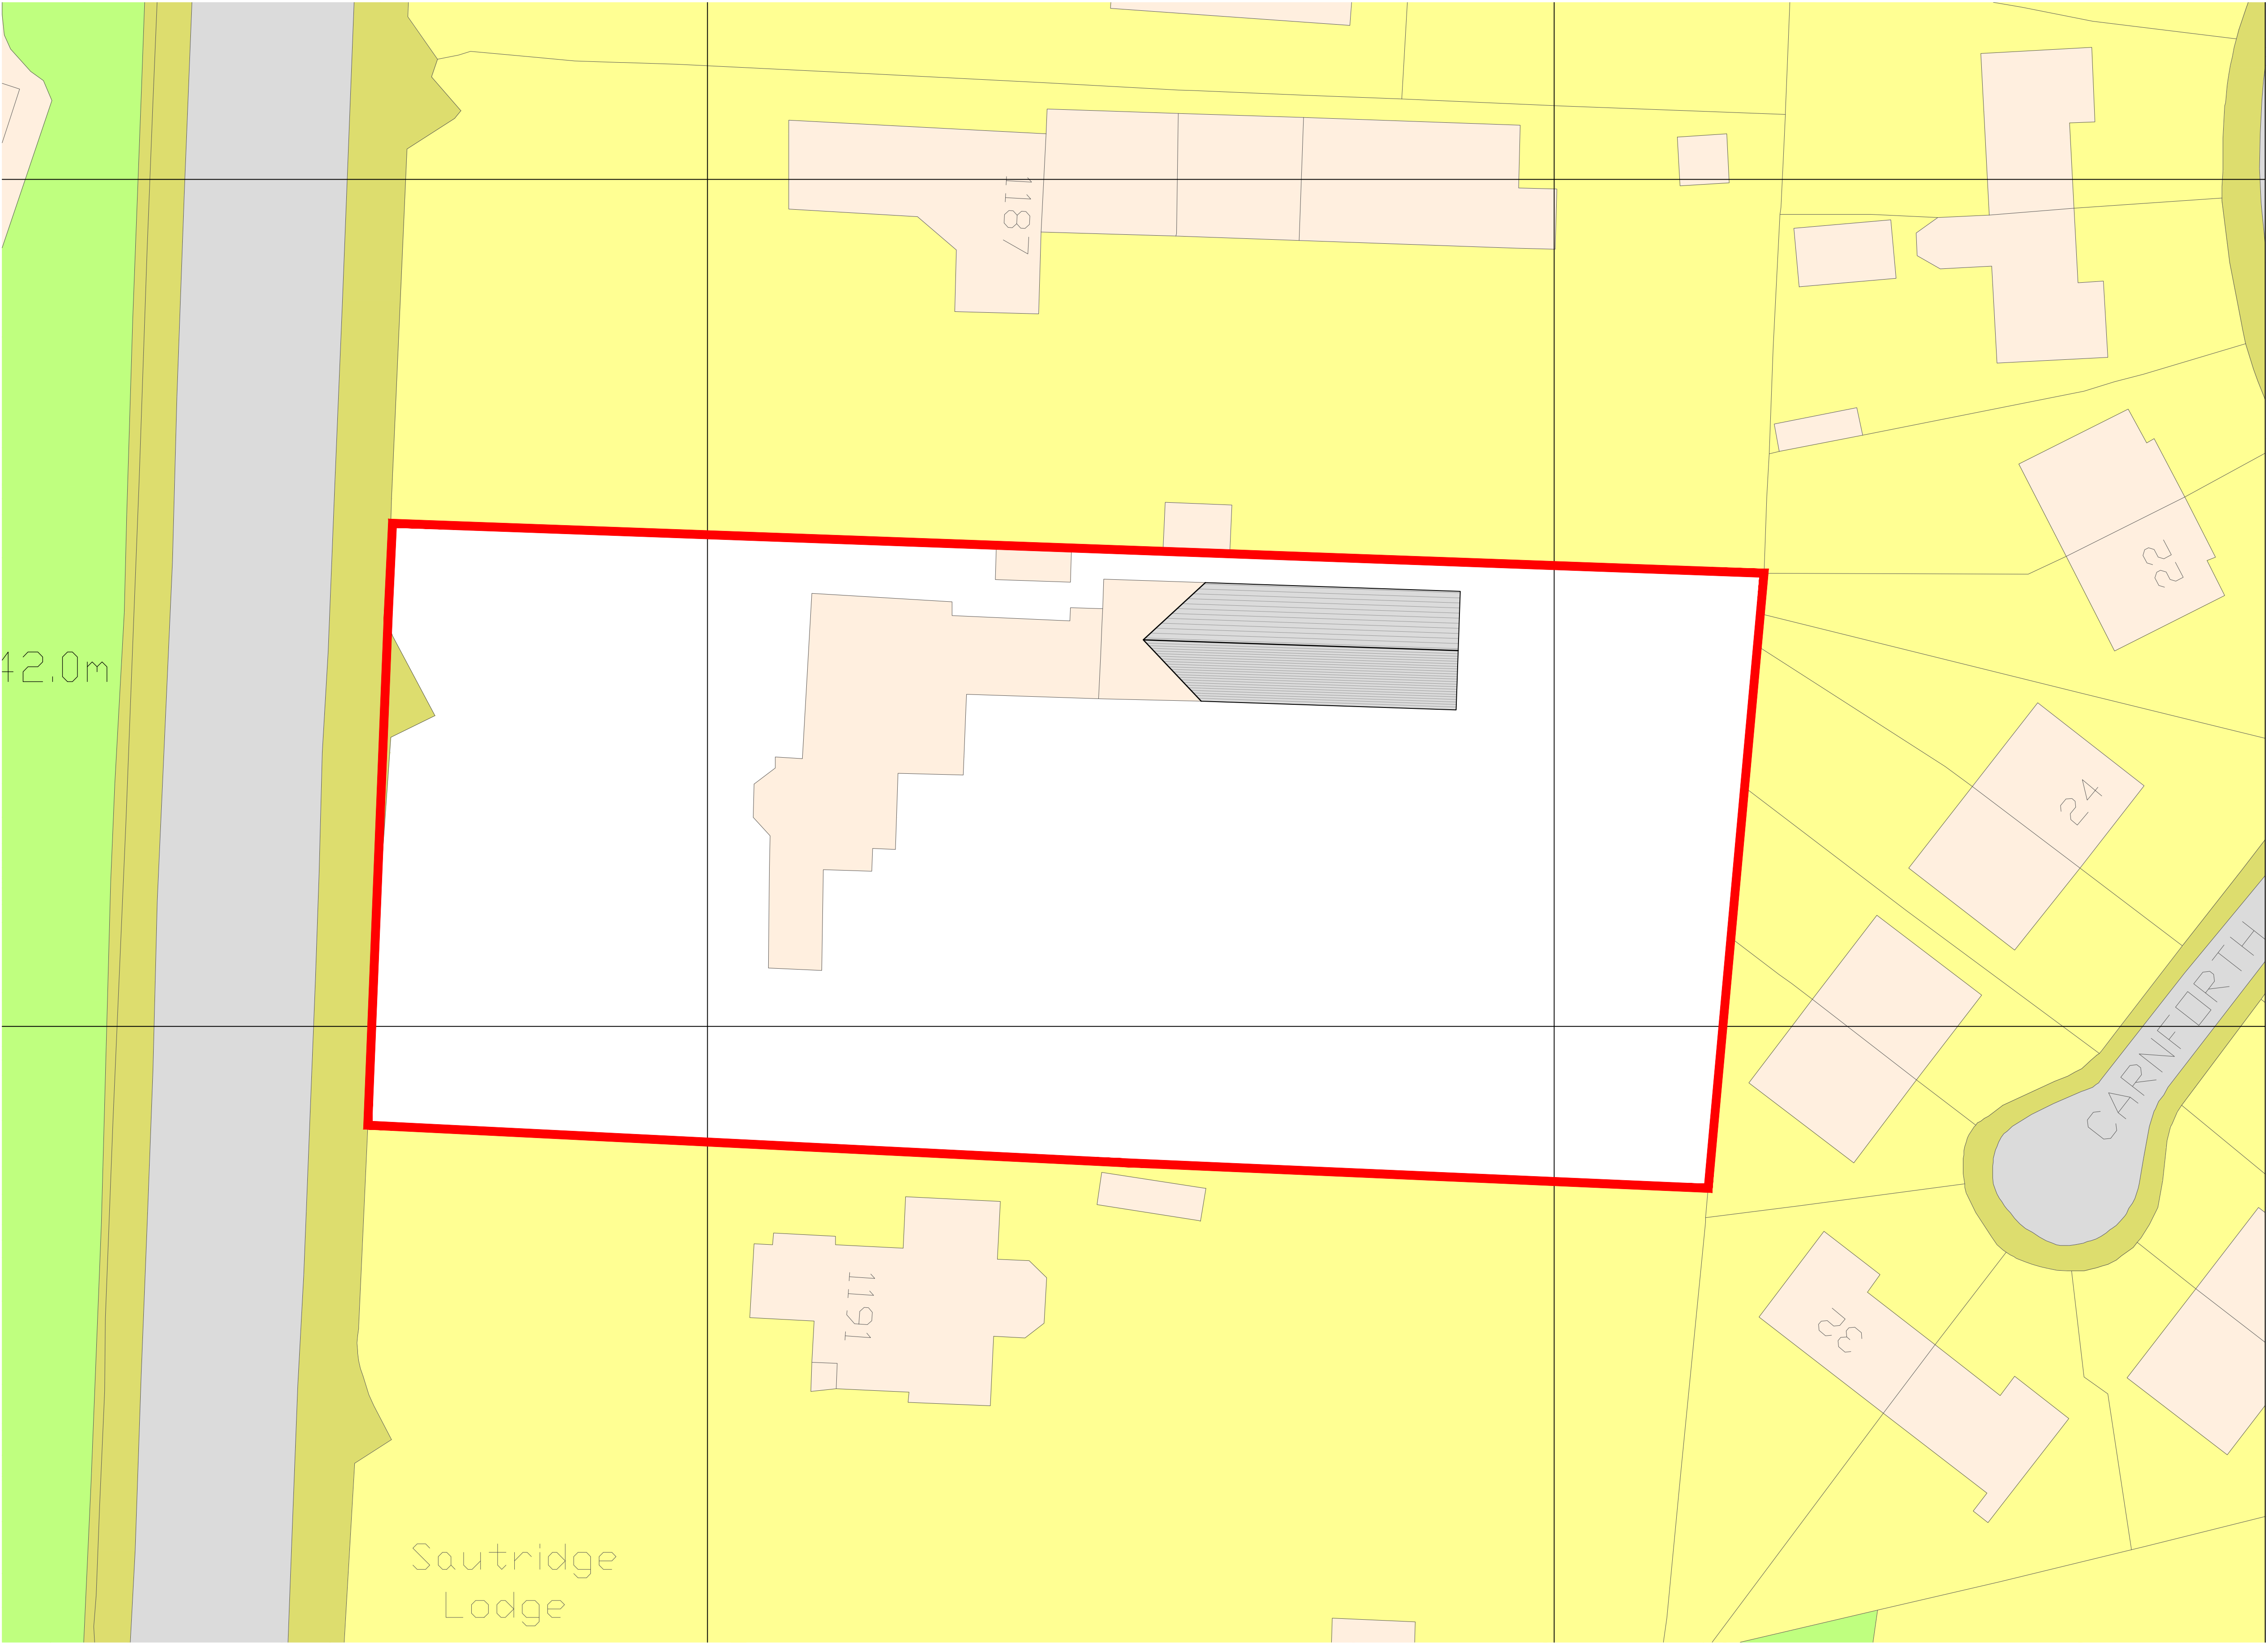

All levels and dimensions must be checked on site by contractor prior to commencement of works. Any variations must be reported to the client.

All information hereon in is the copyright of the designer. Copying in full or in part is forbidden without the written permission from the designer.

Client	Mr & Mrs S Birkbeck	Revision	a
Project	Extension to:- 1189 Manchester Rd Middleton	Dwg Number	809-08
Title	Proposed Site plan	Dwg Scale	1:200 a1
M A H E Architecture			