

COPYRIGHT OF THIS DRAWING IS VESTED IN BM ARCHITECTURAL AND IT MUST NOT BE COPIED OR REPRODUCED WITHOUT WRITTEN CONSENT. DIMENSIONS ONLY ARE TO BE TAKEN FROM THIS DRAWING, DO NOT SCALE. ALL CONTRACTORS MUST VISIT THE SITE AND BE RESPONSIBLE FOR TAKING AND CHECKING ALL DIMENSIONS RELATIVE TO THE WORK.
BM ARCHITECTURAL ARE TO BE ADVISED OF ANY VARIATION BETWEEN DRAWINGS AND SITE CONDITIONS. ELECTRONIC AND/OR PRINTED FORMS OF THIS DRAWING ARE TO BE REPRODUCED FOR INFORMATION ONLY. ALL DIMENSIONS AND LEVELS SHOULD BE READ ONLY FROM THE VALUES STATED IN TEXT ON THE DRAWINGS.

YORKSHIRE
STREET



YORKSHIRE
STREET

CONSTRUCTION
SPECIFICATIONS

FIRST
FLOOR
PLAN

SECOND
FLOOR
PLAN

BAILLIE
STREET

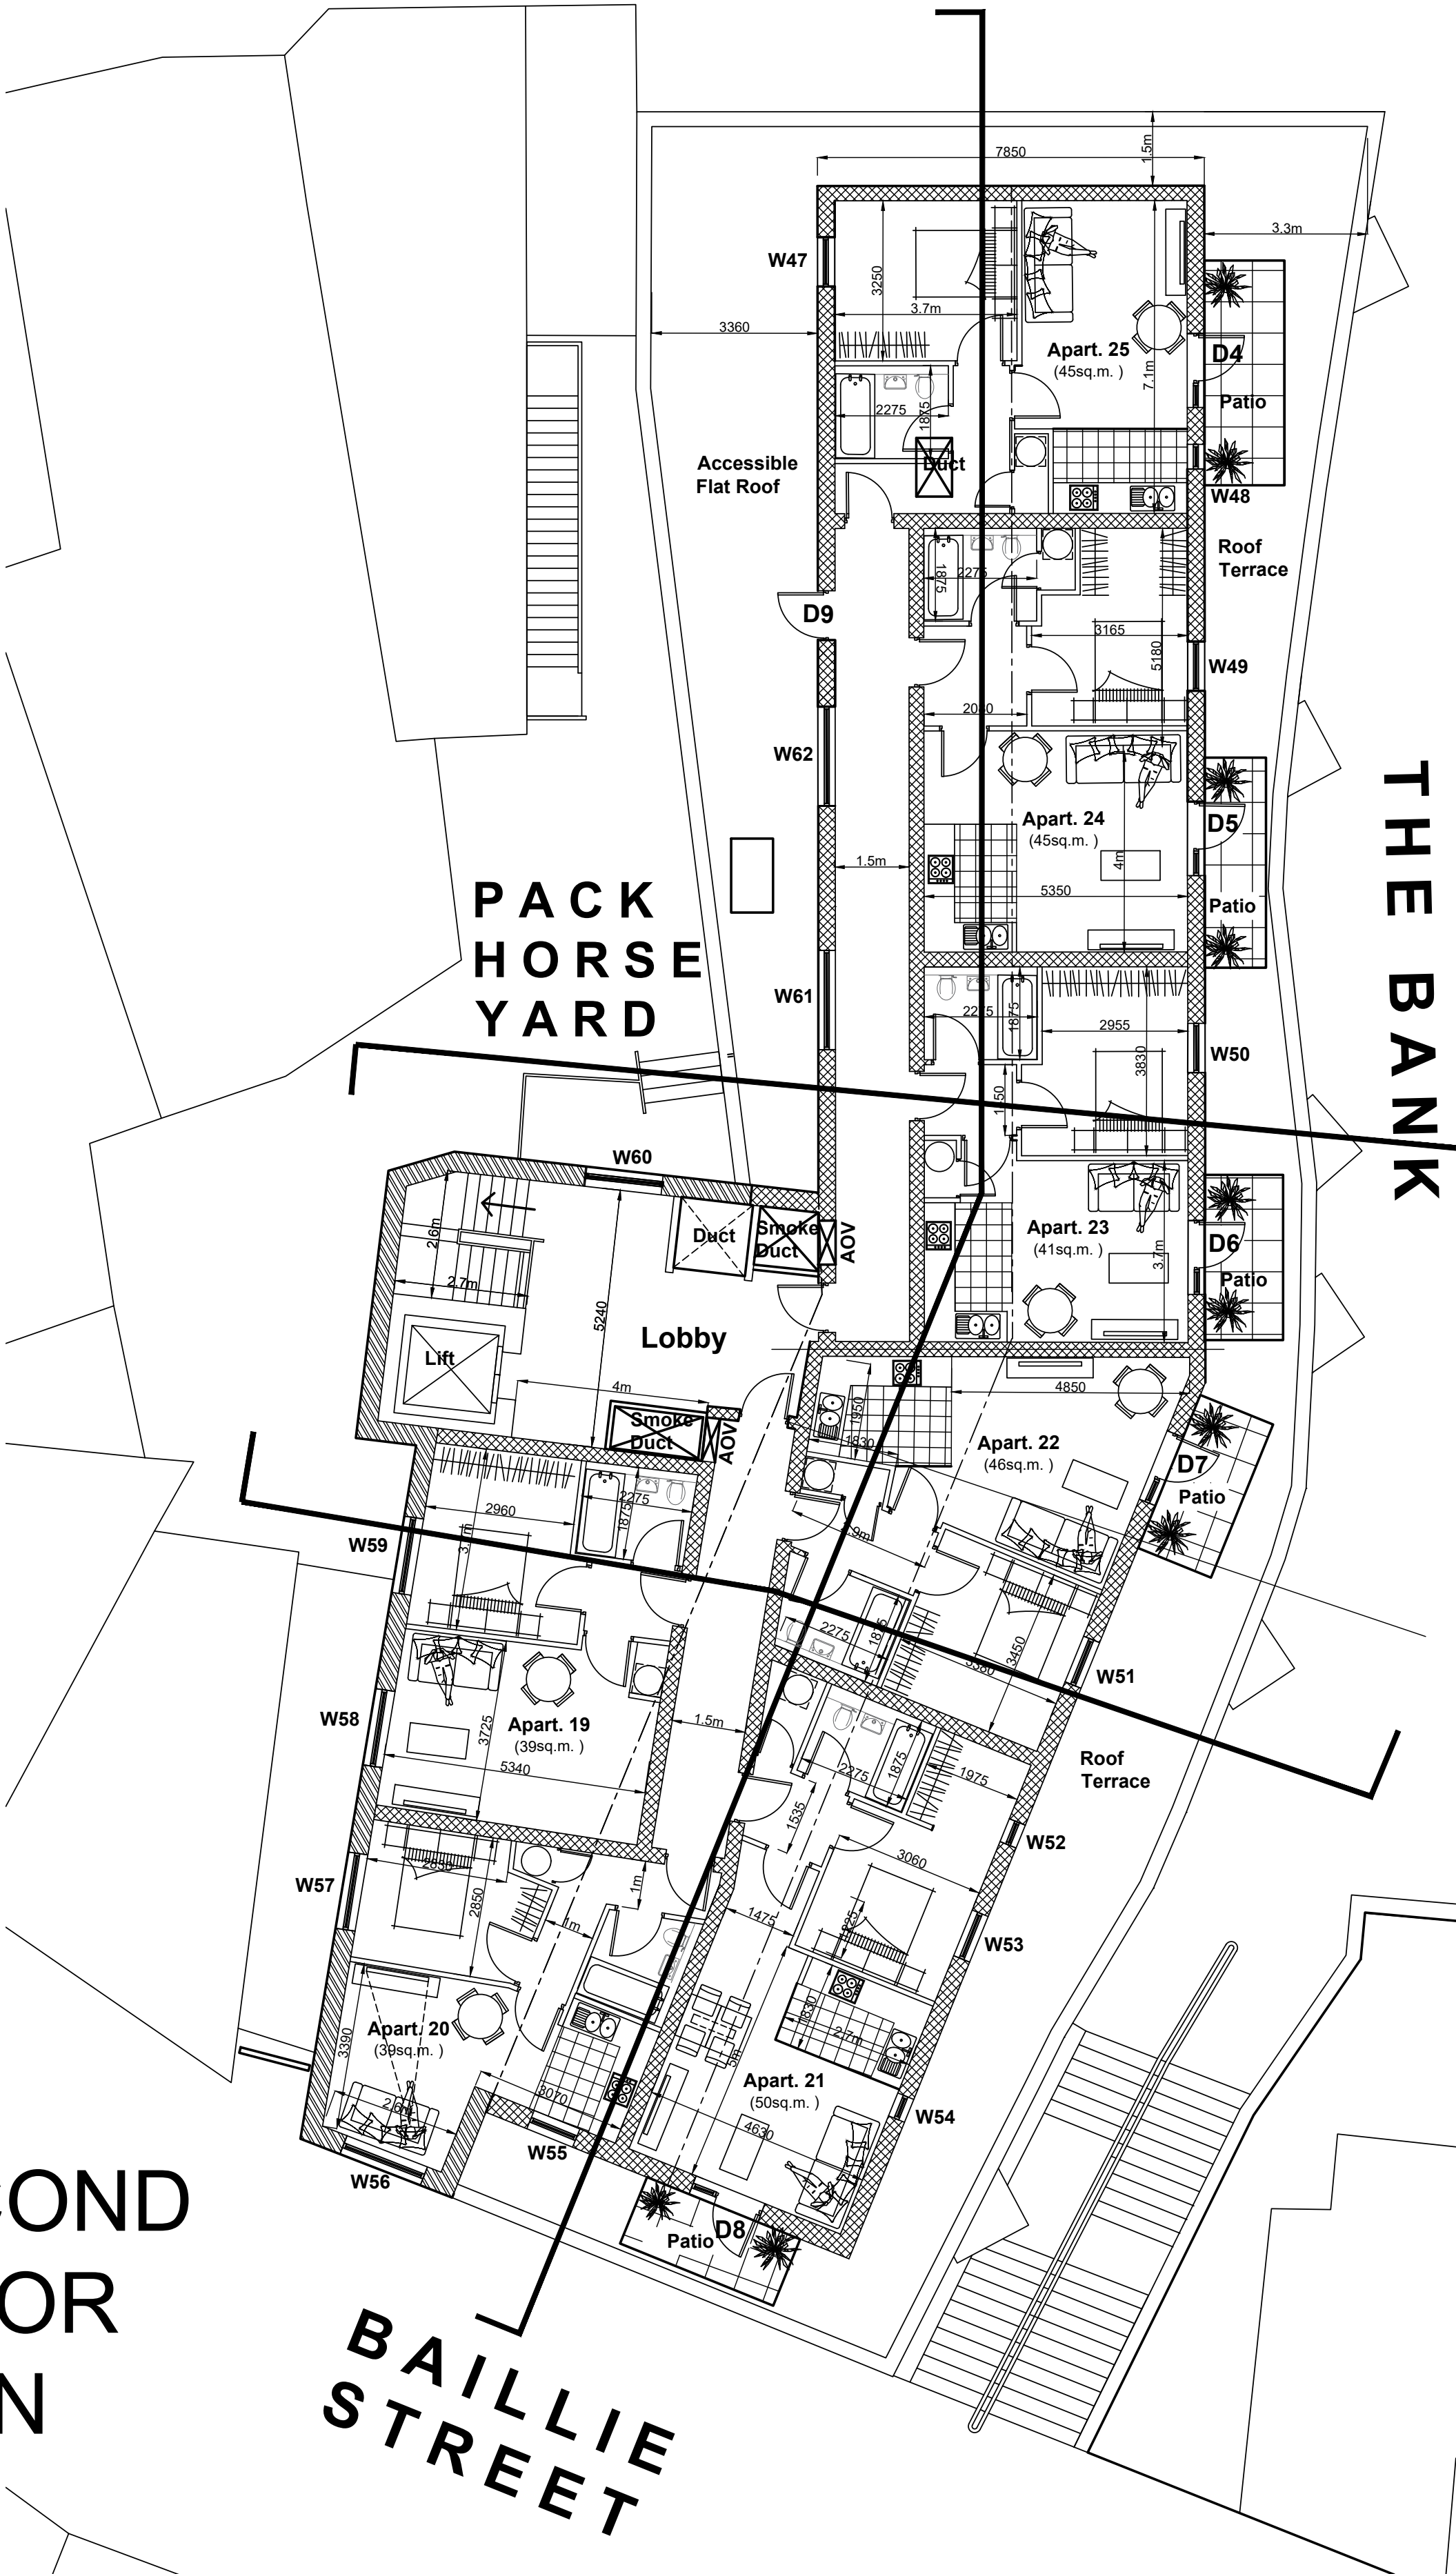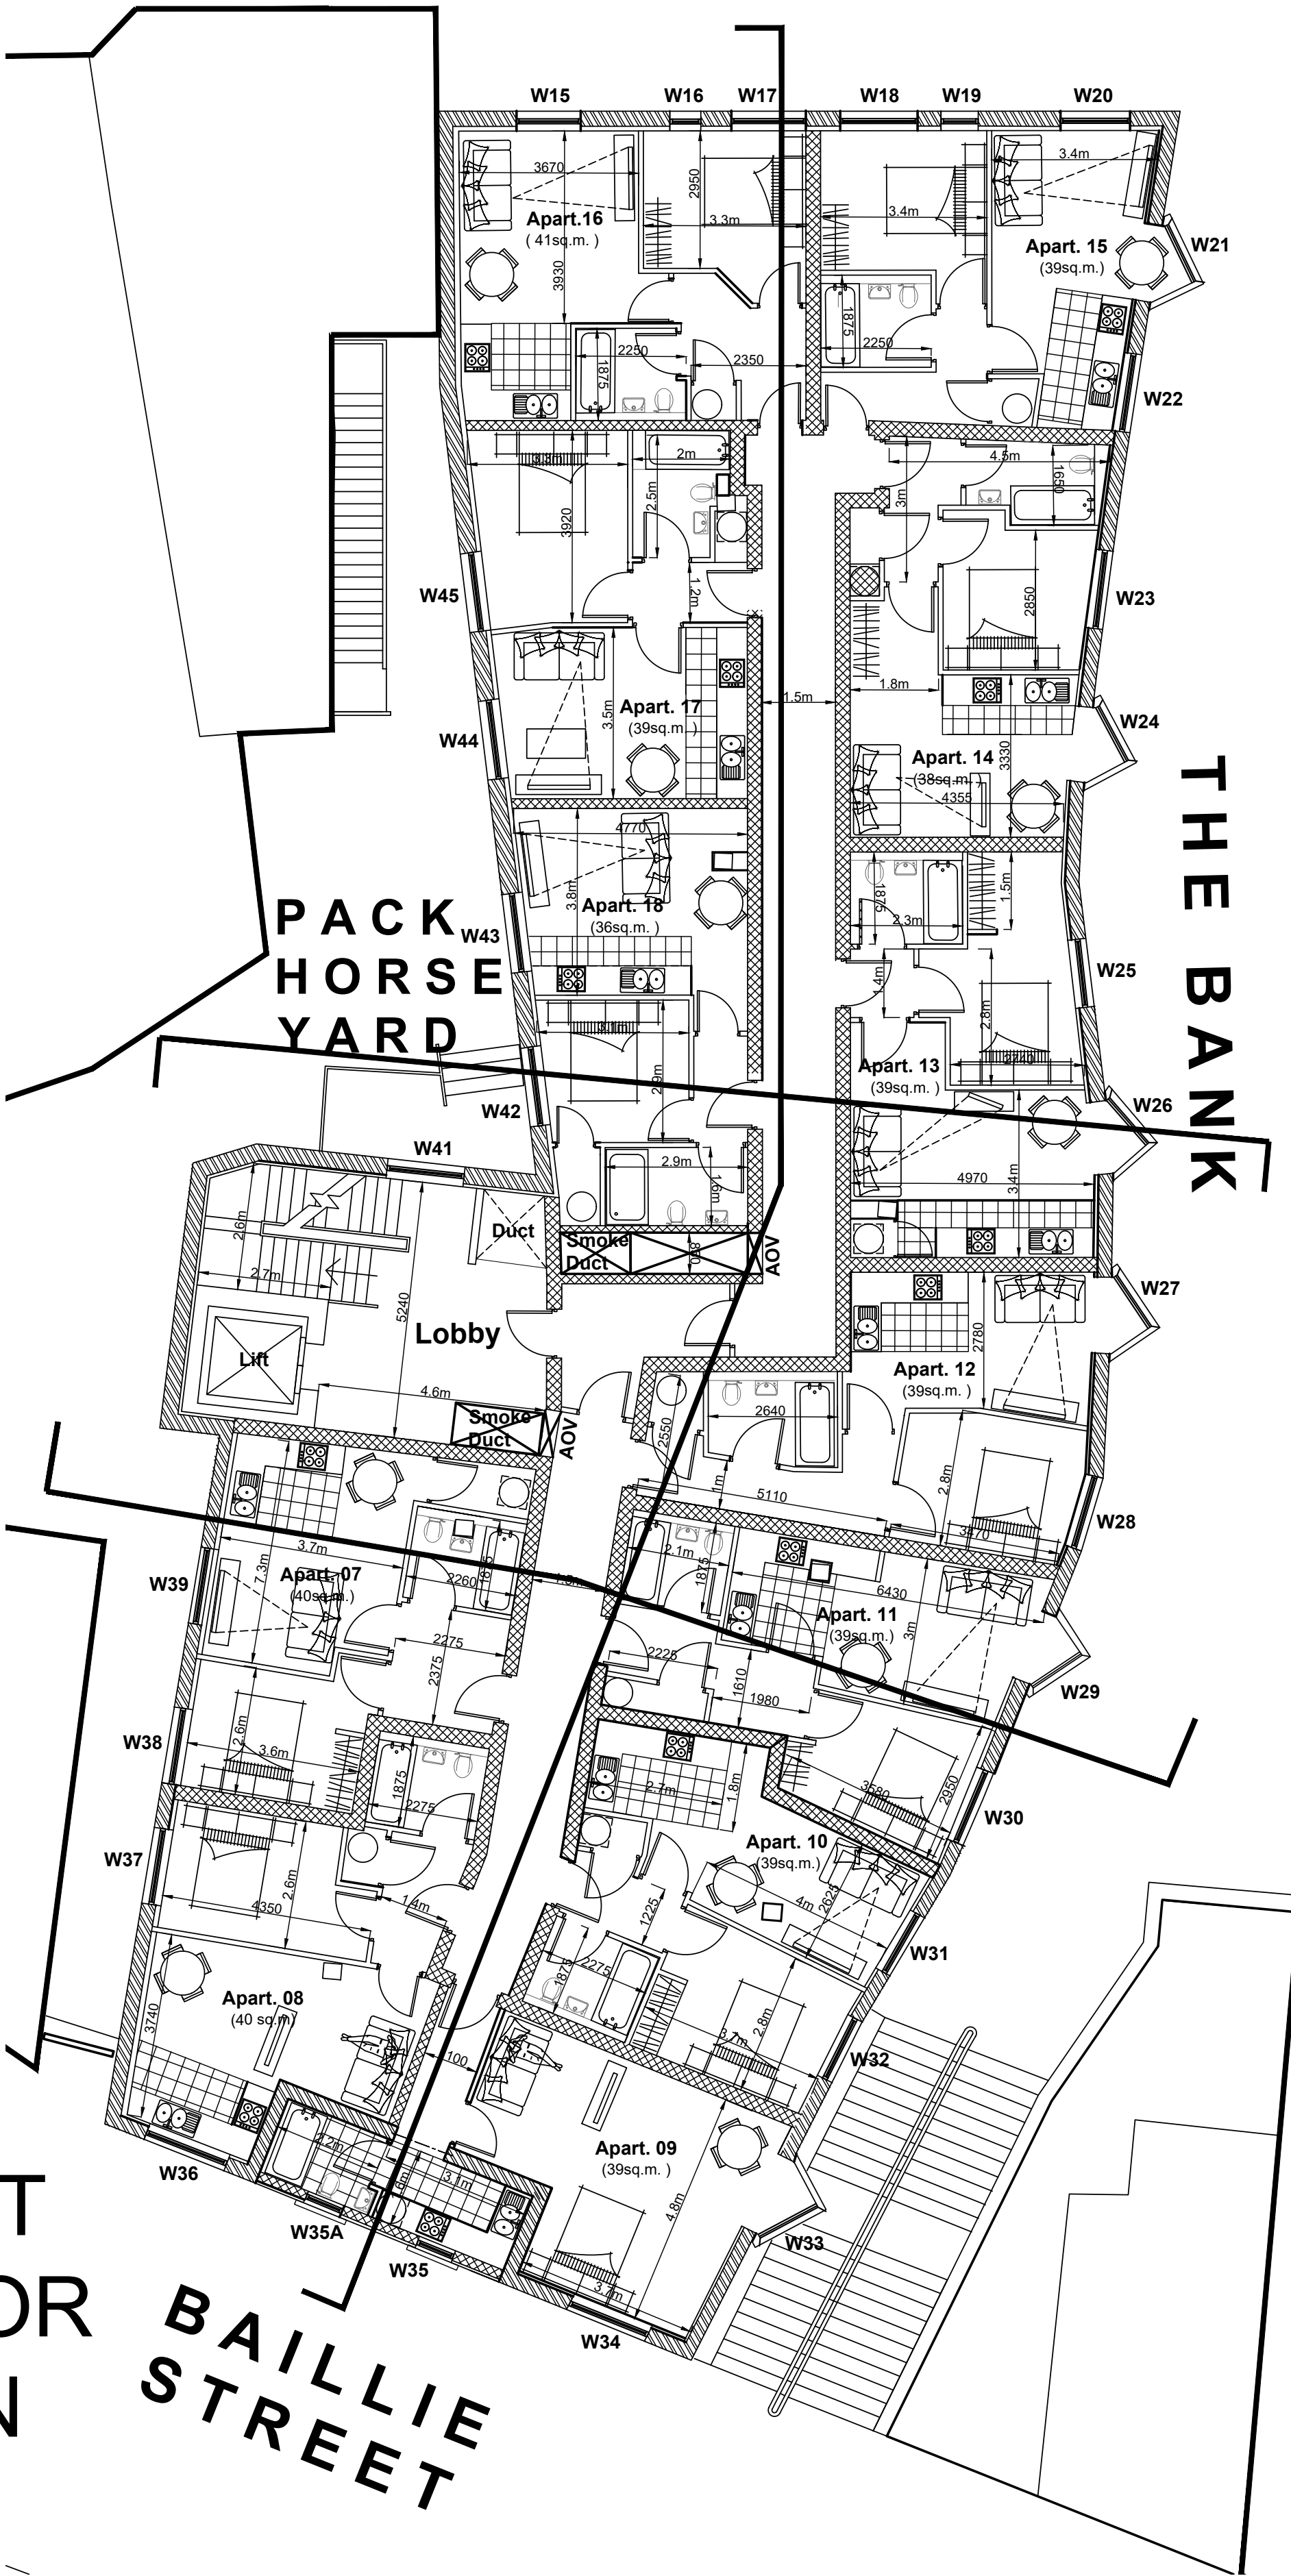

A 230224 APARTMENT 2 AMENDED BM
REV: | DATE: | DETAILS: |

BM ARCHITECTURAL DESIGNS
APARTMENT 8
224 GREAT CLOWES STREET
MANCHESTER M7 2ZS
TEL: 07415 493002

PROJECT: FORMER POUND WORLD,
44-46 YORKSHIRE STREET,
BAILLIE STREET AND THE BANK,
ROCHDALE OL16 1JW

CLIENT: CASSEL AND FLETCHER PROPERTY
MANAGEMENT LTD.

TITLE: PROPOSED FLOOR PLANS 2

SCALE: 1:100@A1 DATE: 06/ 2023 DRAWN: BM

STATUS: BUILDING REGULATIONS

DRAWING NO: BM/0623/BAILLIE/ BR4 REV: A