




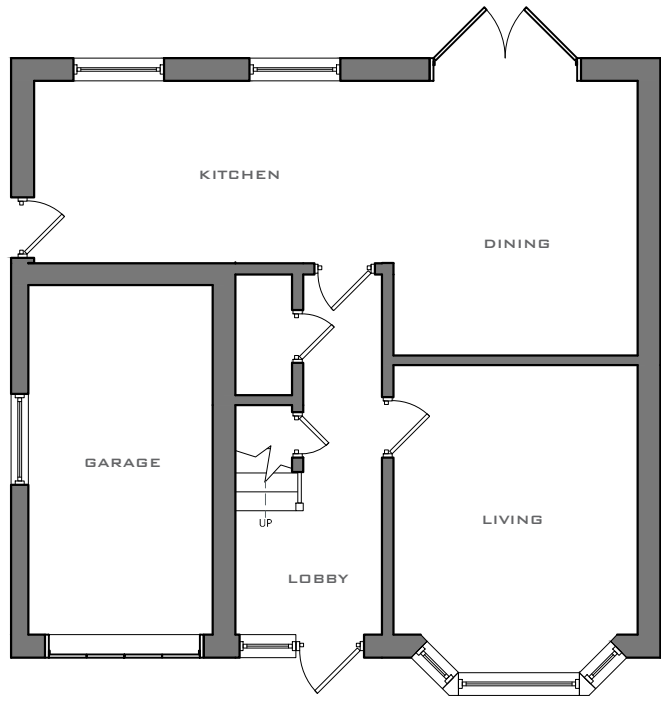


GROUND FLOOR PLAN
Sc.1:100

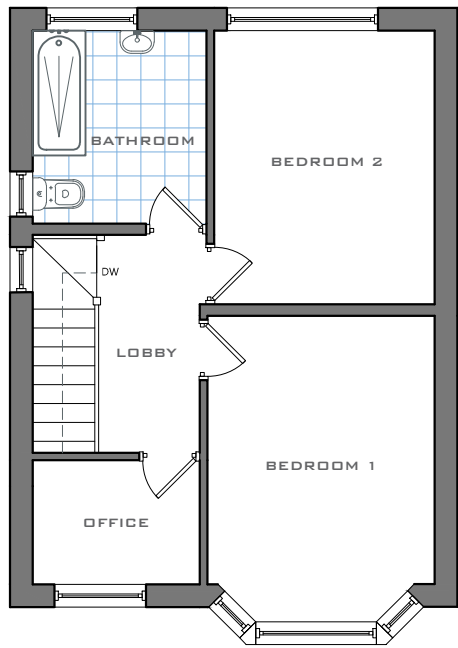

FIRST FLOOR PLAN
Sc.1:100

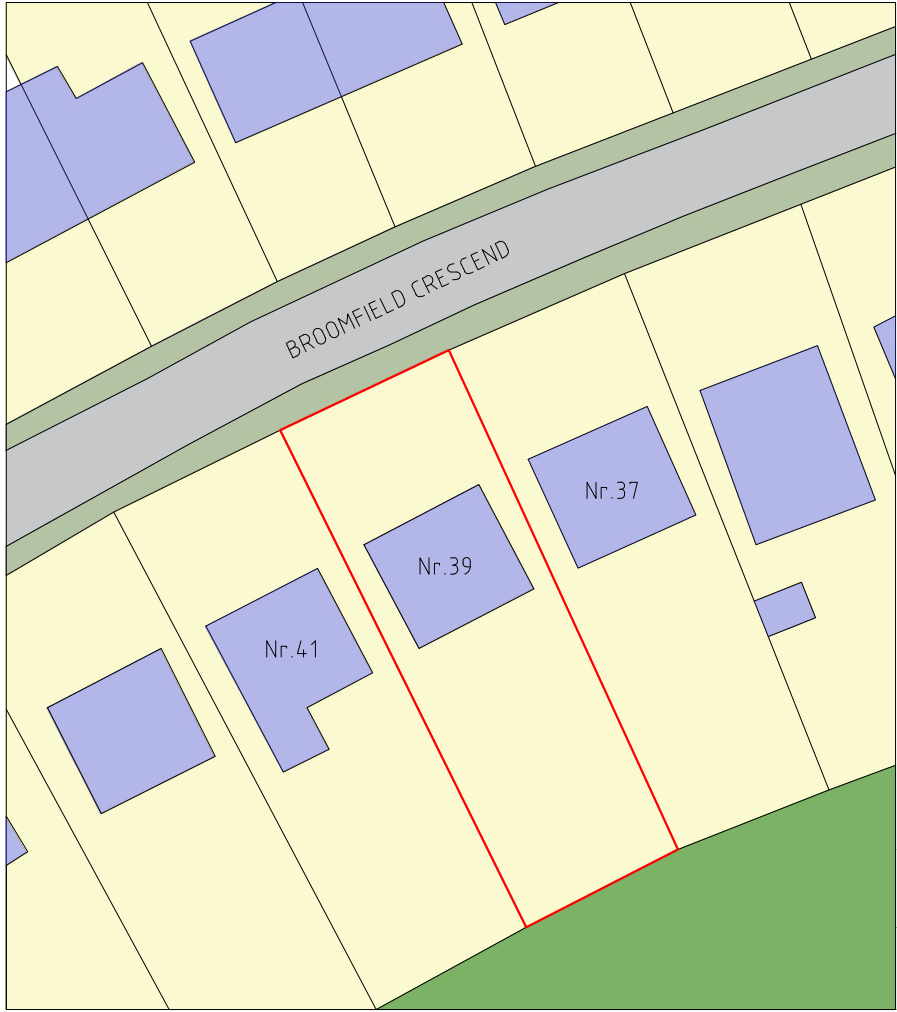

BLOCK PLAN,
SCALE 1:500

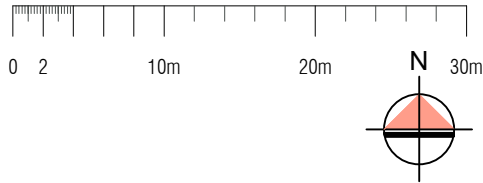

This drawing is not for CONSTRUCTION purposes. If no dimension is given, we take no responsibility for any dimension obtained by measuring or scaling from this drawing. This drawing is the property of Maplin Studio Limited. It is copyright protected and is not to be reproduced, disclosed or copied without written permission.

Reference drawings					
Drawing No.	Rev	Drawing title			
0					
0	EXISTING PLAN AND BLOCK PLAN	NN	OM	TA	28/02/2025
Rev	Description	Drawn by	Checked by	Appd by	Date
Please check scale bar before scaling this drawing				A3	Scale (at full size)
0	1	2	3	4	5
Project					
HOUSE EXTENSION					
Location					
39 BROOMFIELD CRESCEND M244EP					
Title					
EXISTING PLANS AND BLOCK PLAN					
 Office 203b, Us&Co Stratford, 11 Burford Rd, London E15 2ST Tel. +44(0)203 4755544 projects@maplinworld.com					
Dwg No.	Phase:	Sheet		Rev.	
31201	PLANNING	1 of 1		0	