





PROPOSED REAR ELEVATION

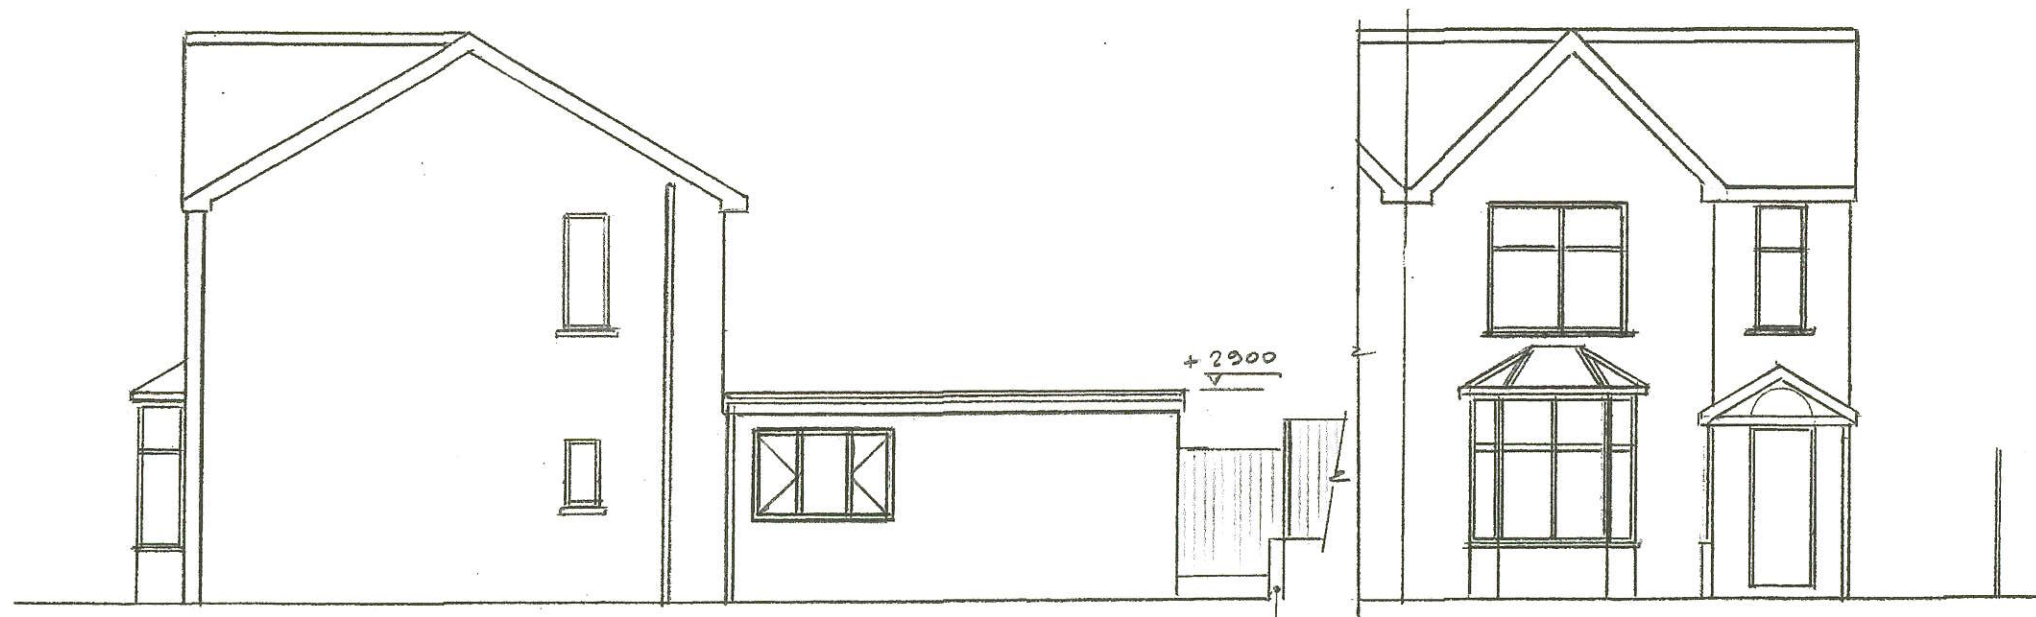


PROPOSED SIDE ELEVATION

GARDEN
RETAINING
WALL 230 WIDE
WITH WEEP HOLES


PROPOSED FRONT ELEVATION

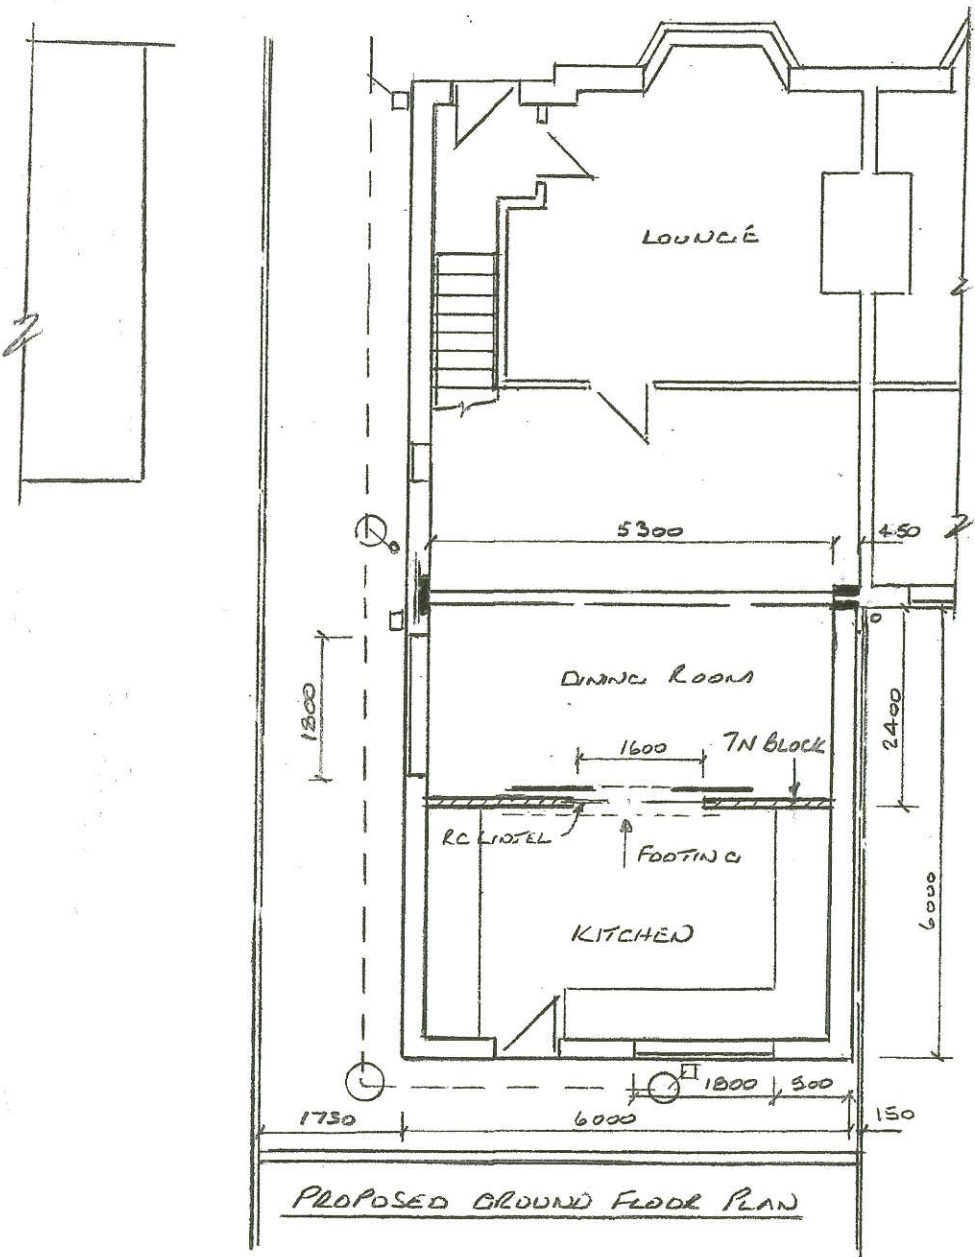

PROPOSED GROUND FLOOR PLAN

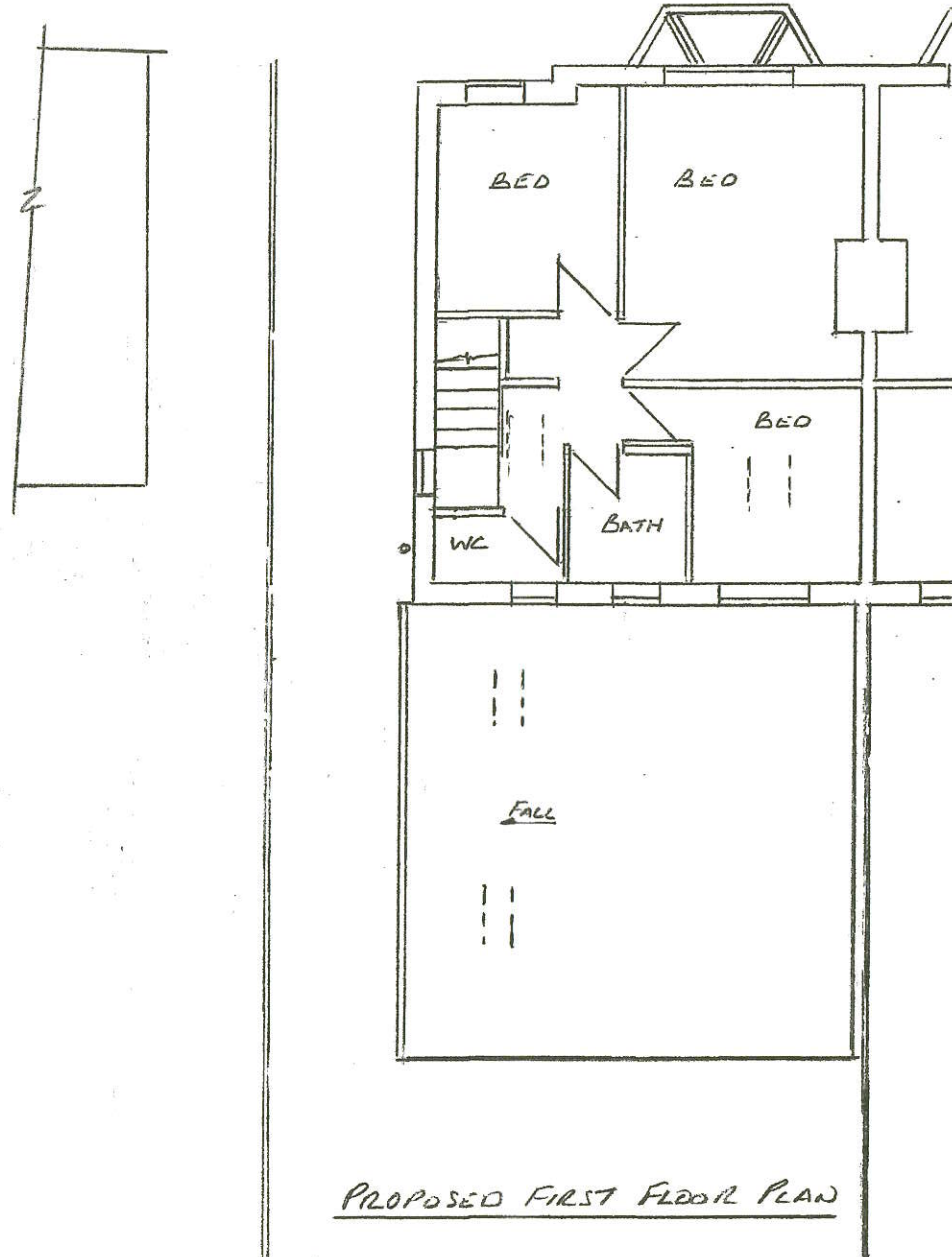

PROPOSED FIRST FLOOR PLAN

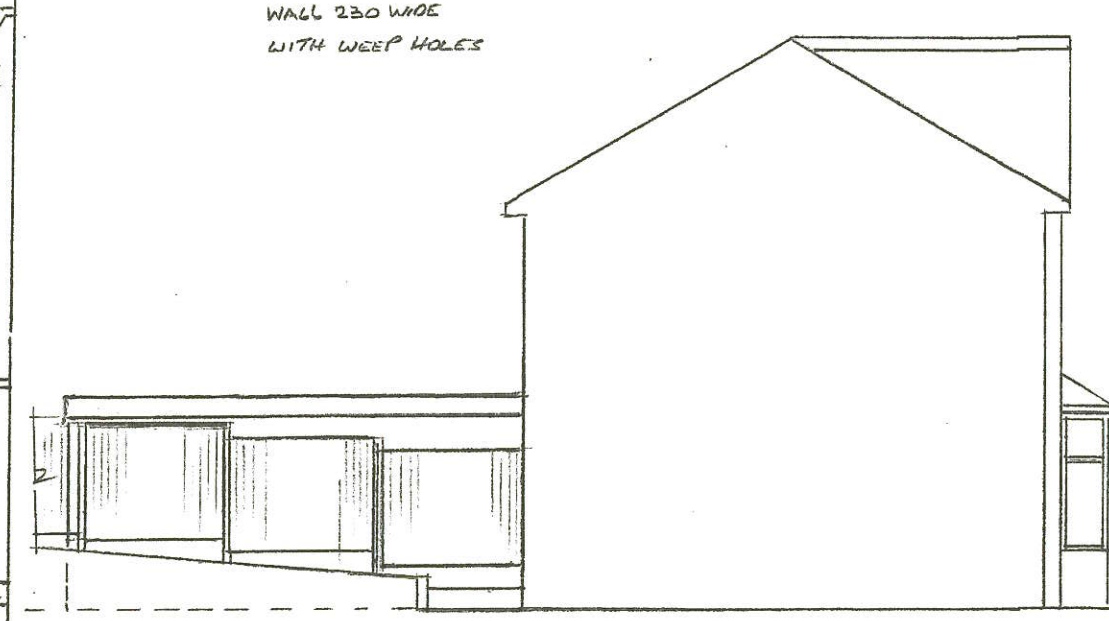

PROPOSED SIDE ELEVATION

Thompson Designs
 Tel 0161 705 1458 Mob 07884 318634
 Sheet 2
 Proposed Plans and Elevations
 20 Eafield Road
 Rochdale OL16 2TH
 Scale 1:100 @ A3 Date July 2024