
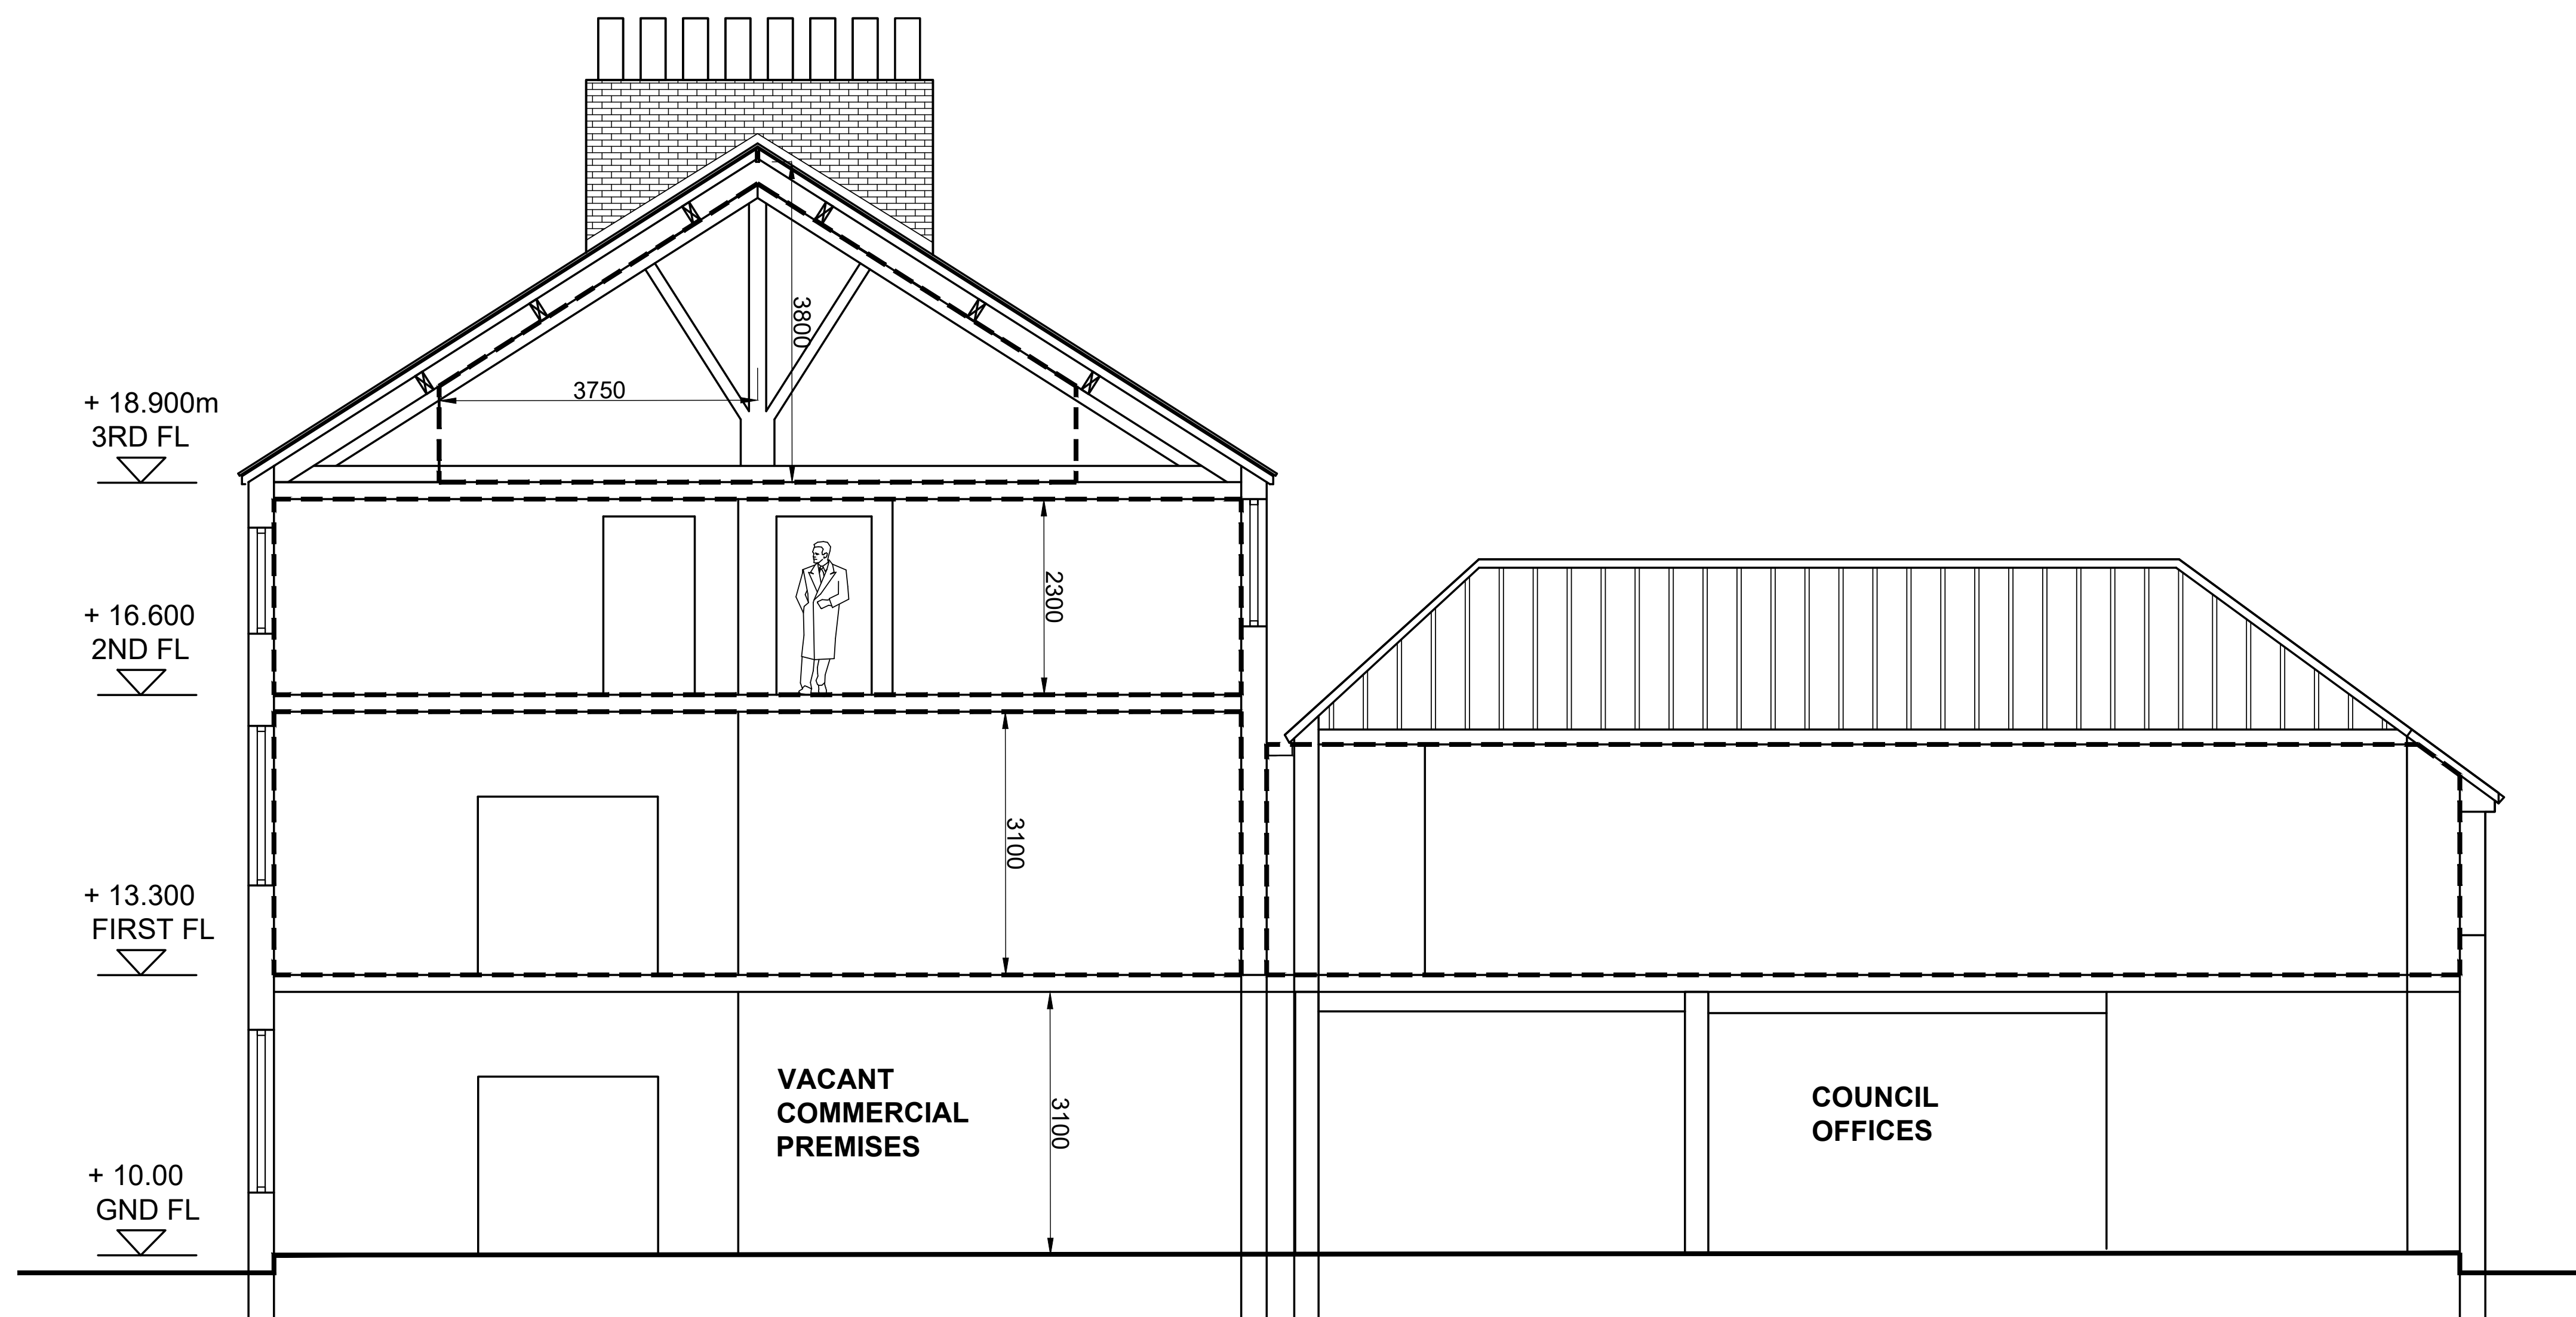
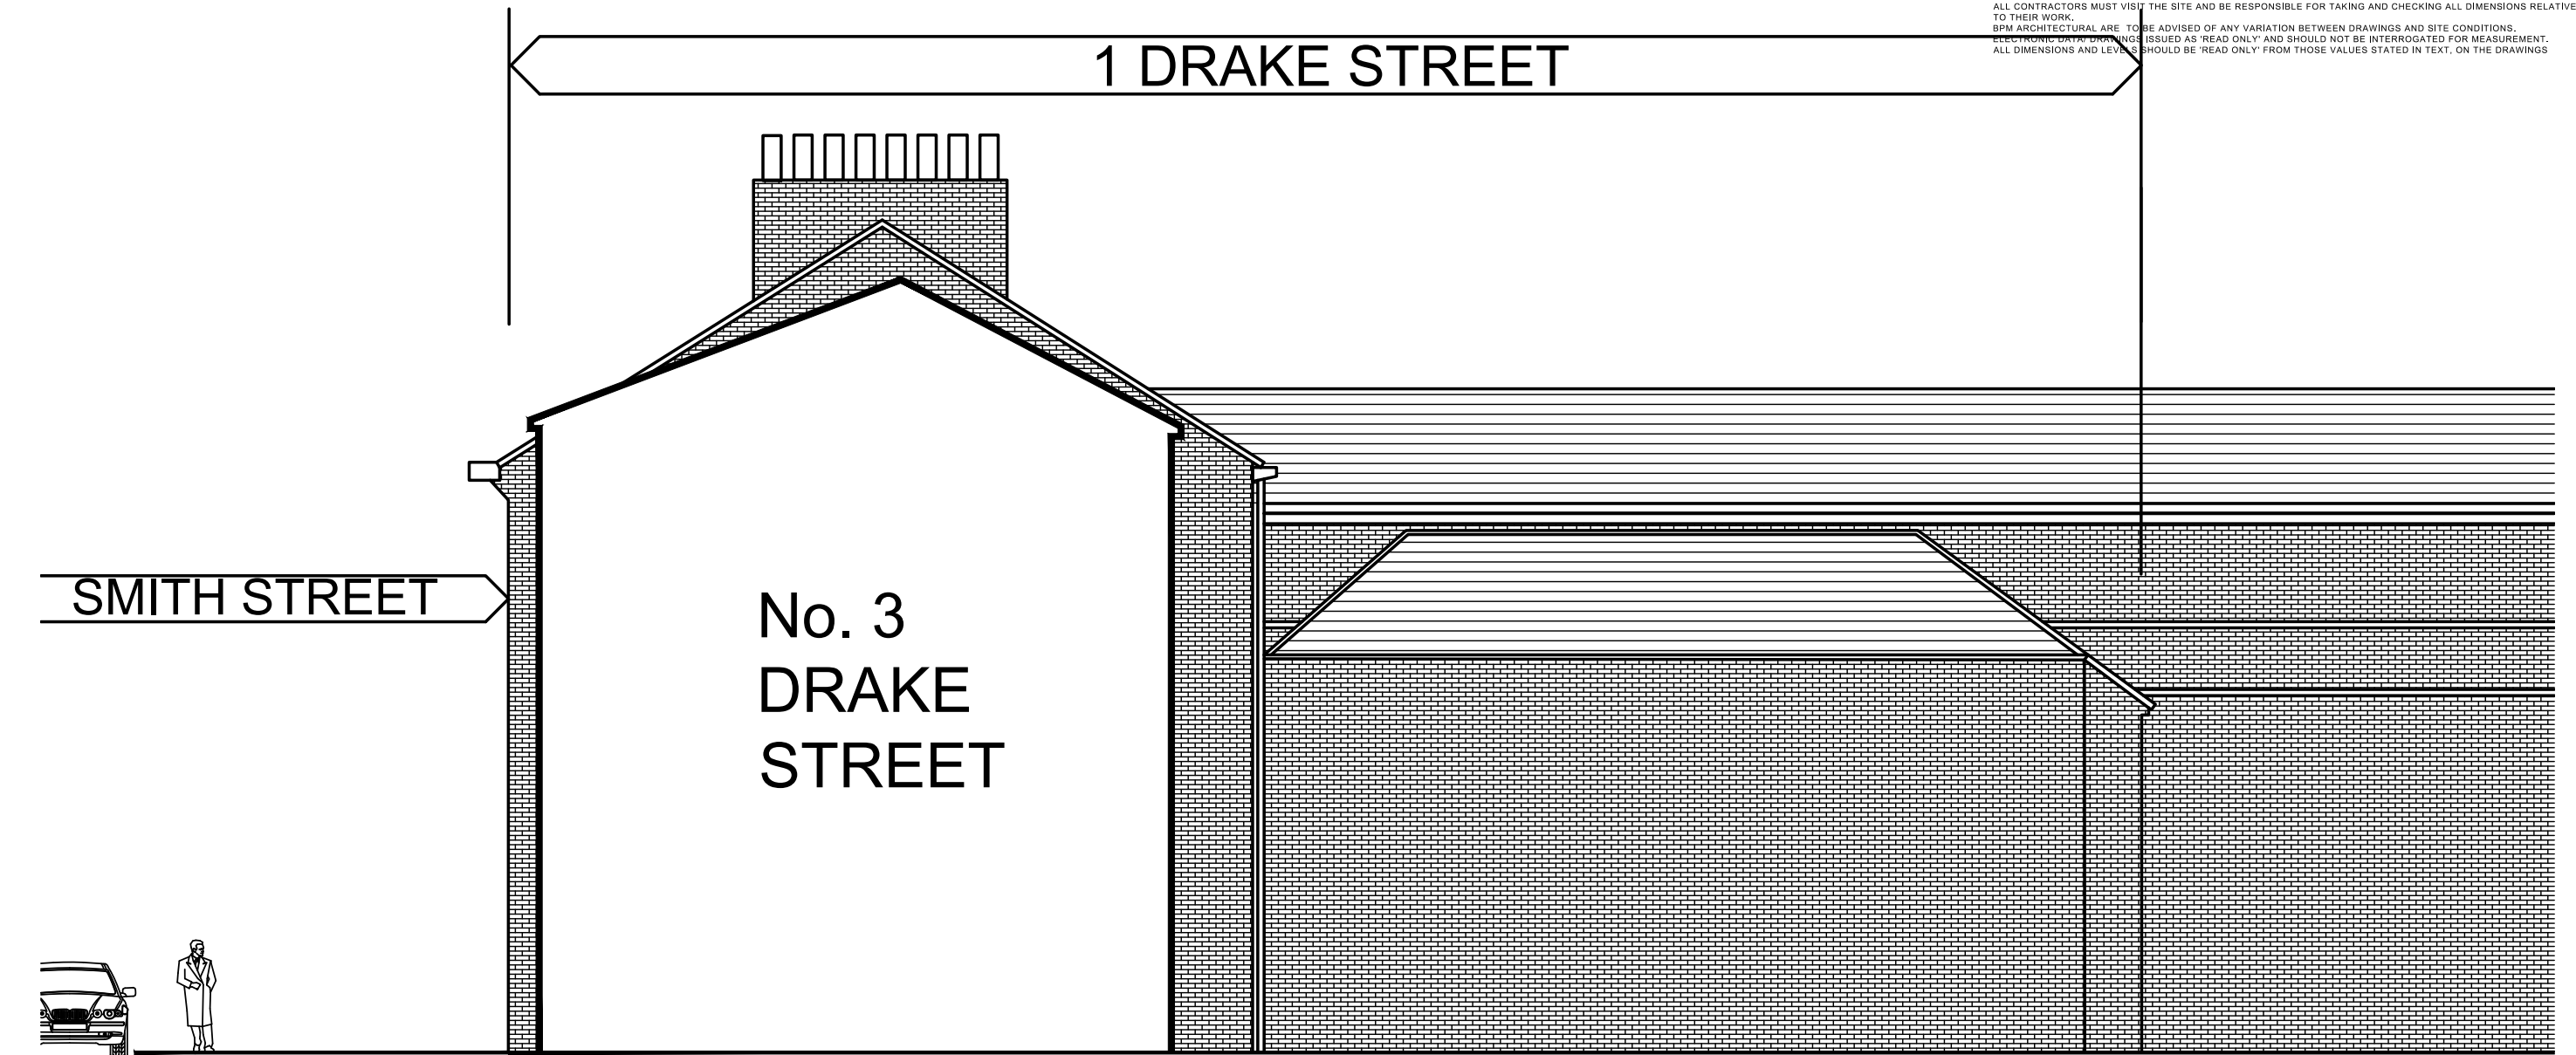


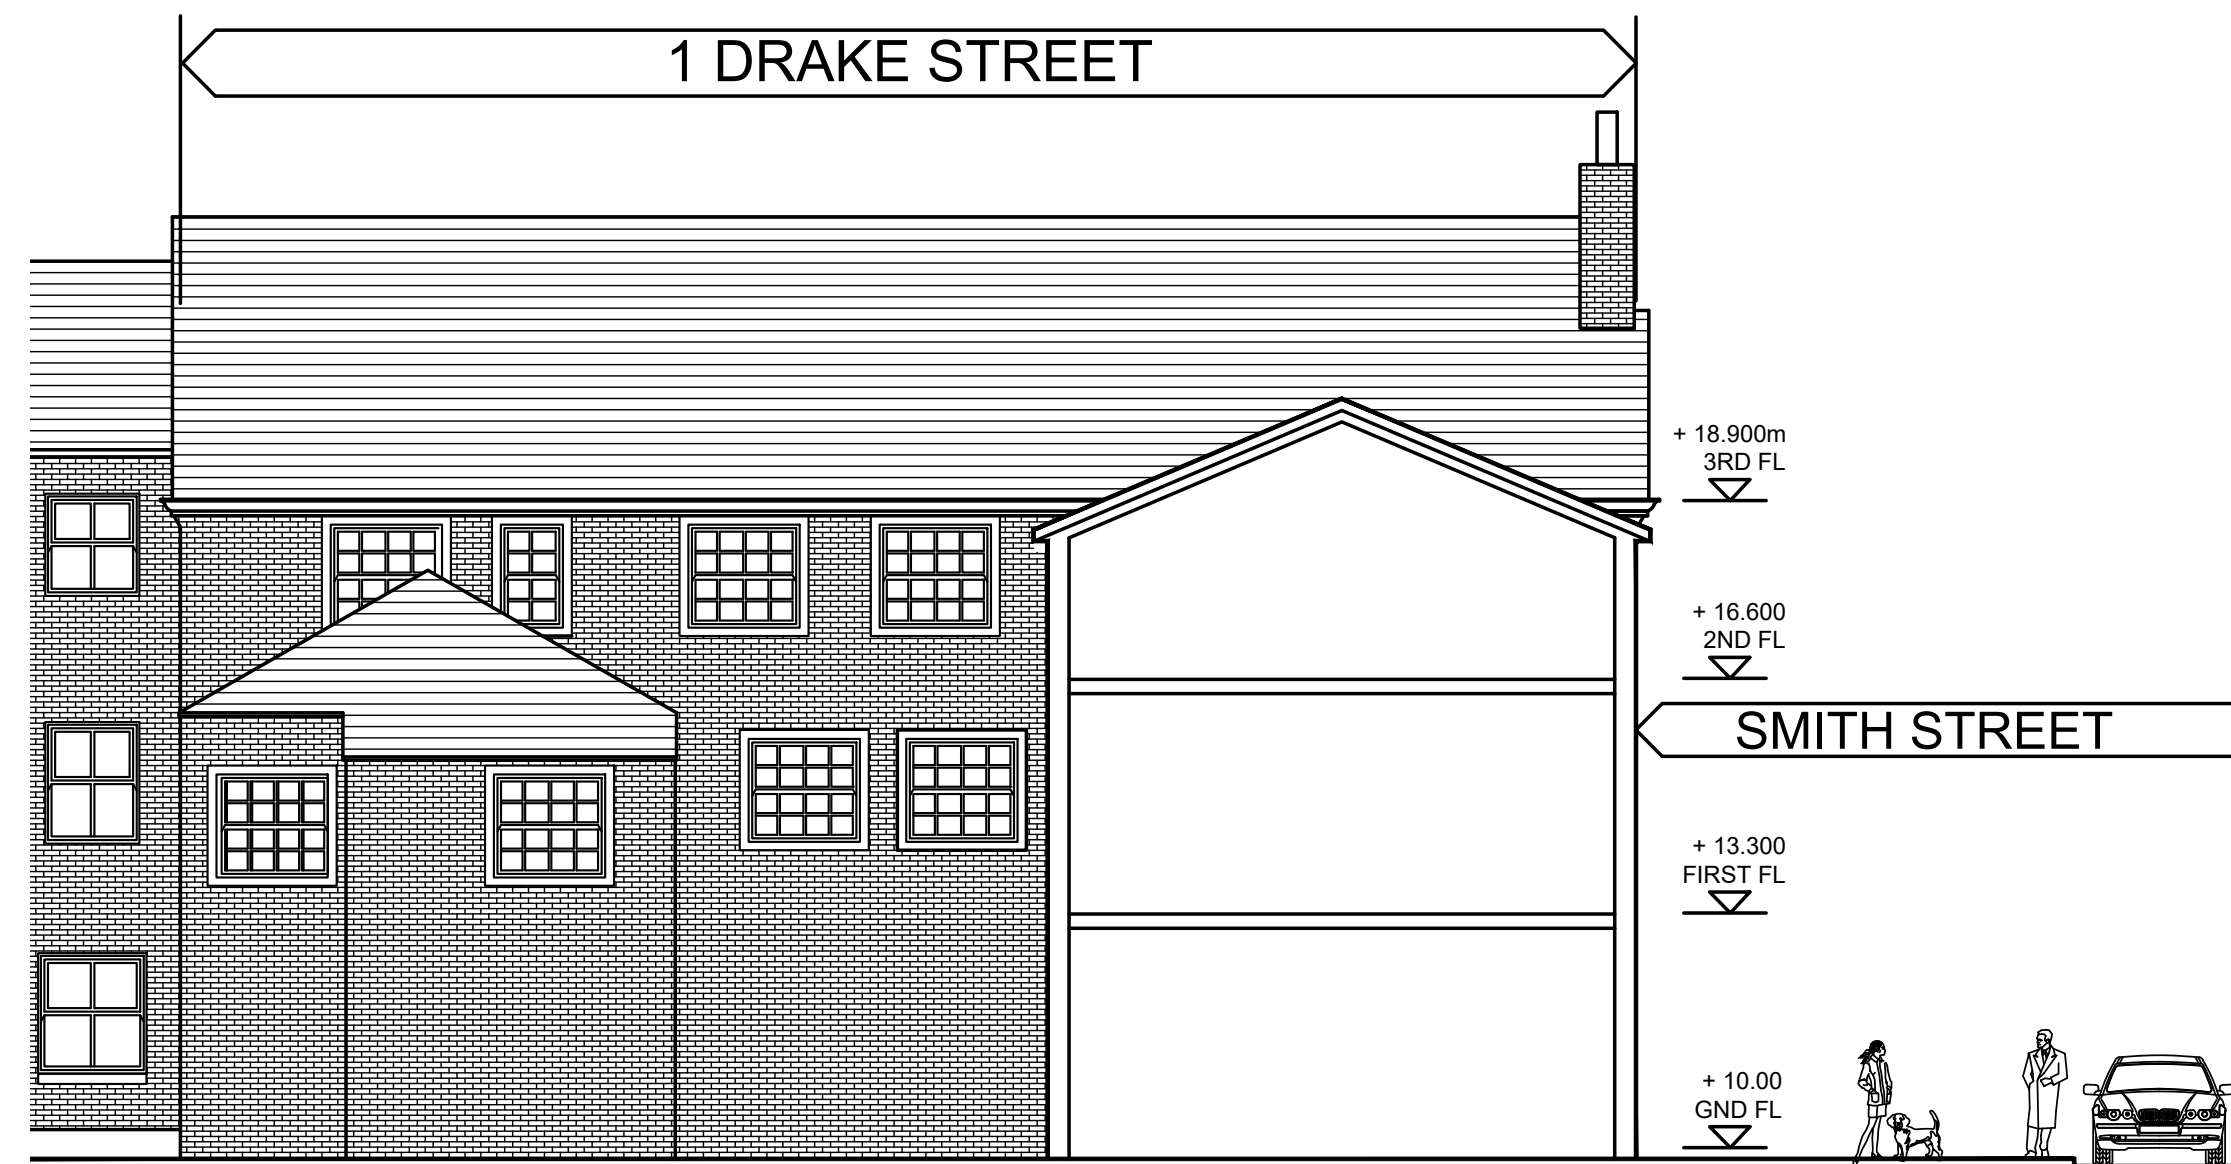

COPYRIGHT OF THIS DRAWING IS VESTED IN BBN ARCHITECTURAL AND IT MUST NOT BE COPIED OR REPRODUCED
 WITHOUT WRITTEN CONSENT. DIMENSIONED DIMENSIONS ONLY ARE TO BE TAKEN FROM THIS DRAWING. DO NOT SCALE OFF
 THIS DRAWING. ... IF IN DOUBT ASK.
 ALL CONTRACTORS MUST VISIT THE SITE AND BE RESPONSIBLE FOR TAKING AND CHECKING ALL DIMENSIONS RELATIVE
 TO THEIR WORK.
 BBN ARCHITECTURAL ARE ADVISED OF ANY VARIATION BETWEEN DRAWINGS AND SITE CONDITIONS.
 ELECTRONIC DIMENSIONS ARE ISSUED AS "READ ONLY" AND SHOULD NOT BE INTERROGATED FOR MEASUREMENT.
 ALL DIMENSIONS AND LEVELS SHOULD BE "READ ONLY" FROM THOSE VALUES LISTED IN TEXT, ON THE DRAWINGS

REV:	DATE:	DETAILS:
------	-------	----------

BM ARCHITECTURAL DESIGNS
APARTMENT 8
224 GREAT CLOWES STREET
MANCHESTER M7 2ZS
TEL: 07415 493002

PROJECT: PROPOSED APARTMENTS AT
1 DRAKE STREET,
ROCHDALE OL16 1RE

CLIENT: CASSEL AND FLETCHER PROPERTY
MANAGEMENT LTD.

TITLE: EXISTING REAR ELEVATIONS AND SECTION AA'

SCALE 1:100@A1**DATE:** 01/ 2025

STATUS: PLANNING **DRAWN:** BM

DRAWING NO: BM/0125/DRAKE/ PL4 REV: