




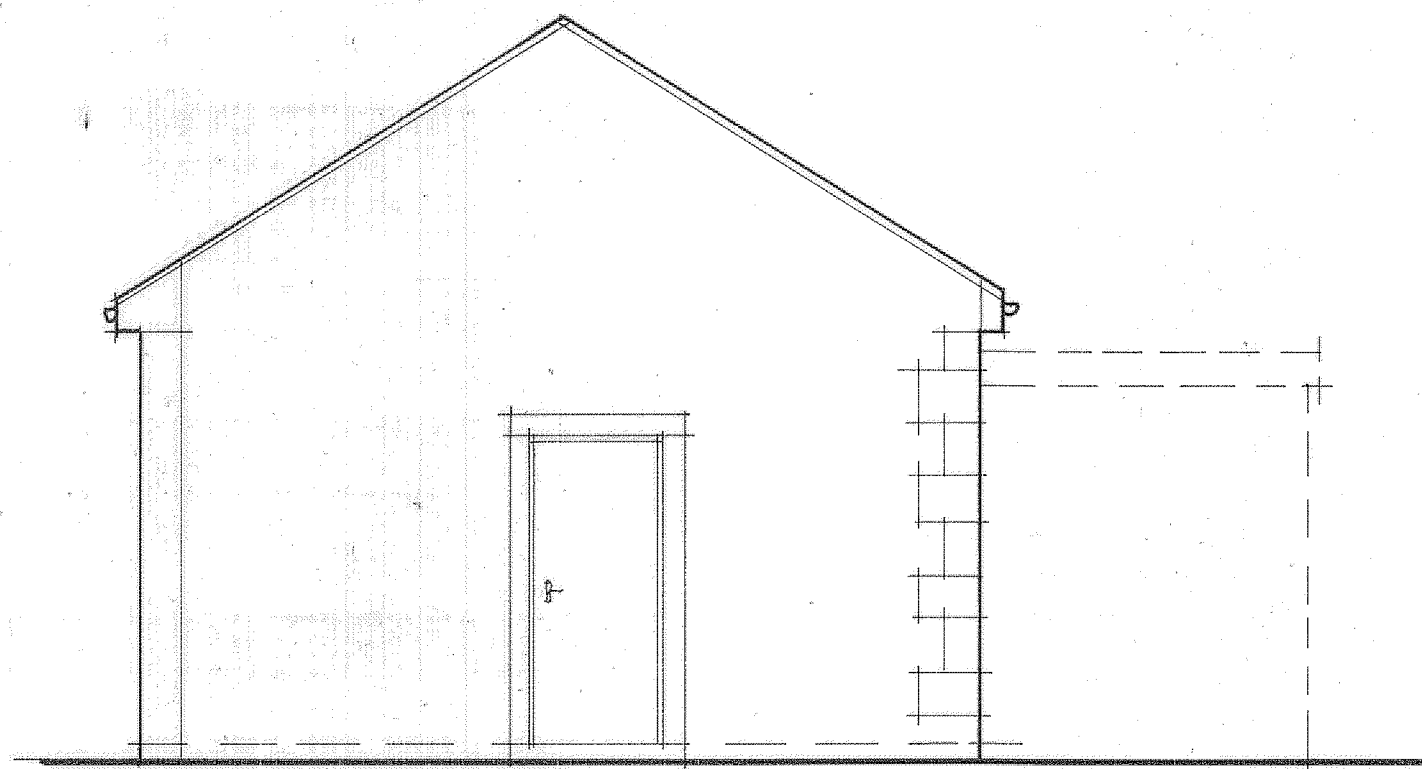


SIDE ELEVATION

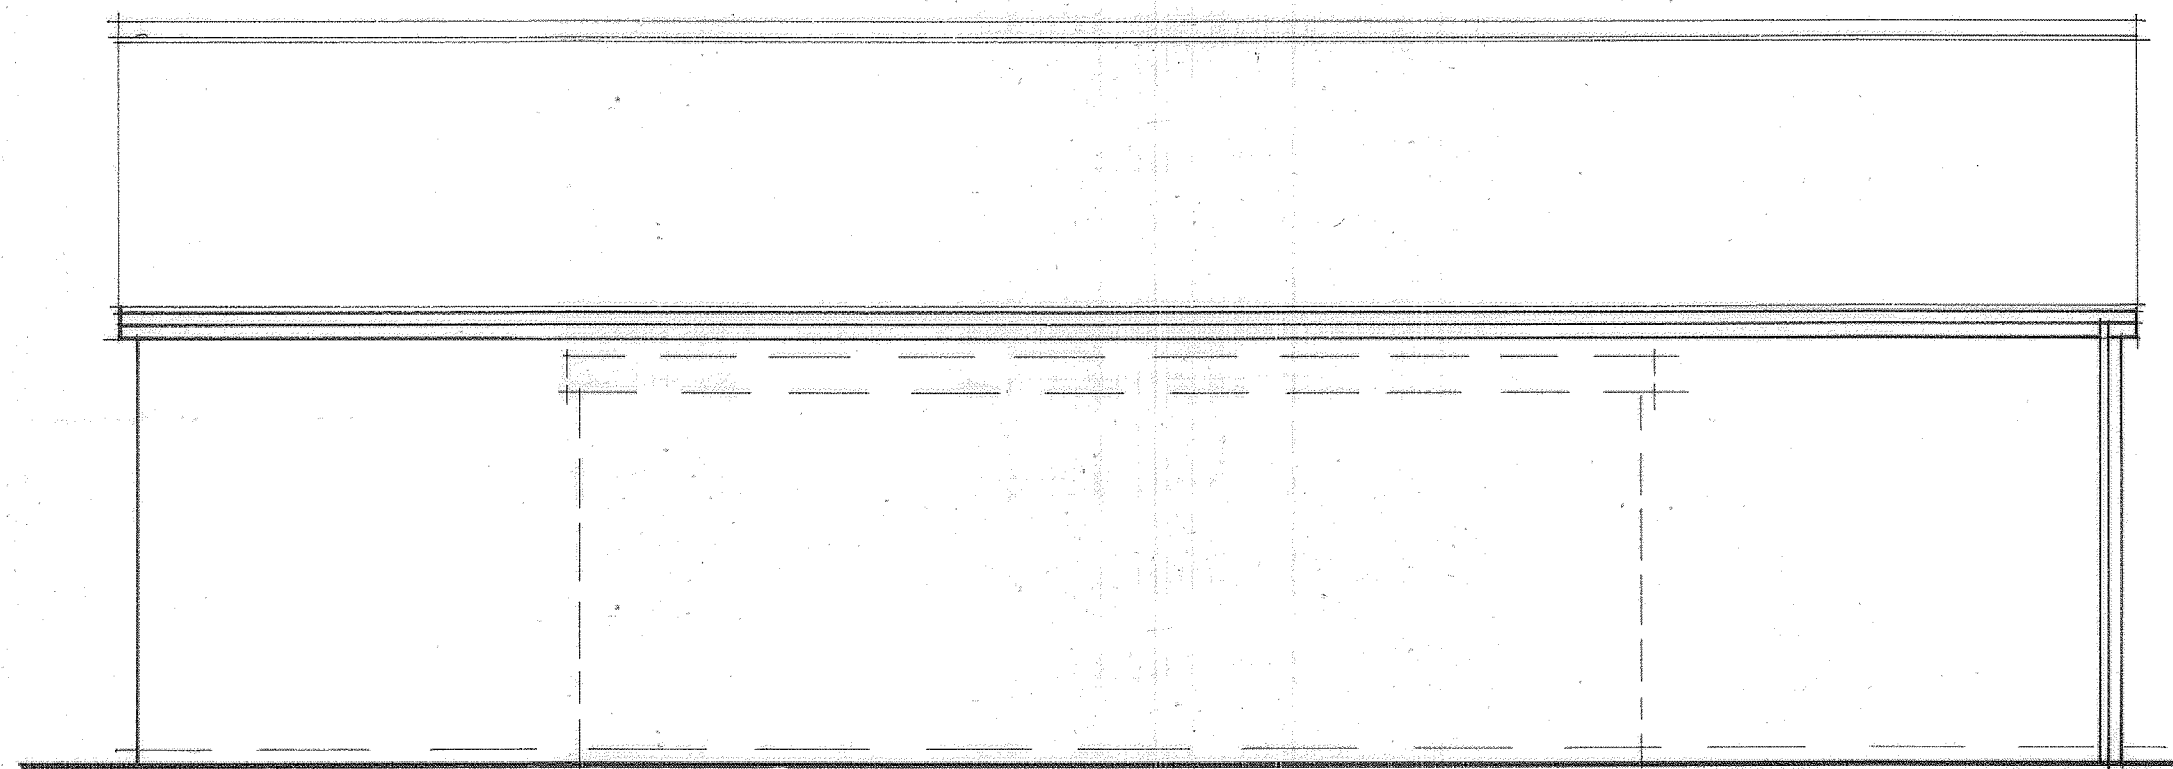


REAR ELEVATION

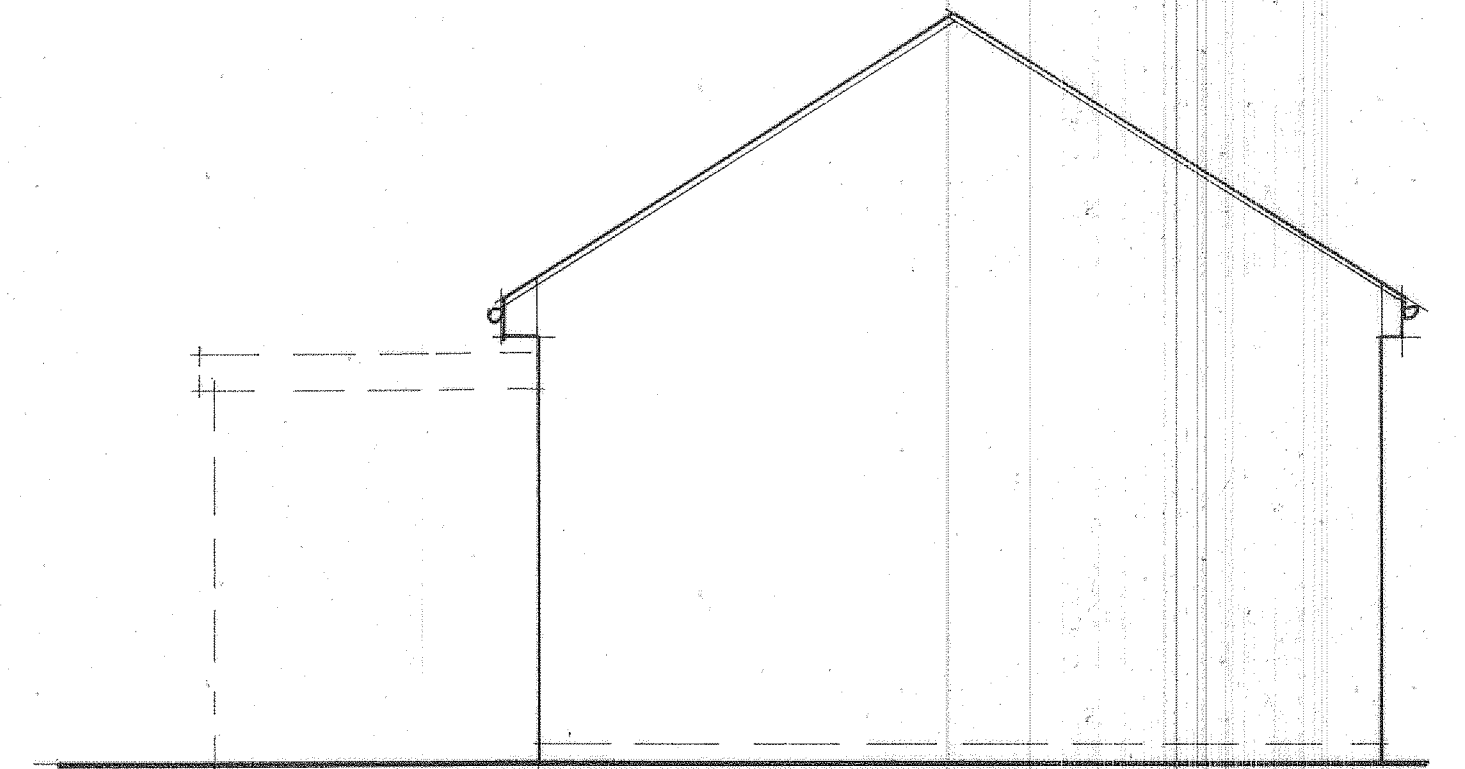

RETURN ELEVATION

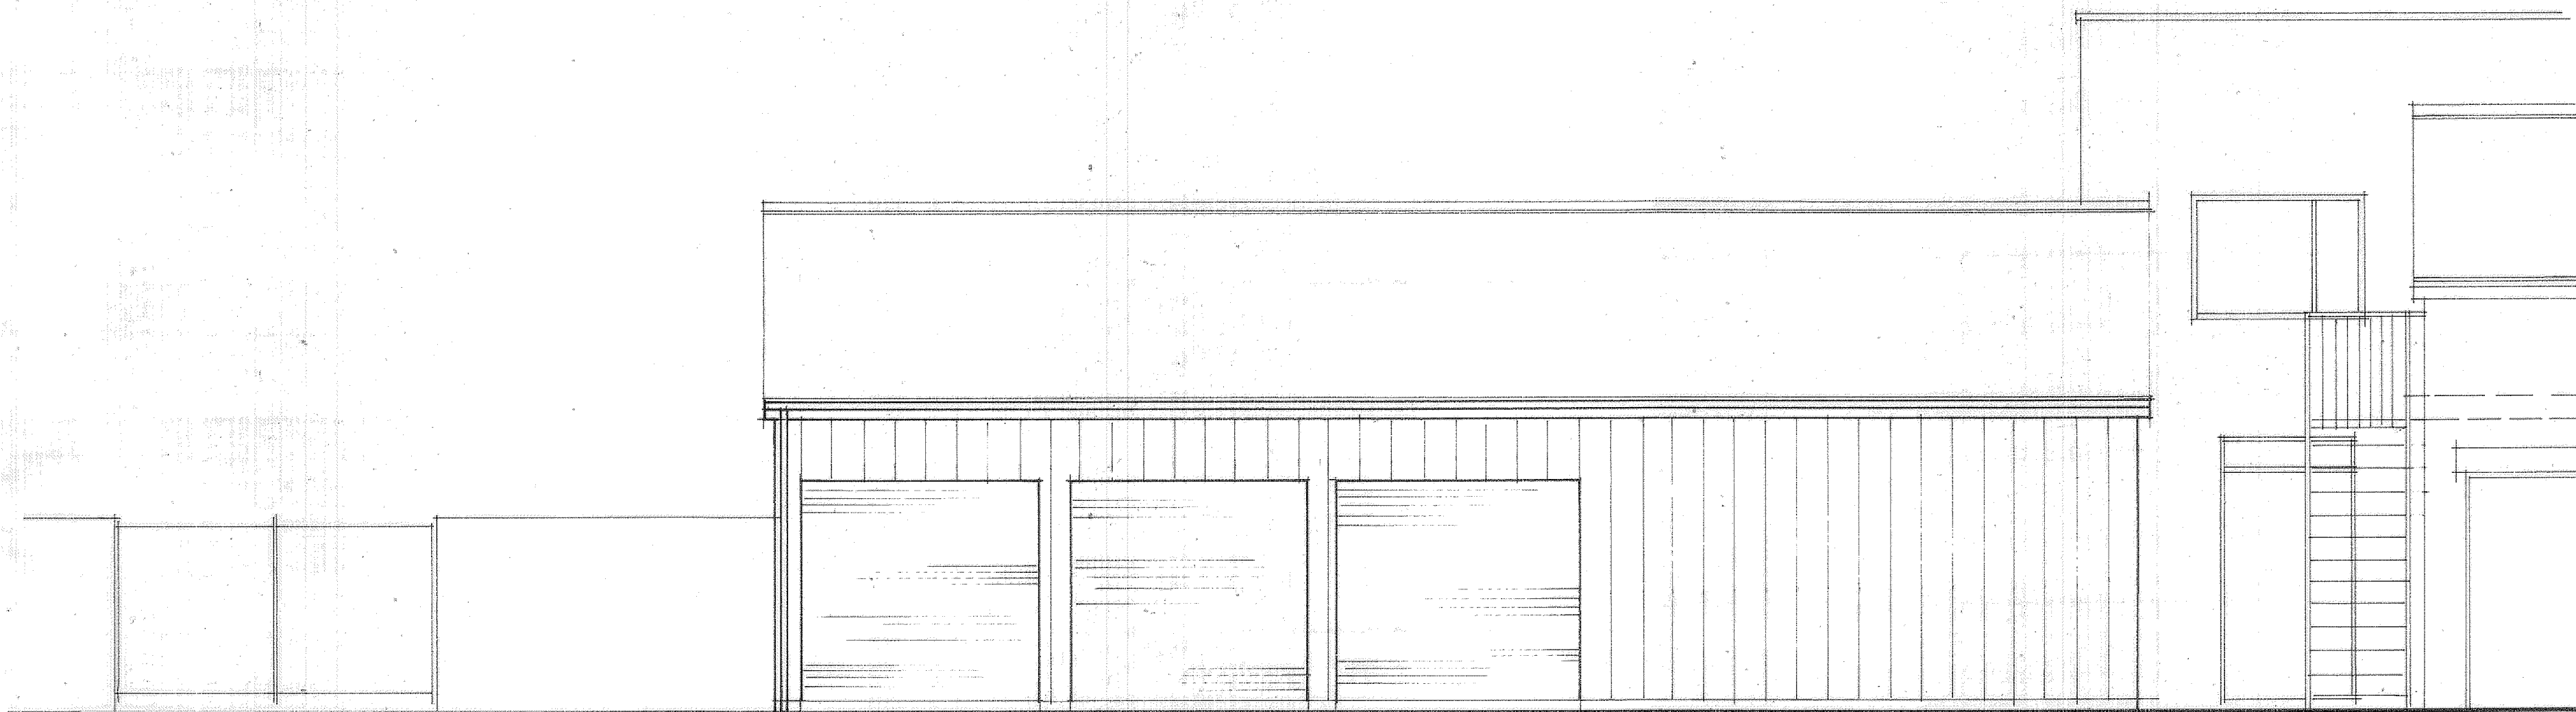

FRONT ELEVATION

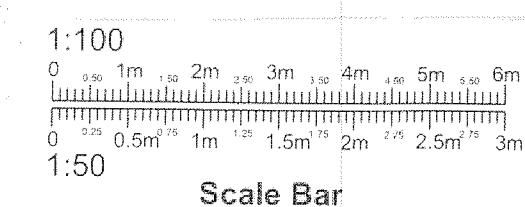

PROJECT
PROPOSED GARAGE
REPLACEMENT.
DRAWING TITLE
EXISTING ELEVATIONS.
CLIENT
MR. K. WILSON.
ADDRESS
GARAGES REAR OF,
110, DALE STREET,
MILNROW, ROCHDALE.
(BACK DALE STREET).
OL16 4HX..
SCALE
SCALE 1:50@A1
DRAWING No
FO 11235833/2.

DATE
NOV 2023.