
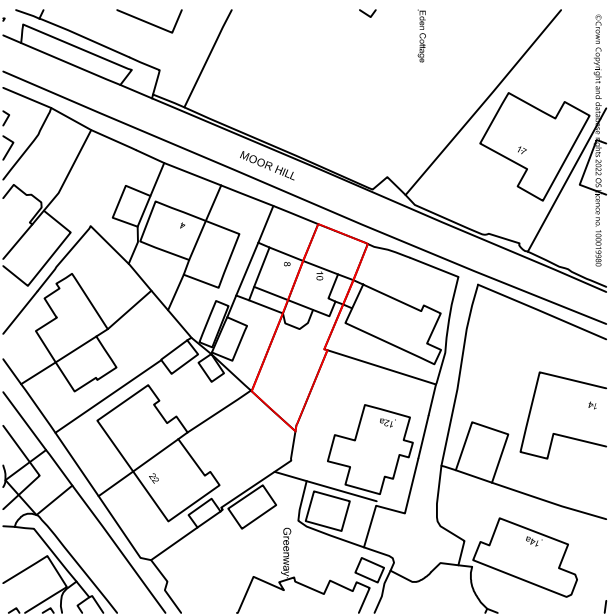


Do not scale from this drawing.


All dimensions are to be checked on site prior to construction, manufacture of any components and ordering of materials and equipment.

Any discrepancies are to be reported to the architect for clarification.

All materials and workmanship to be in accordance with the current British Standards and codes of practice.

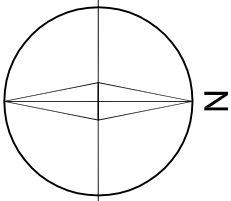

Extg Location Plan Scale 1:1250

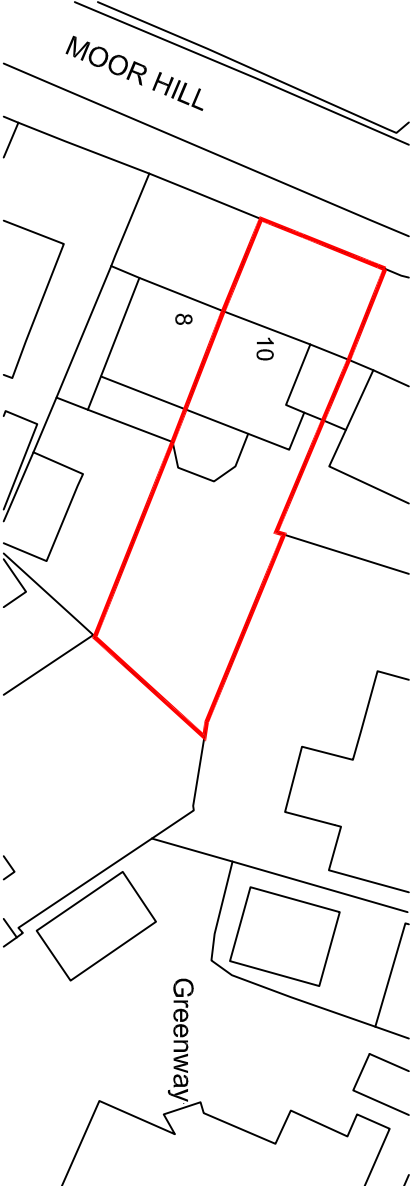


Extg Site Plan Scale 1:500

REV	DESCRIPTION	CHECK	DATE
CLIENT			
Mr Shahid Shaffi			
10, Moor Hill, Norden, Rochdale. OL11 5VB			

PROJECT	
Erect two/single storey rear extension with part garage conversion	
DRAWING	

Site Layout / Location Plan

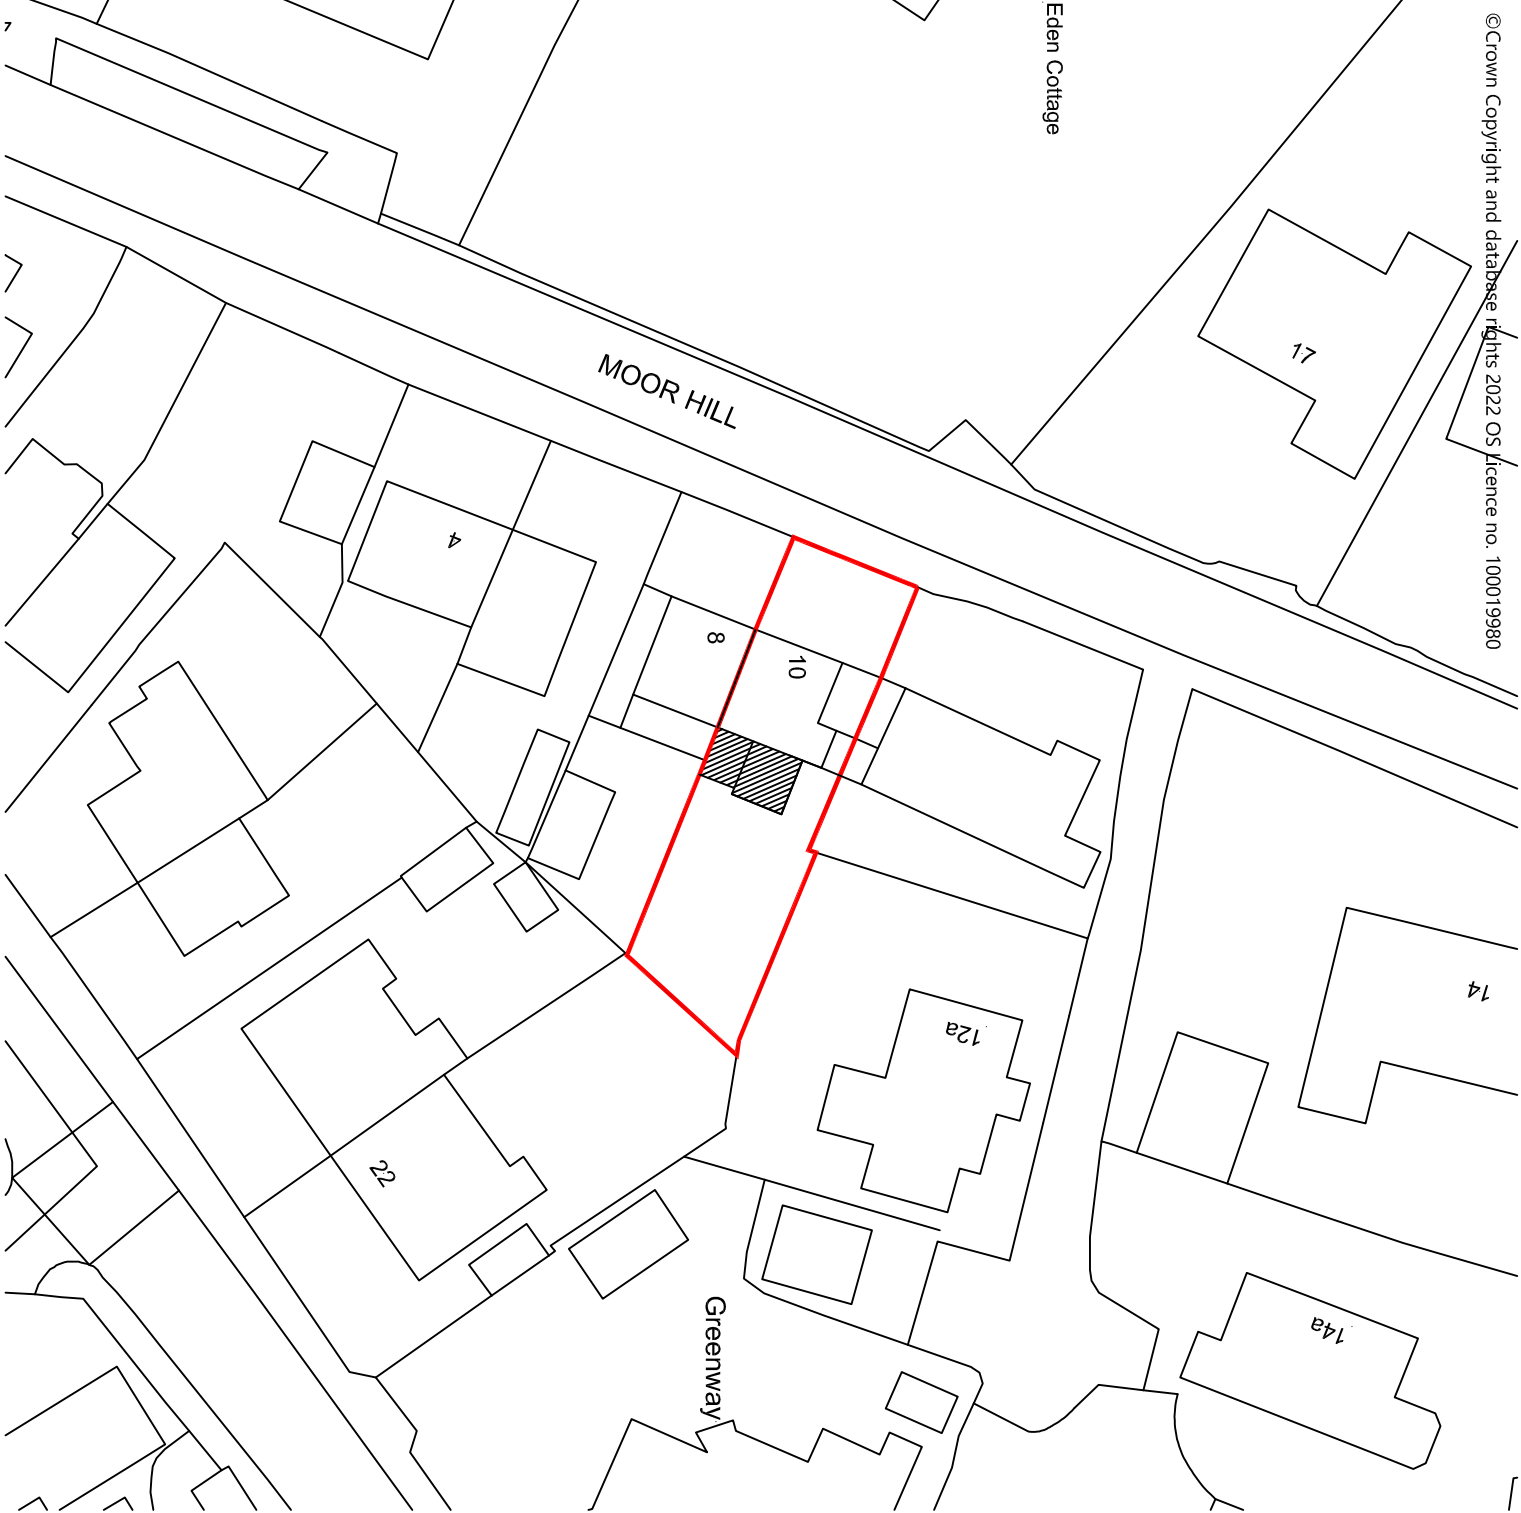

Proposed Site Layout Plan Scale 1:500

SCALE	DATE	DRAWN	CHECKED
A3 sheet	Mar 2023		
DRAWING NO.	CAD REFERENCE NO.	REVISION	
2310/SS/03			