




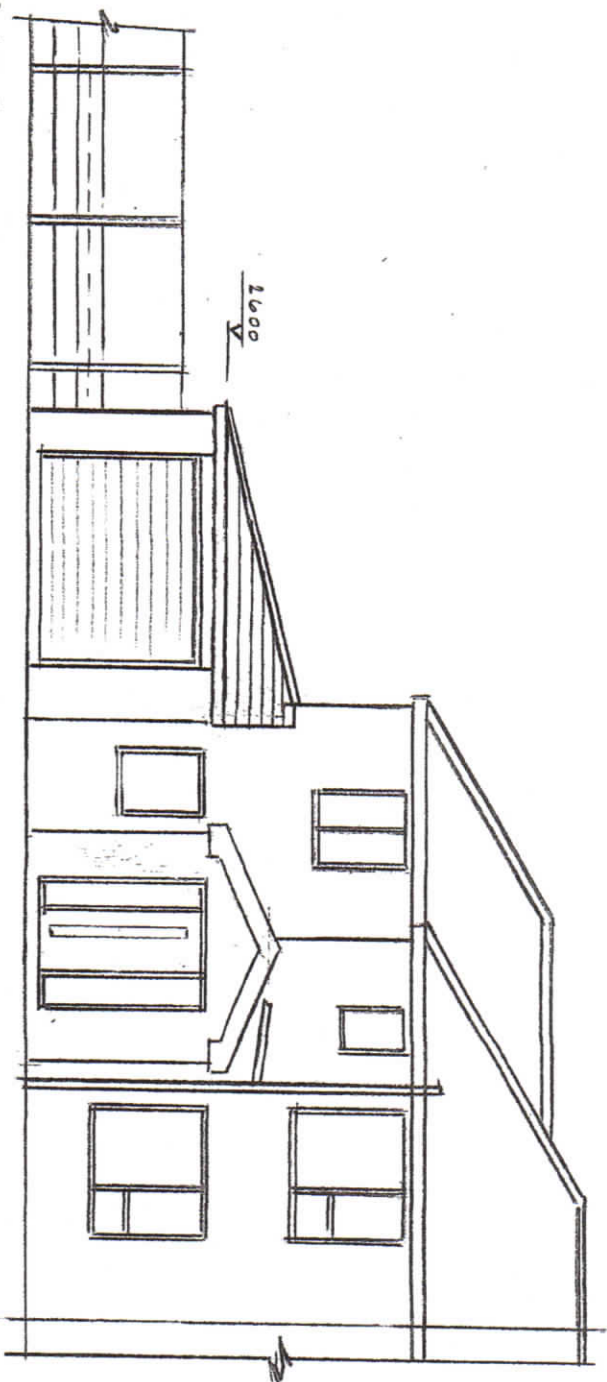

PROPOSED FRONT ELEVATION

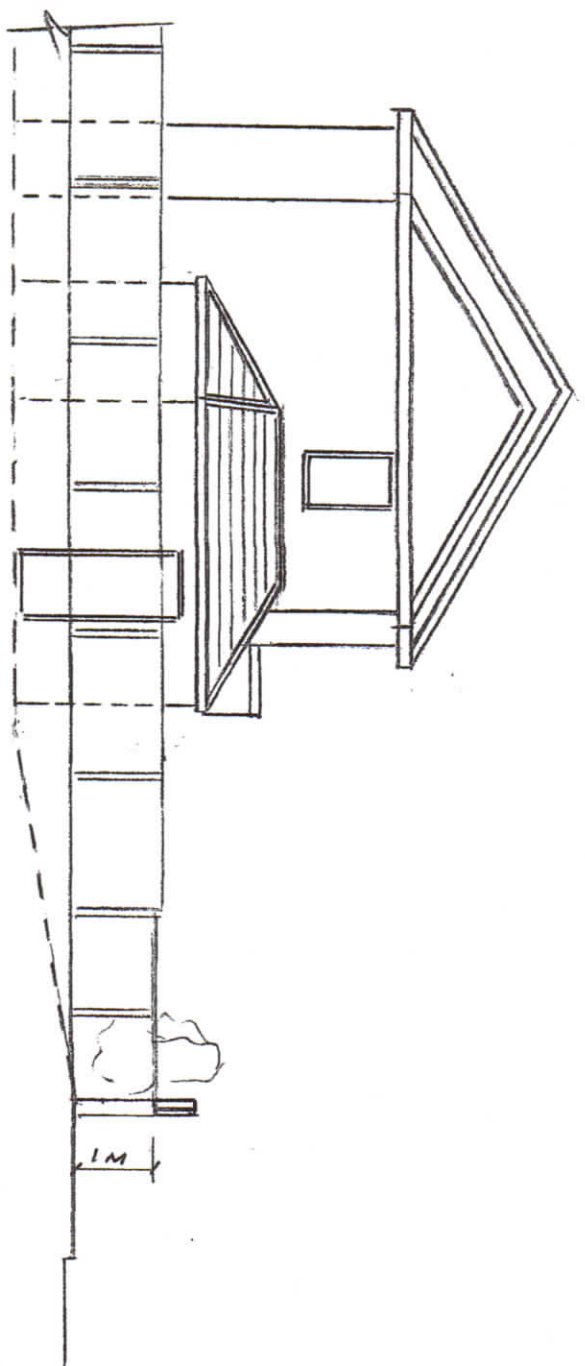


PROPOSED SIDE ELEVATION

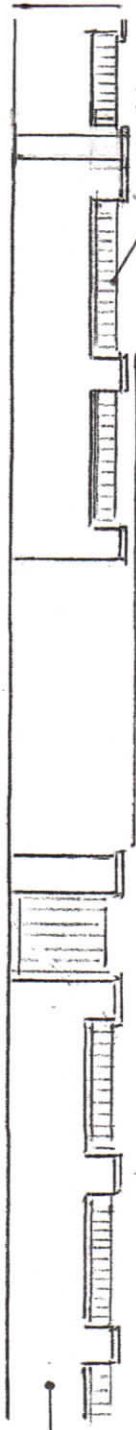


PROPOSED GARDEN GATE


BLACK WALL
WITH BRICK SLIPS
FINISH

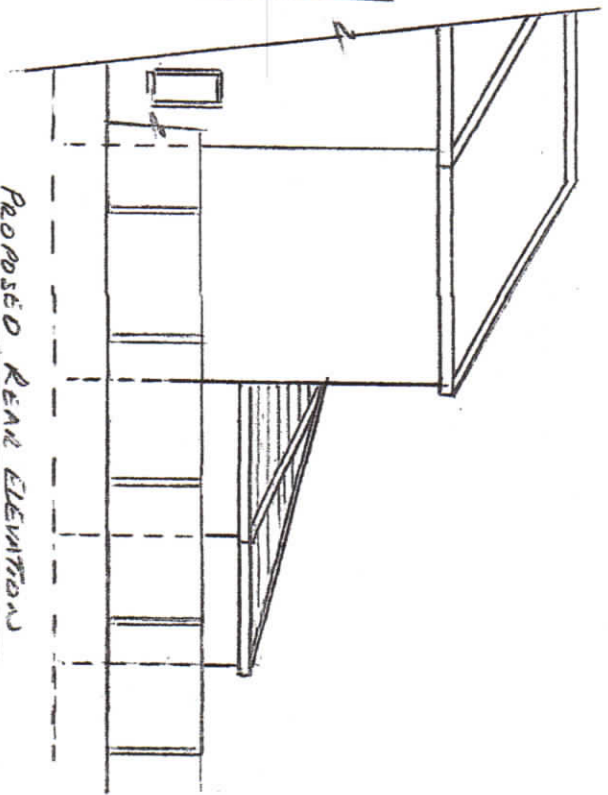

PROPOSED REAR ELEVATION

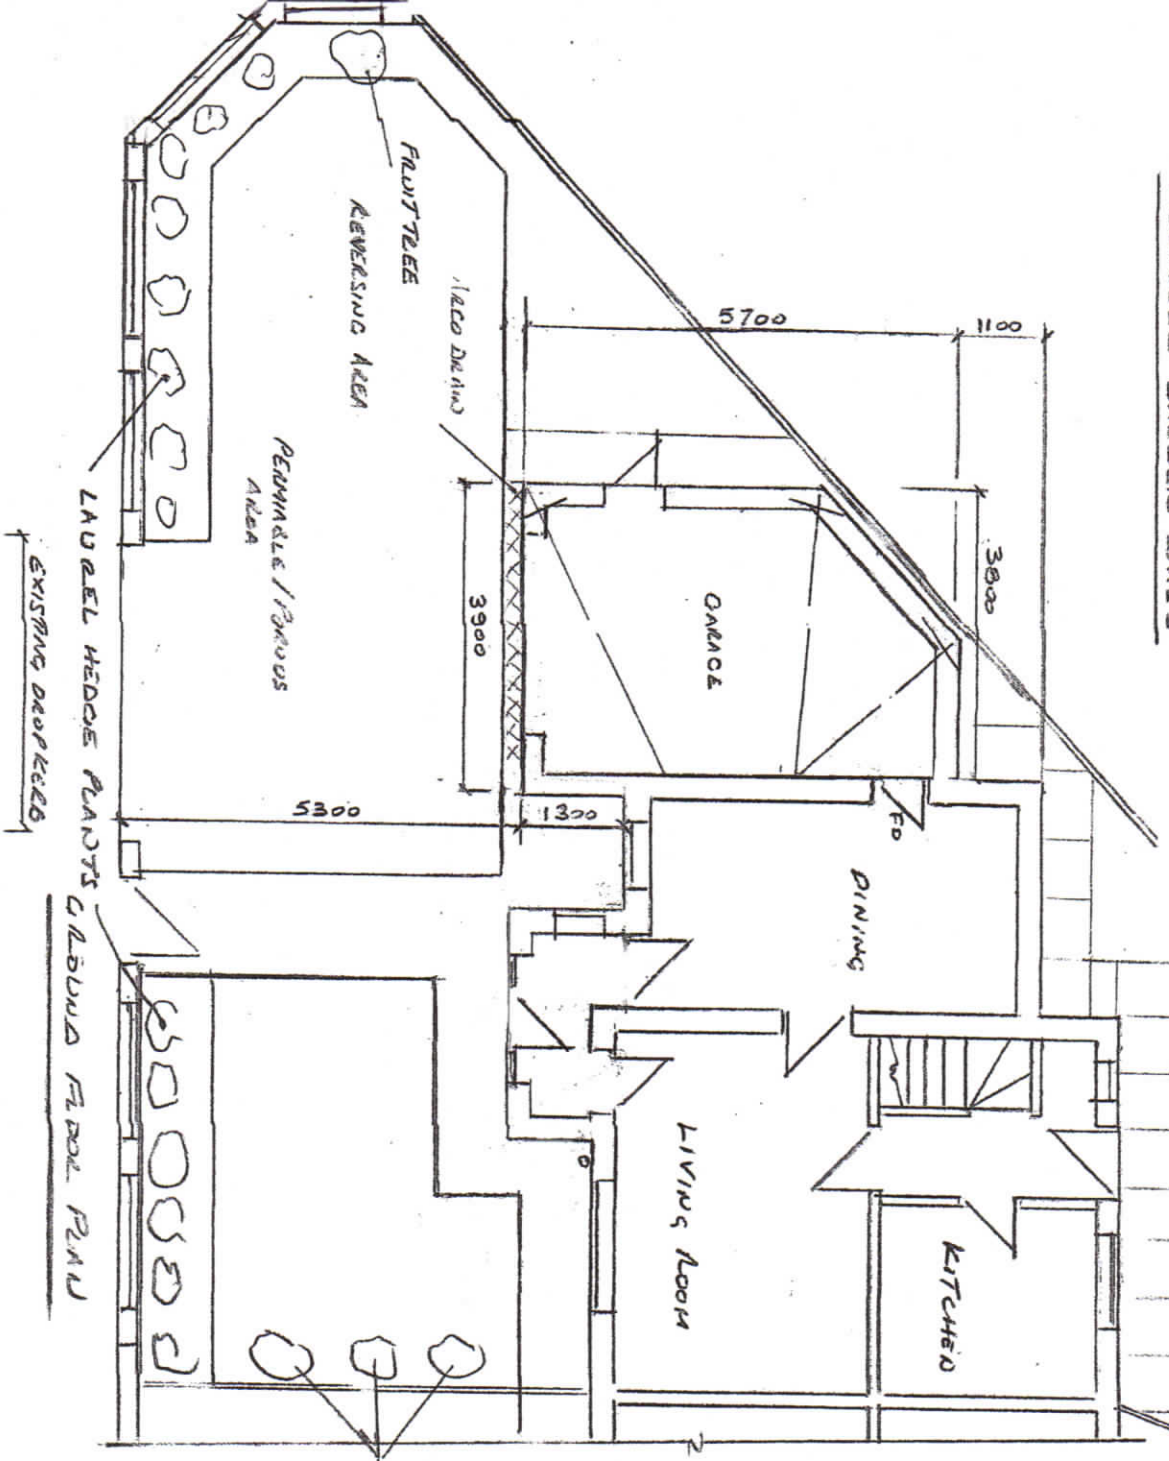

FIRST FLOOR PLAN

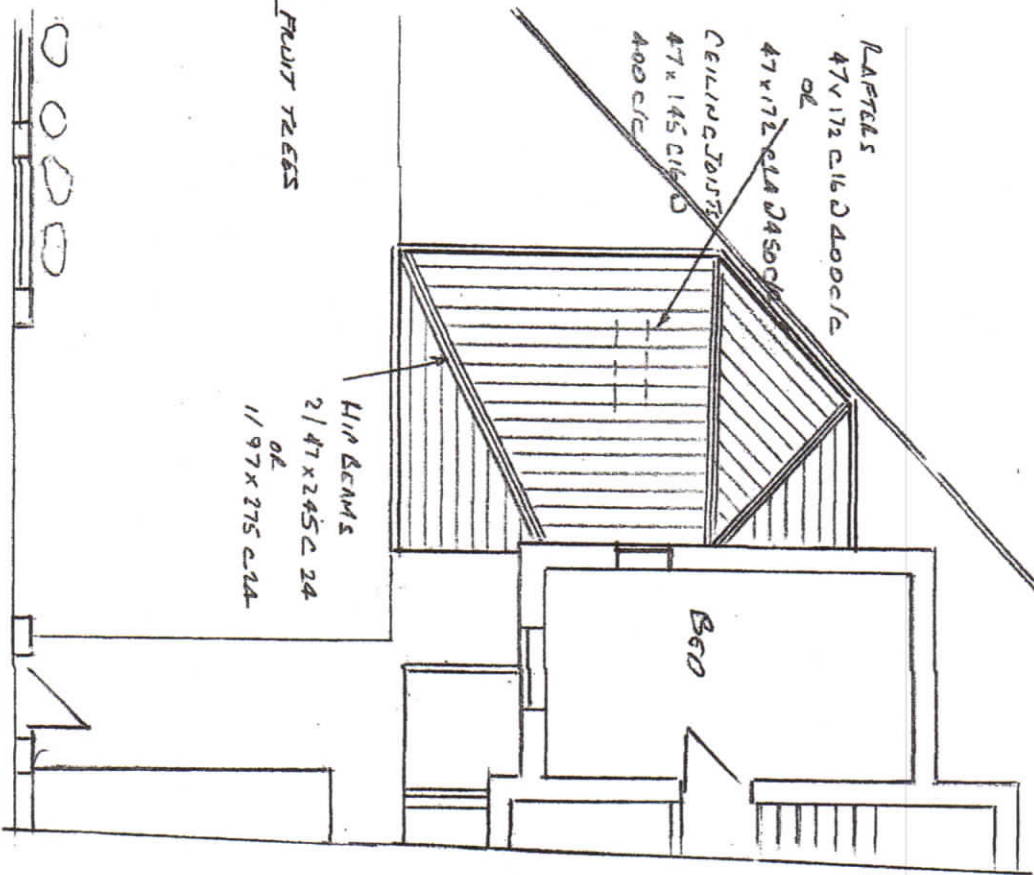

LEV 4

Thompson Designs
 Tel 0161 705 1458 Mob 07884 318634
 Sheet 2
 Proposed Plans and Elevations
 39 Canon Street
 Rochdale OL16 2TF
 Scale 1:100 @ A3 Date June 2022