



Dimensioning


Figured dimensions only to be taken from these designs and drawings. Work to annotated dimensions only. All dimensions to be checked on site. Architectural designers to be informed immediately of any discrepancies before work proceeds. Drawings are to be read in conjunction with relevant specifications, structural engineers and service engineers' drawings.

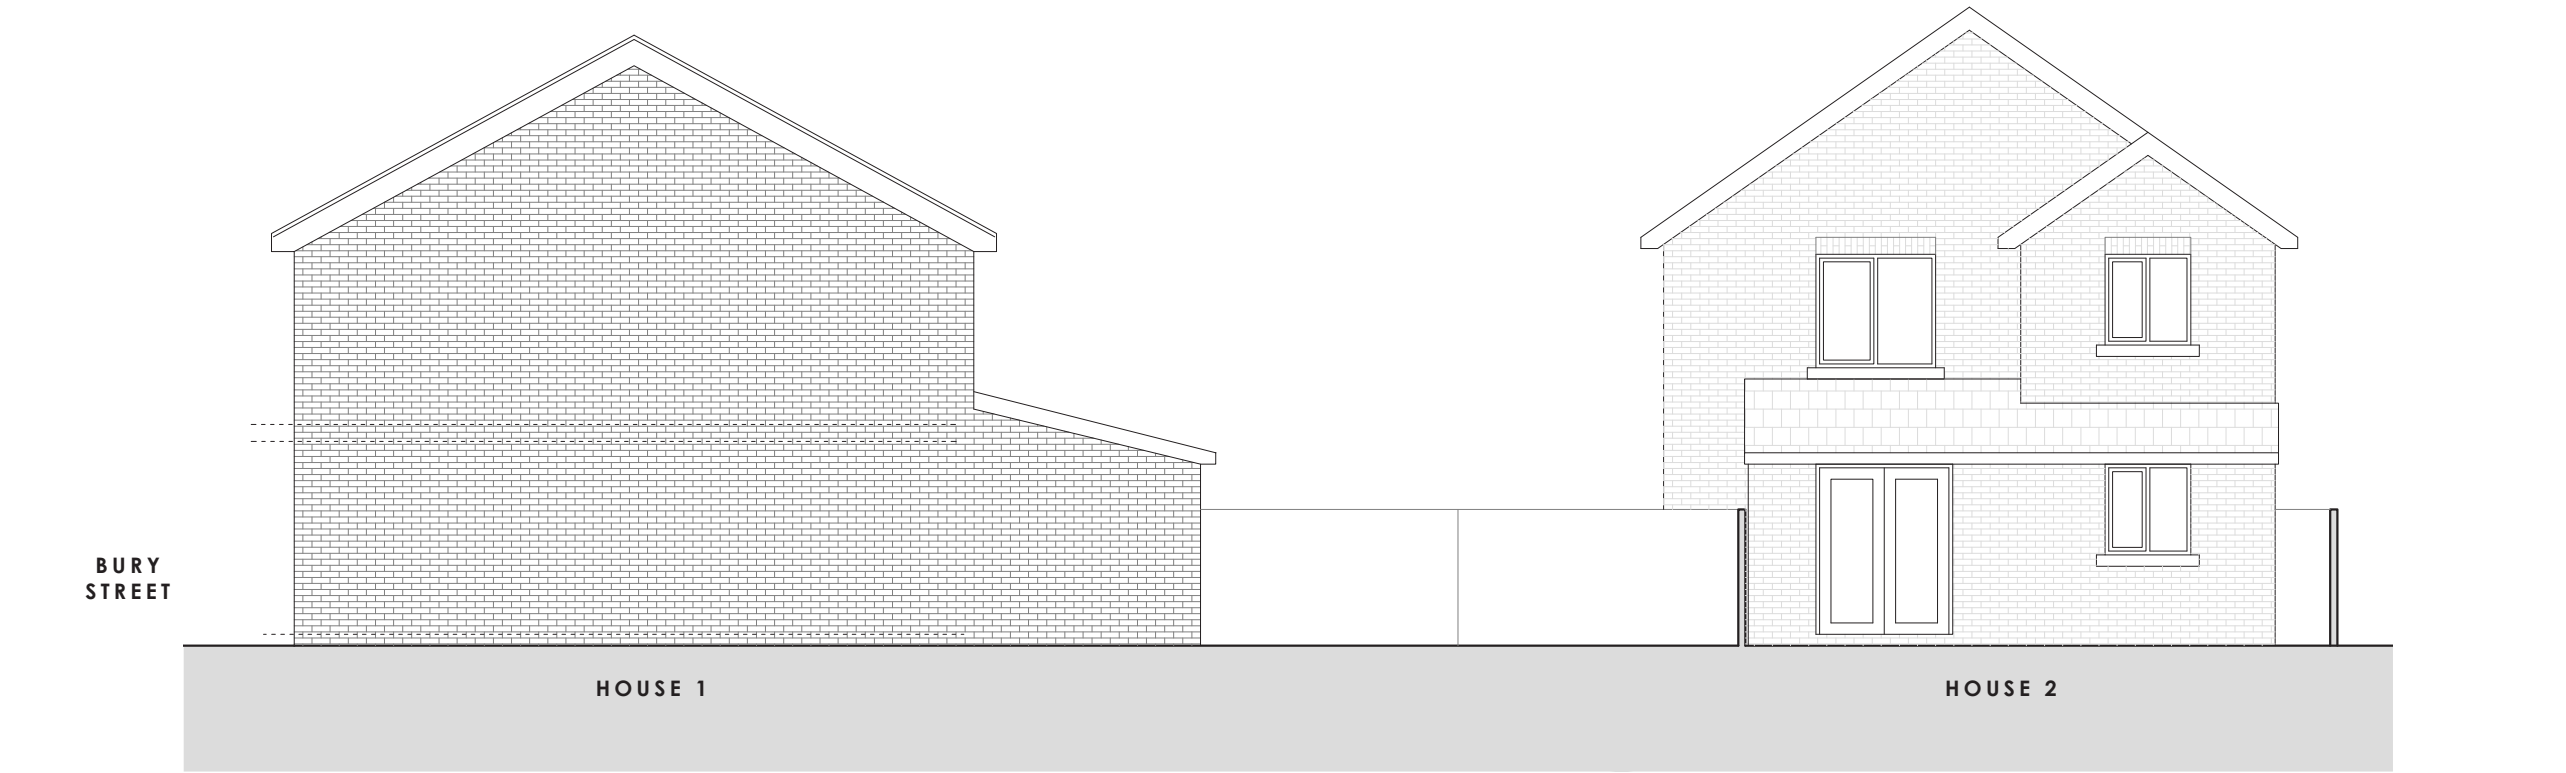

PROPOSED HOUSE 1 SIDE AND HOUSE 2 REAR ELEVATION
1:100 @ A3

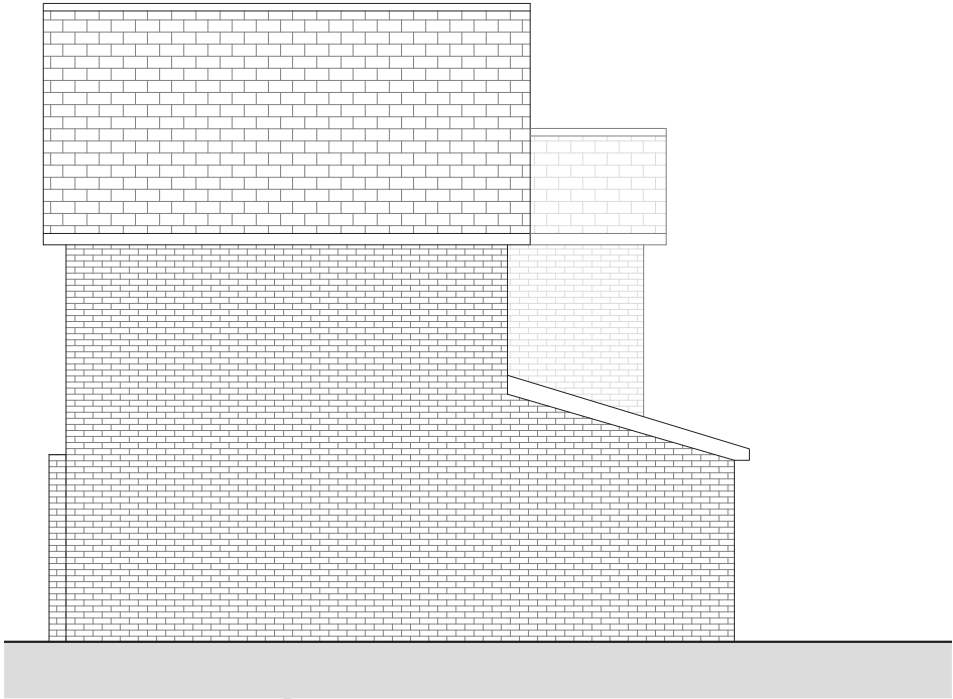

PROPOSED HOUSE 2 SIDE ELEVATION
1:100 @ A3

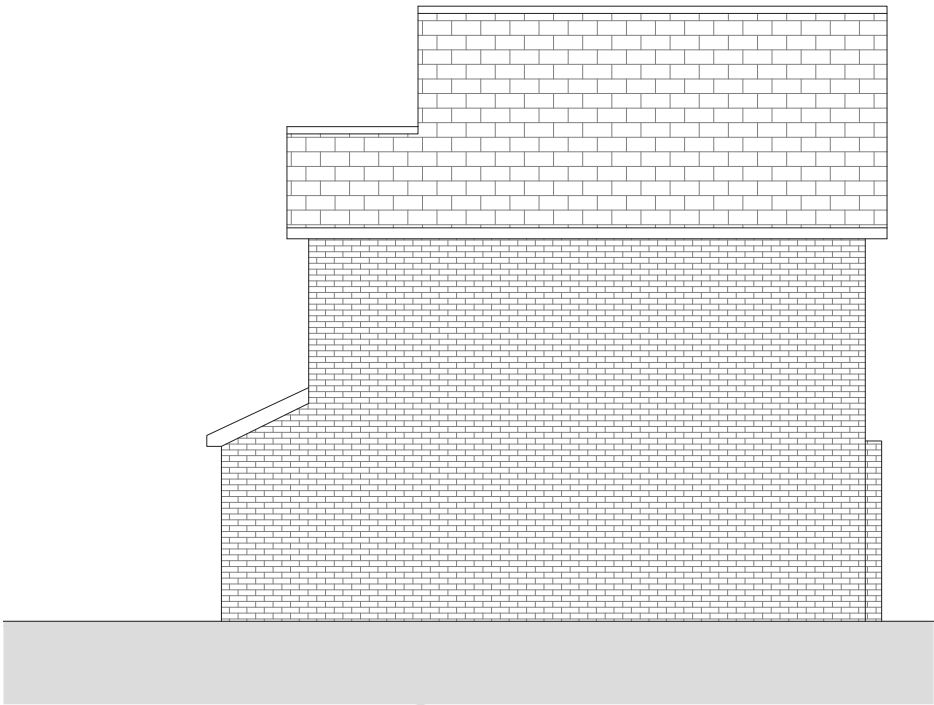

PROPOSED HOUSE 2 SIDE ELEVATION
1:100 @ A3



Rev	Description	Date
-	Issued to client for comments	24/12/22
A	Issued for Planning	31/12/22

PLANNING



S A L E E M
A R C H I T E C T S

Client
Mr Rehan

Project

Land at Bury Street,
Heywood,
OL10 3HR

Title
Proposed Elevations

Scale
1:100 @ A3

Drawing No. :
Sheet 4

Date
Dec 2022