


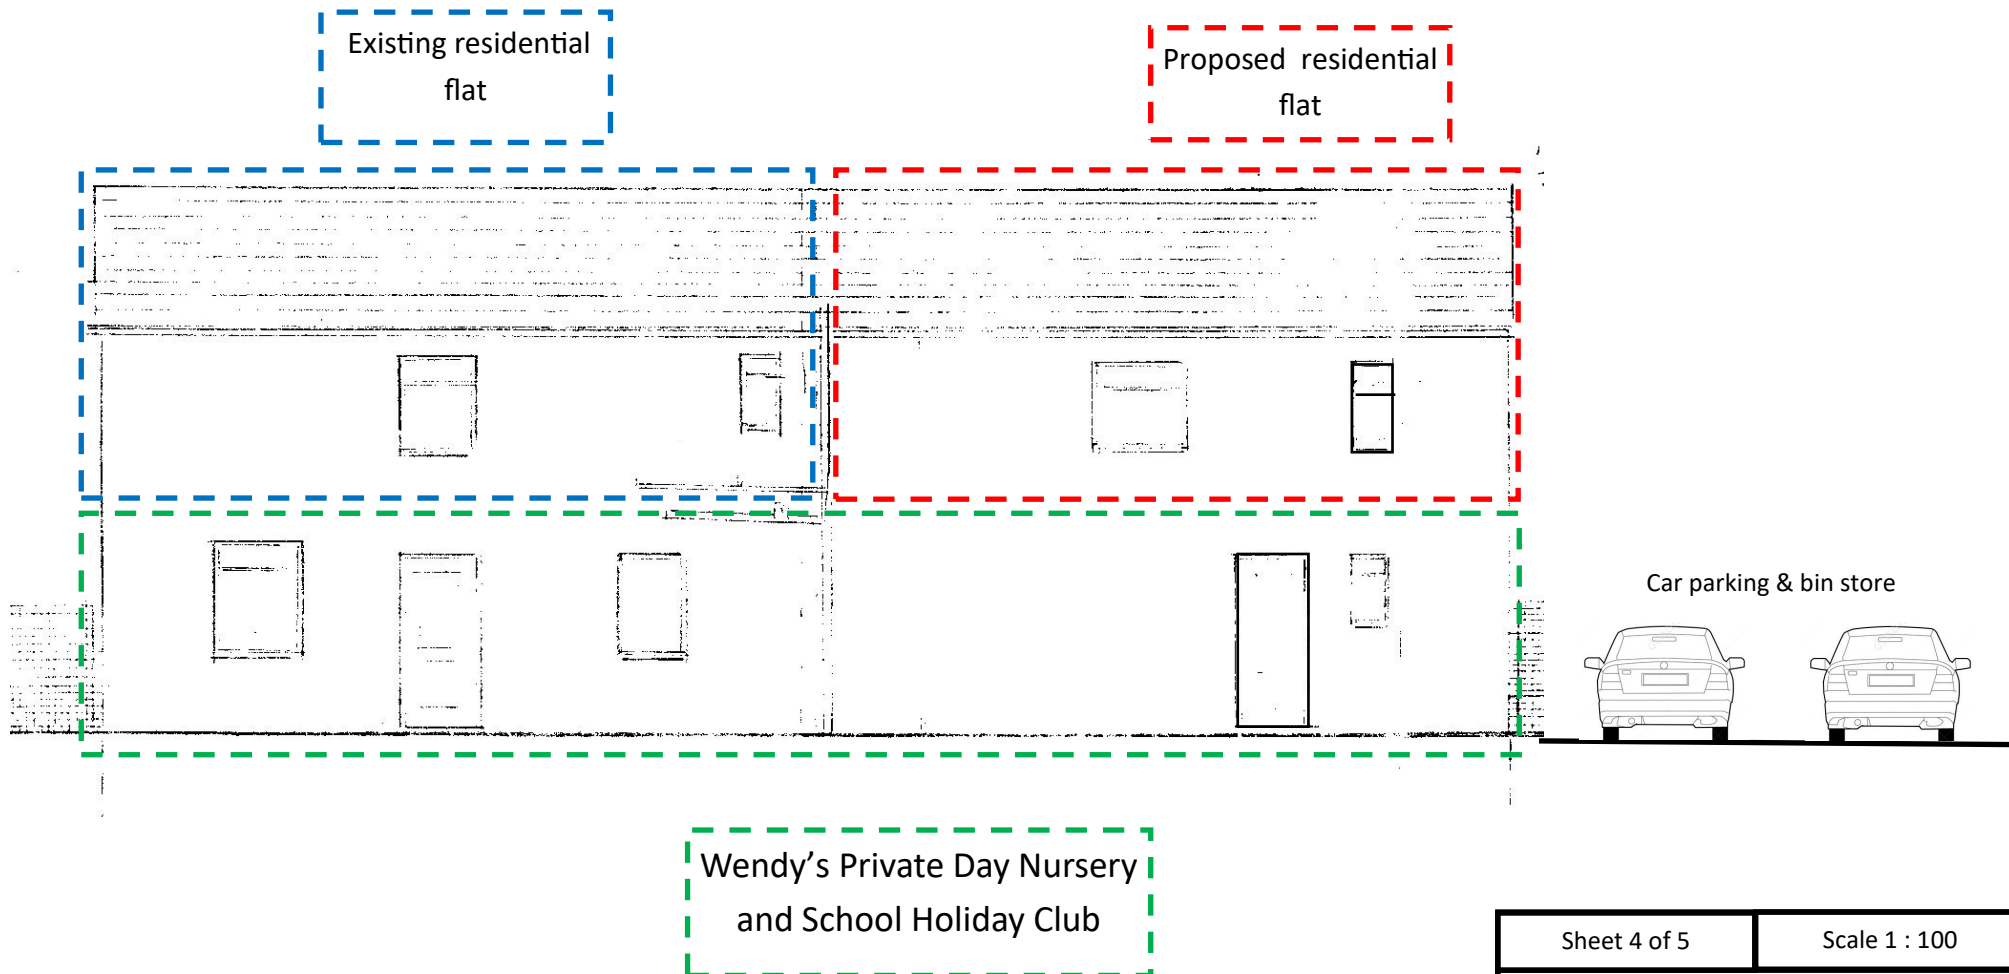

Sheet 4 of 5	Scale 1 : 100
Floor plans and elevations	
(Sheet 4) Adelaide St. elevation (unchanged)	
Proposed one bedroom residential first floor flat at Premier House. Longford St. Heywood. OL10 4NH for Mr P Bowdler	
November 2022	