




NORTH EAST ELEVATION

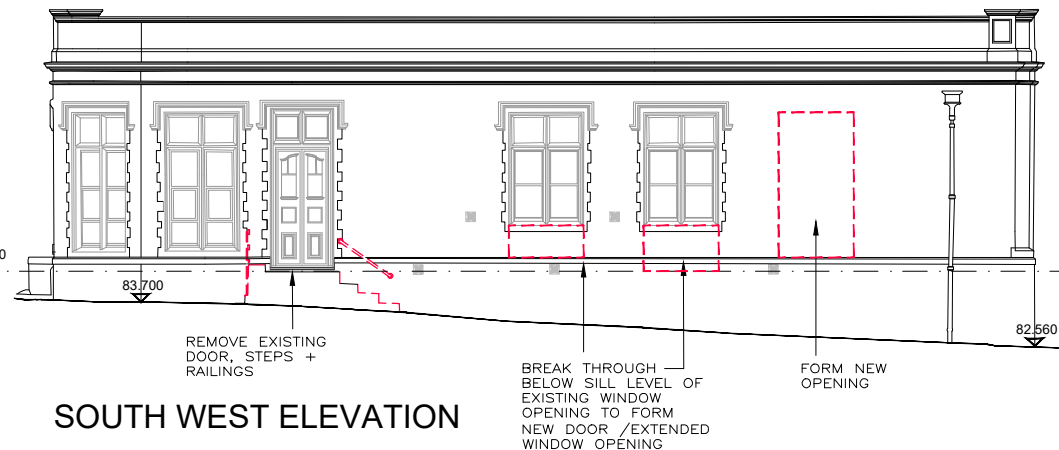




SOUTH WEST ELEVATION

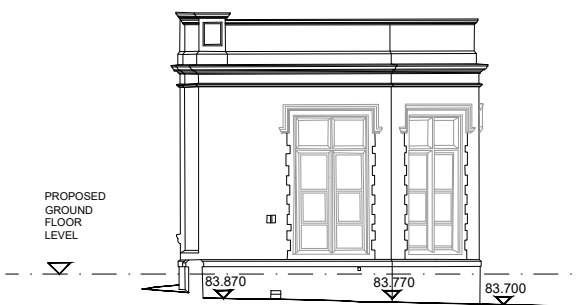

NORTH WEST ELEVATION

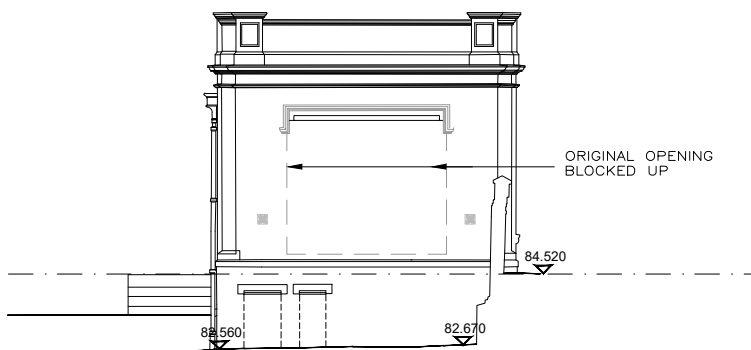

SOUTH EAST ELEVATION

  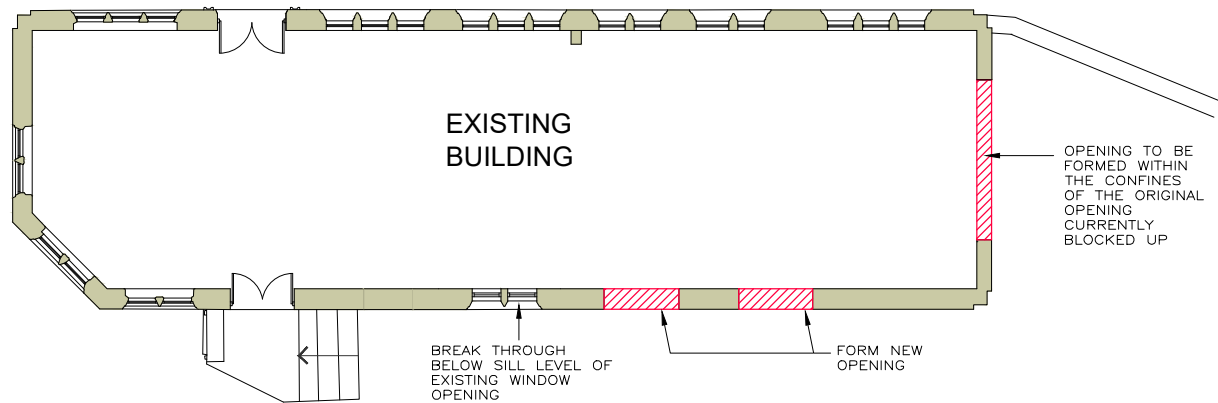

REVDESCRIPTIONDATE		GENERAL NOTES 1.0 REMOVE ALL EXTERNAL PIPEWORK (RAINWATER GOODS AND SOIL PIPES TO BE REPLACED TO MATCH EXISTING) 2.0 REFURBISH ALL EXISTING WINDOWS AND DOORS 3.0 REMOVE ALL MODERN INTERNAL PARTITIONS AND FITTINGS		DRAWING ISSUE STATUS PLANNING		Notes : ■ Dimensions are to be checked on site before fabrication and construction ■ Any discrepancies are to be immediately notified to the architects ■ Structural measurements are to be taken from the structural engineers drawings ■ Do not scale ■ Copyright reserved by GMA		GMA ARCHITECTURE Architects and Designers UK House 82 Heath Road Twickenham TW1 4BA Telephone 020 8891 5959 Fax 020 8607 9933 Email enquiries@gmaarchitecture.co.uk www.gmaarchitecture.co.uk		Client KAM LEI FONG LTD Project WARWICK MILL - THE LODGE MIDDLETON MANCHESTER		Drawing Demolition Plan and Elevations			
												Scale 1:100@A1	Date June 23	Drawn by MD	Checked IL
												Type 277/01	Client LO-DM 102	Revision	