


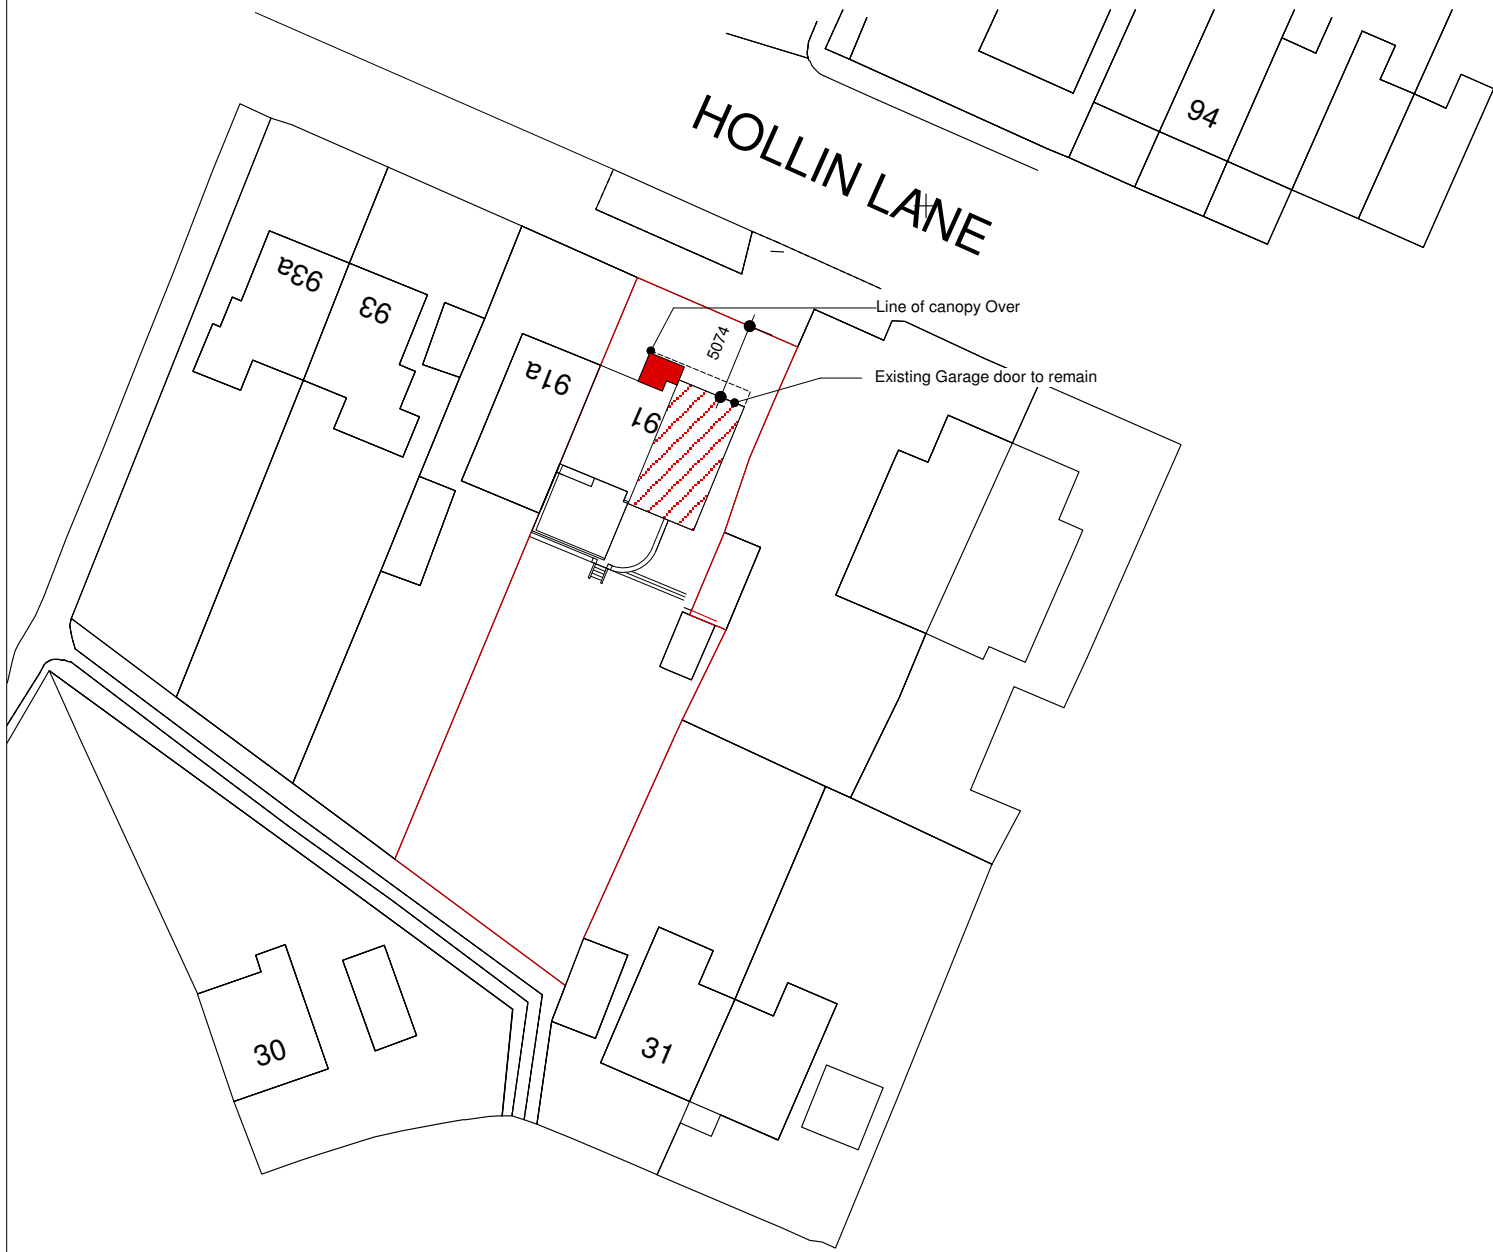

SITE PLAN
scale 1:500



LOCATION PLAN
scale 1:1250

**SUBJECT TO PLANNING AND
BUILDING REGULATION APPROVAL**

**Commencement on site before full
Building Regulation approval at own risk**

project
**Proposed Flat Roof Conversion
to Pitched Roof with Front
Extension**
at
**91 Hollin Lane, Middleton,
M24 5LA.**

client
Mr & Mrs P. Crux

drawing	date July.2023
SITE PLAN LOCATION PLAN	drawing 3
	scale as indicated @ A3

status	Planning Submission	A rev.
	Provisional Copy	