

ACCOMMODATION KEY:

- TYPE A - 1 BED 38m2 (Adaptable)
- TYPE B - 1 BED 37m2
- TYPE C - 1 BED 38m2
- TYPE D - 1 BED 36m2
- TYPE E - 1 BED 37m2
- TYPE F - 1 BED 42m2

cwg. CIRCLE WHITE GROUP LIMITED
APH BUILDING
BRADNOR ROAD
MANCHESTER
M22 4TE


REV	DESCRIPTION	DATE

PROJECT:
BOARSHAW ROAD, MIDDLETON


CLIENT:
RECEDHAM DEVELOPMENTS

TITLE:
PROPOSED FLOOR PLANS & SITE PLAN

DRG No: 2024_001_001	STATUS: PLANNING	REV: 0
SCALE: AS NOTED @ A2	DRN BY: ISH	DATE: 03.04.24

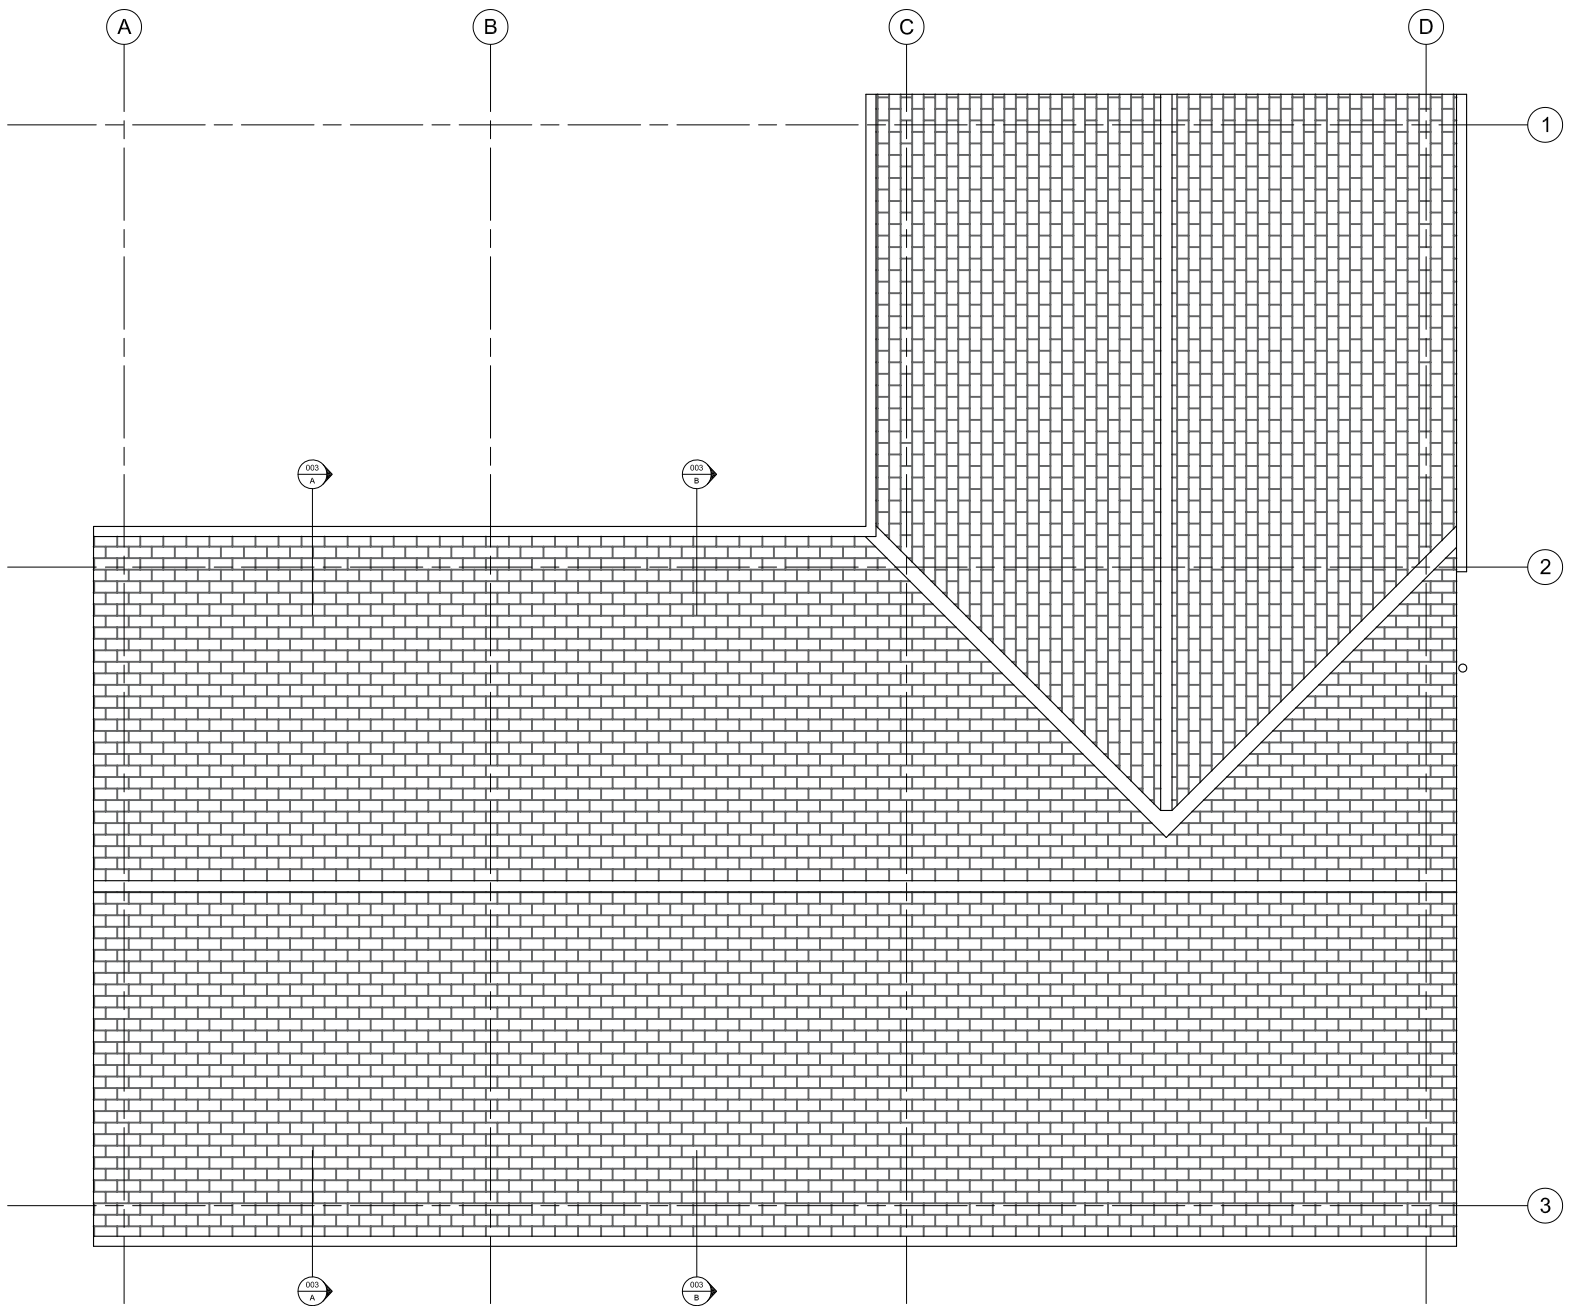

ROOF PLAN 1:100

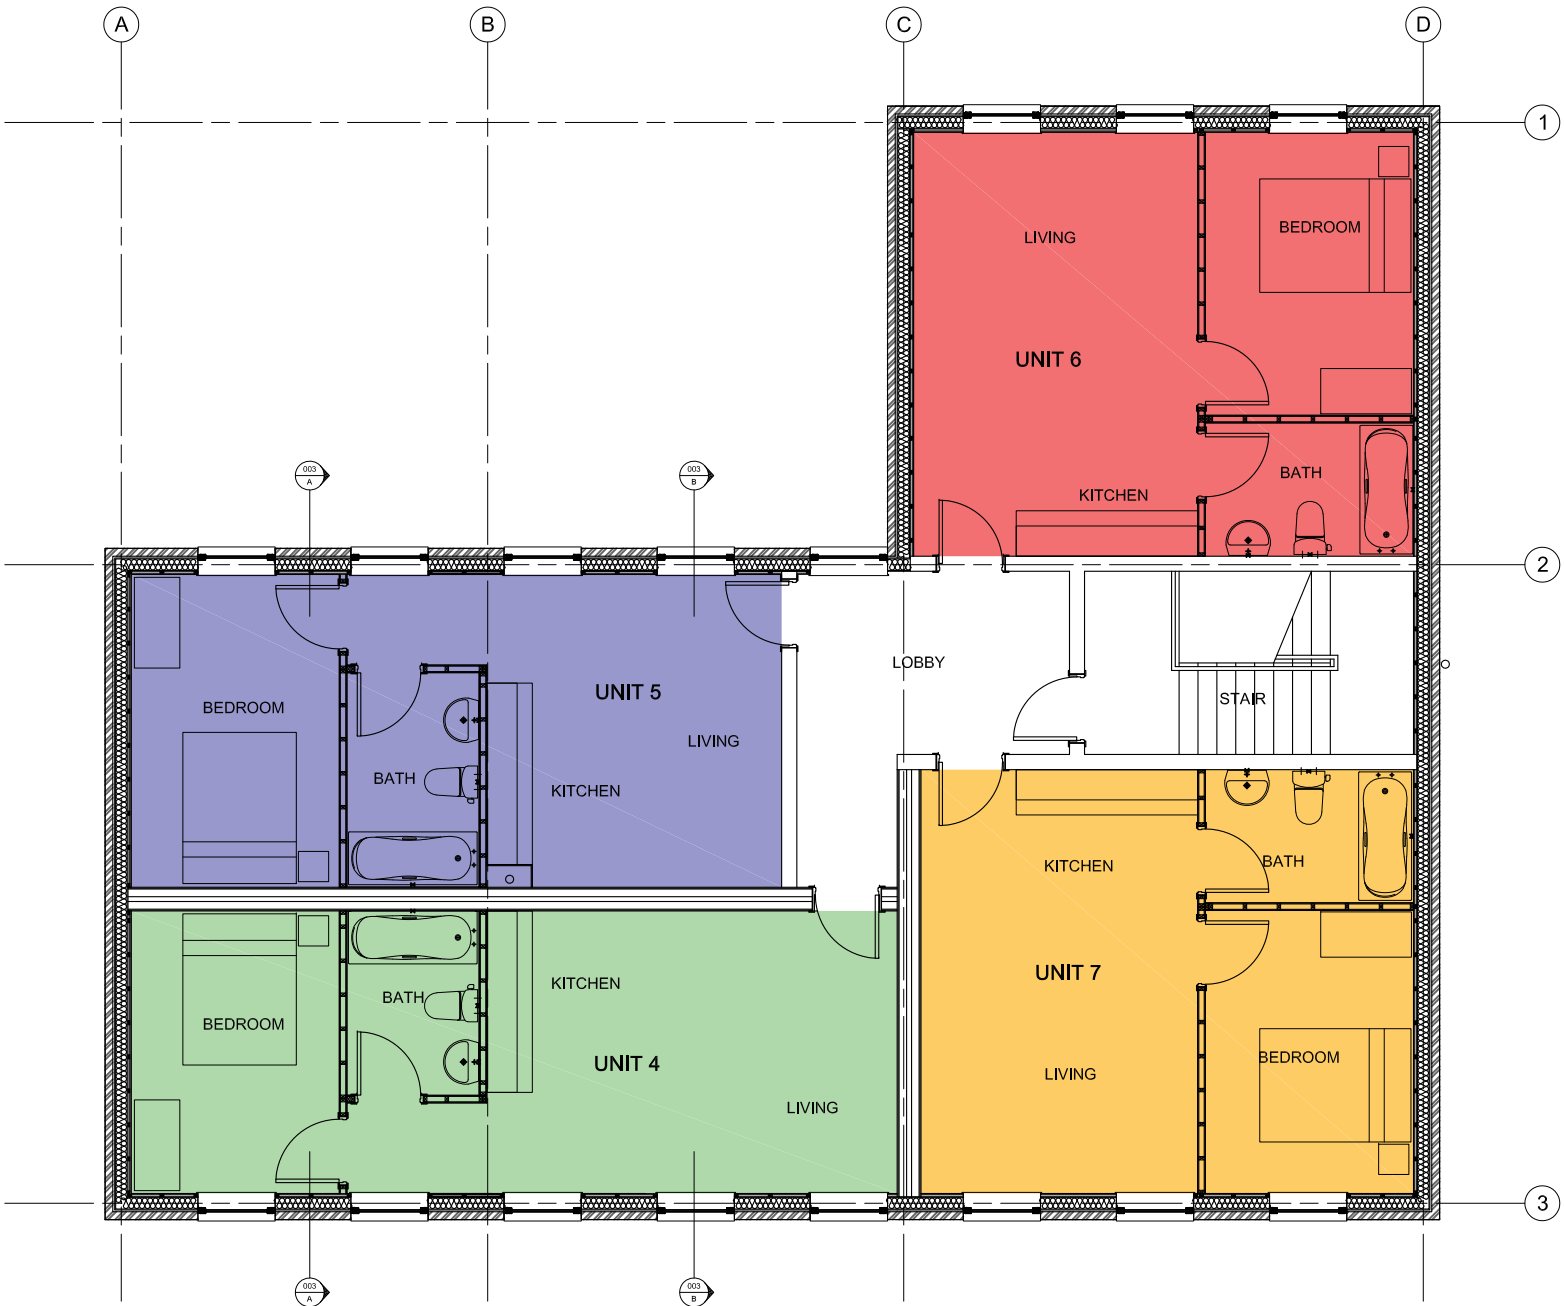

LEVEL 01 PLAN 1:100



SITE MASTER PLAN 1:200



LEVEL 00 PLAN 1:100