



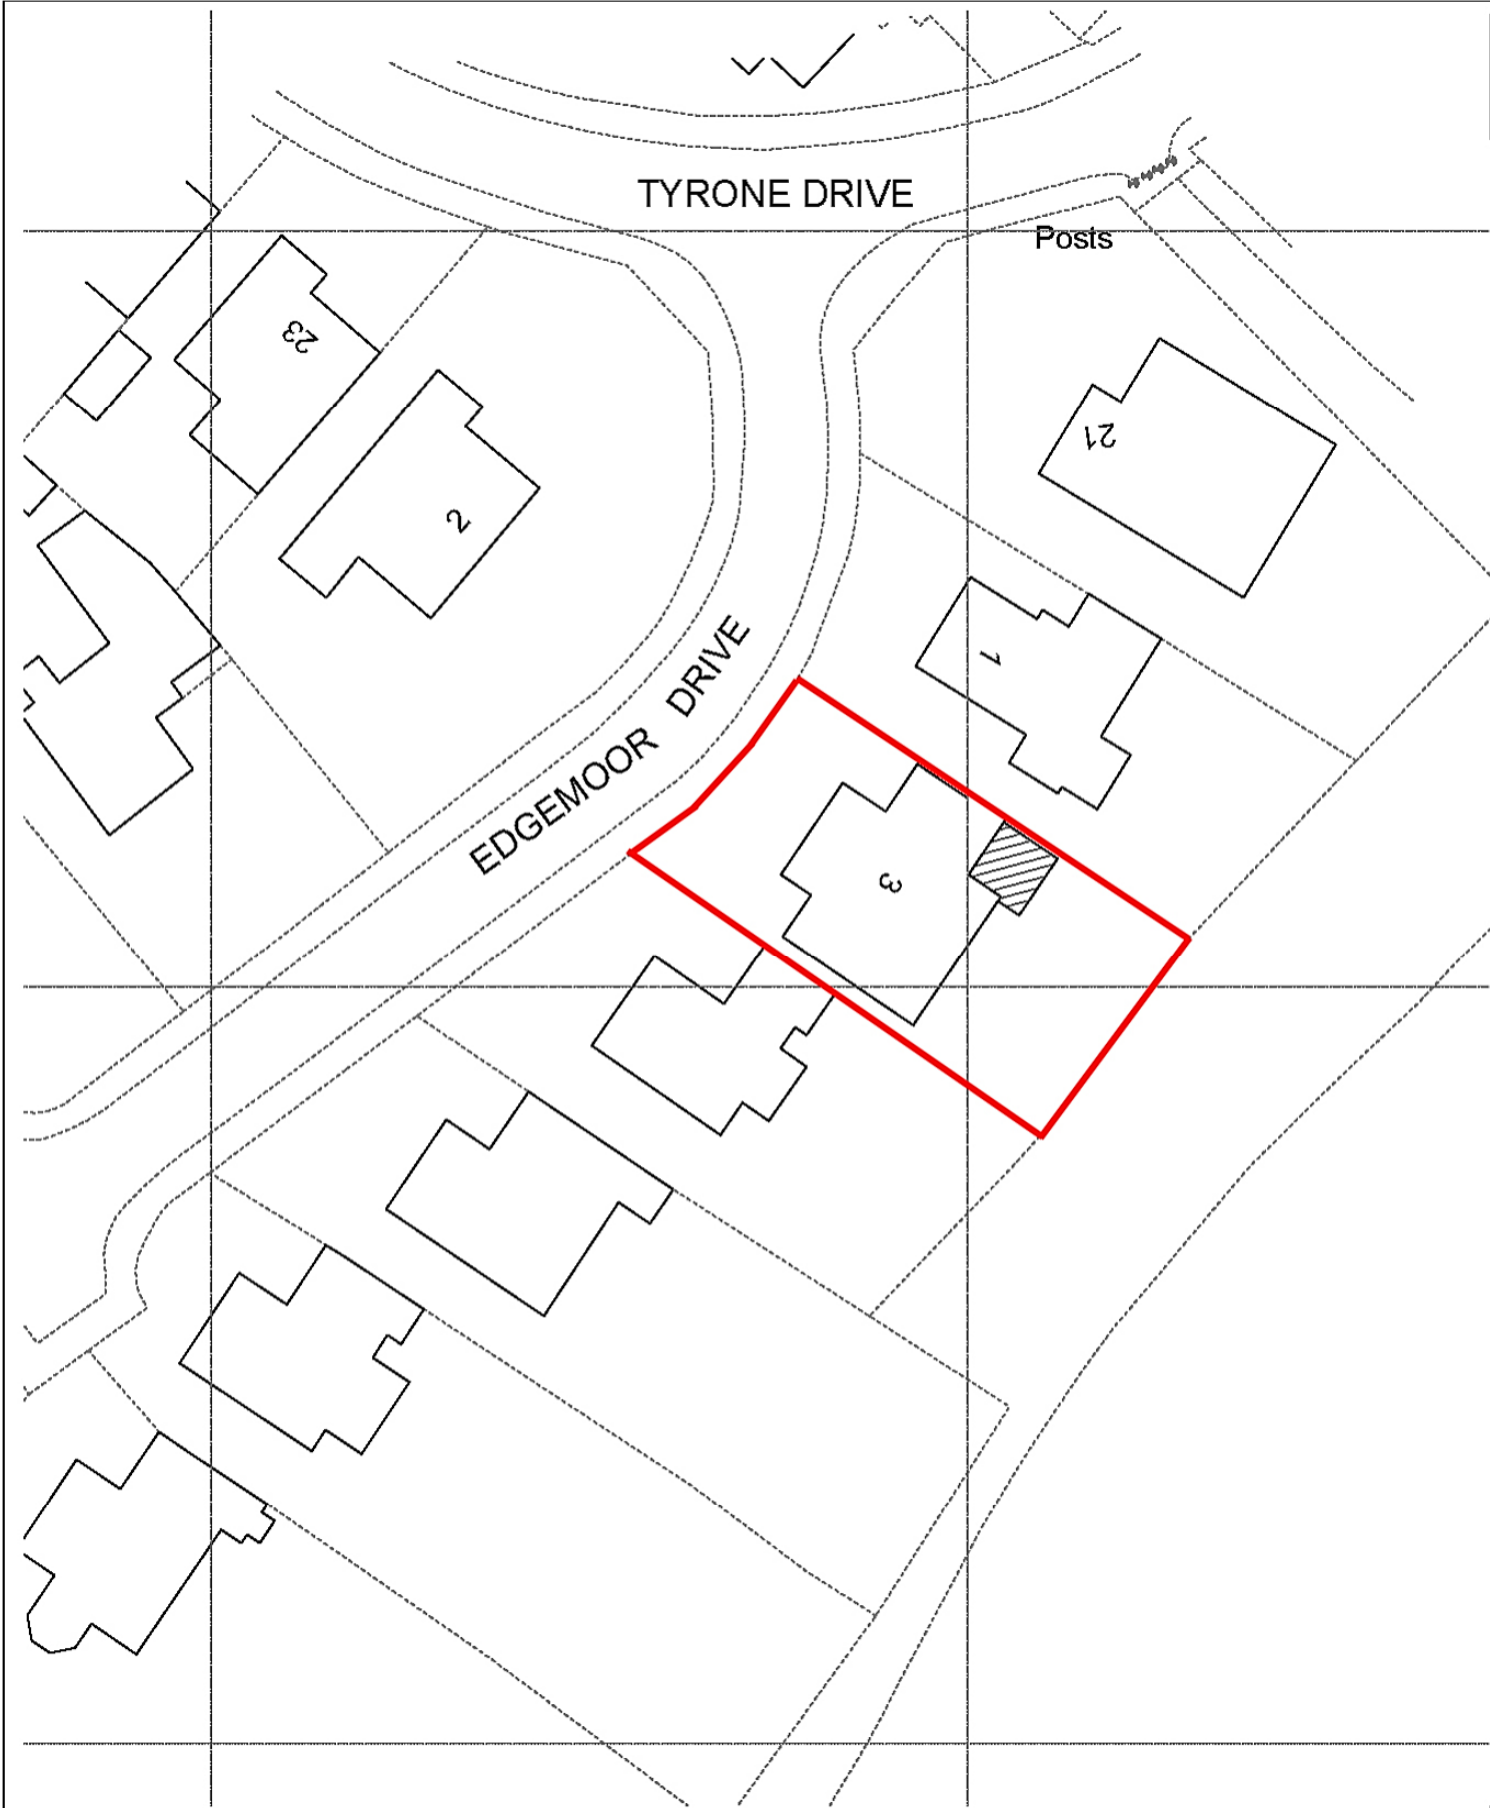

DRAWING TITLE
site plans

SCALE
 as shown @ A3

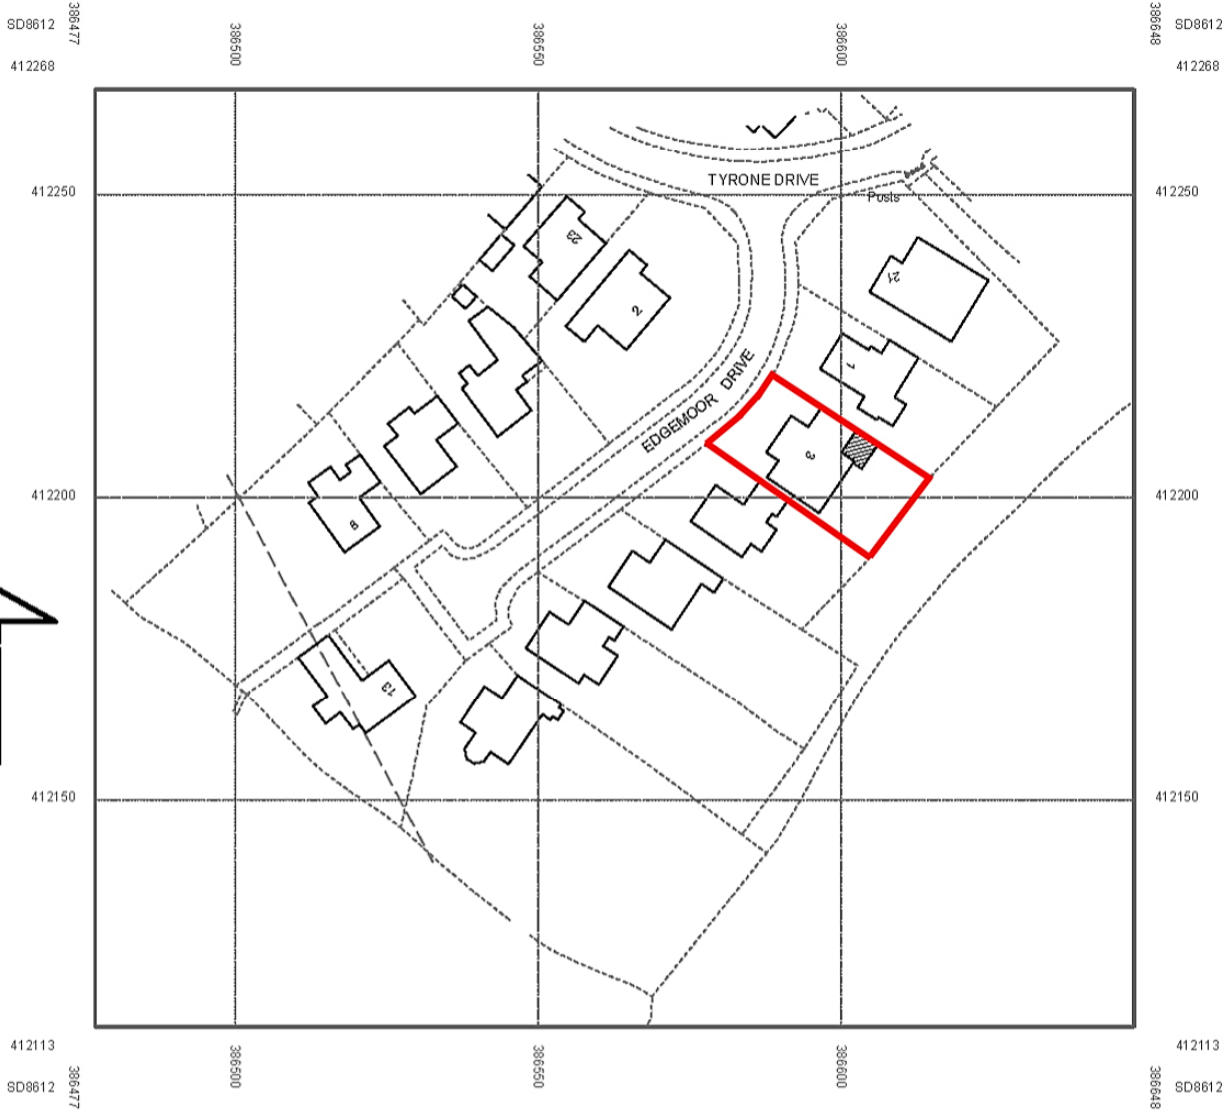

LOCATION PLAN - 1:1250



SITE PLAN - 1:500



20.6.23 rev A - show instep to extension - LH

Whittaker Design 10 OLIVIER STREET LEES OL14 3BB YORKS YO26 1SS E: INFO@WHITTAKERDESIGN.CO.UK W: WWW.WHITTAKERDESIGN.CO.UK	PROJECT 3 Edgemoor Drive Bamford OL11 4BG	DATE Jan 2023	NUMBER 4000.3 A
		DRAWN LH	
		REVISION	