



NEWHOUSE ROAD

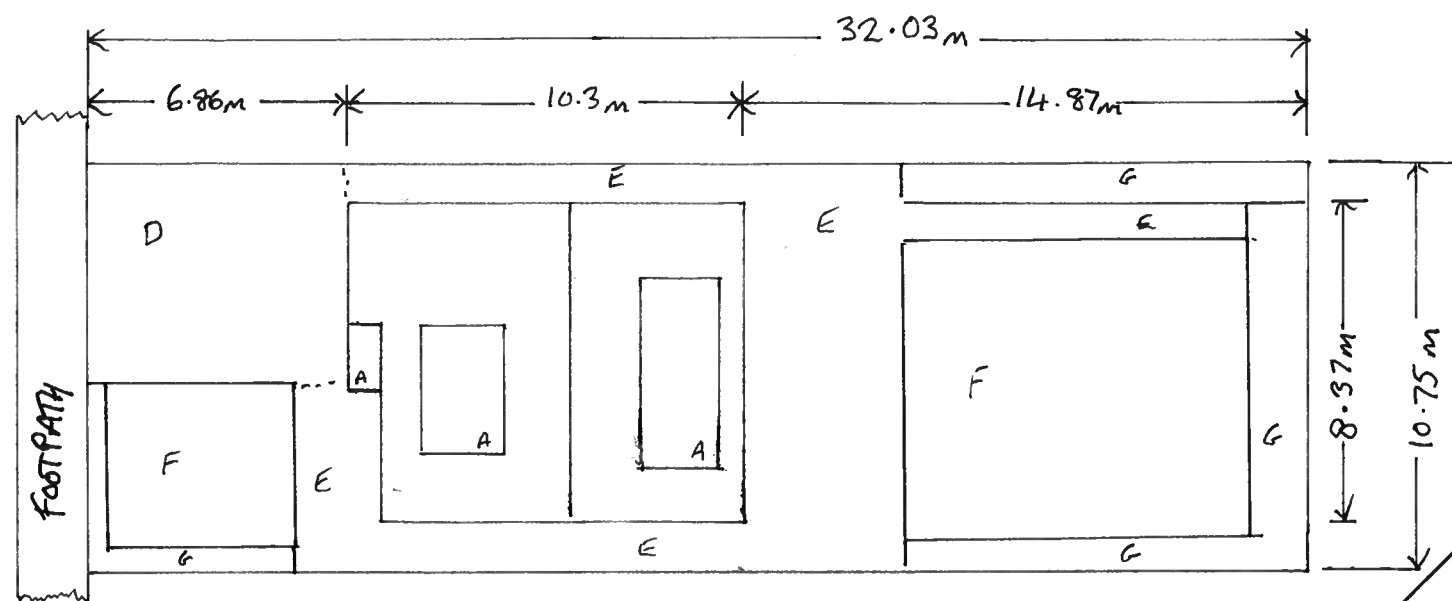

EXISTING SITE PLAN

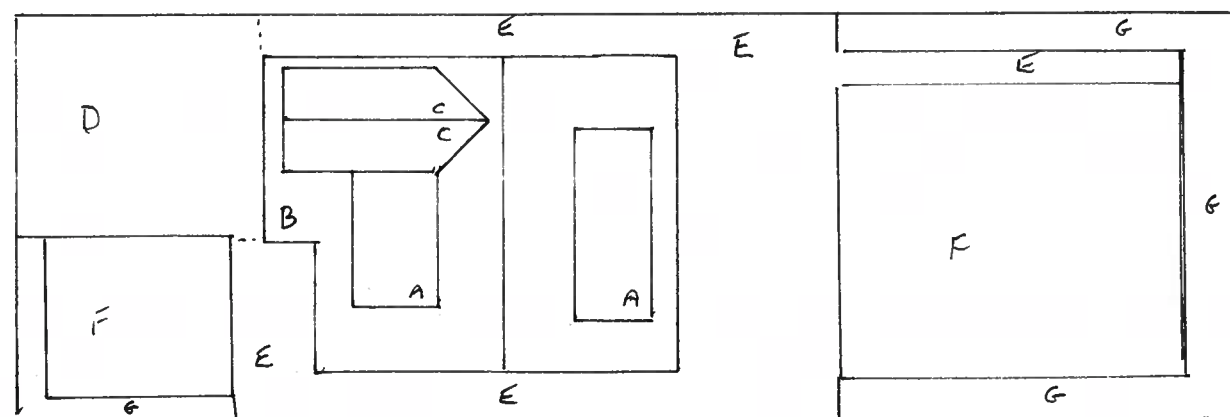

PROPOSED SITE PLAN


SITE PLANS

52 NEWHOUSE ROAD

HEYWOOD

OLIO 2NU

SCALE 1:200

 

- A. EXISTING FLAT ROOF
- B. EXTENSION OF SLOPING ROOF OVER PORCH
- C. PROPOSED DORMER EXTENSION

- D. DRIVEWAY
- E. PAVING / PATIO
- F. LAWN
- G. FLOWER BORDERS

N.B. THERE ARE NO TREE EITHER IN THE GARDEN OR ON THE ADJOINING PROPERTIES

THE ADJACENT HOUSES ARE IDENTICAL TO 52

NORTH