



PROPOSED ROOF
PLAN (Scale 1:50)

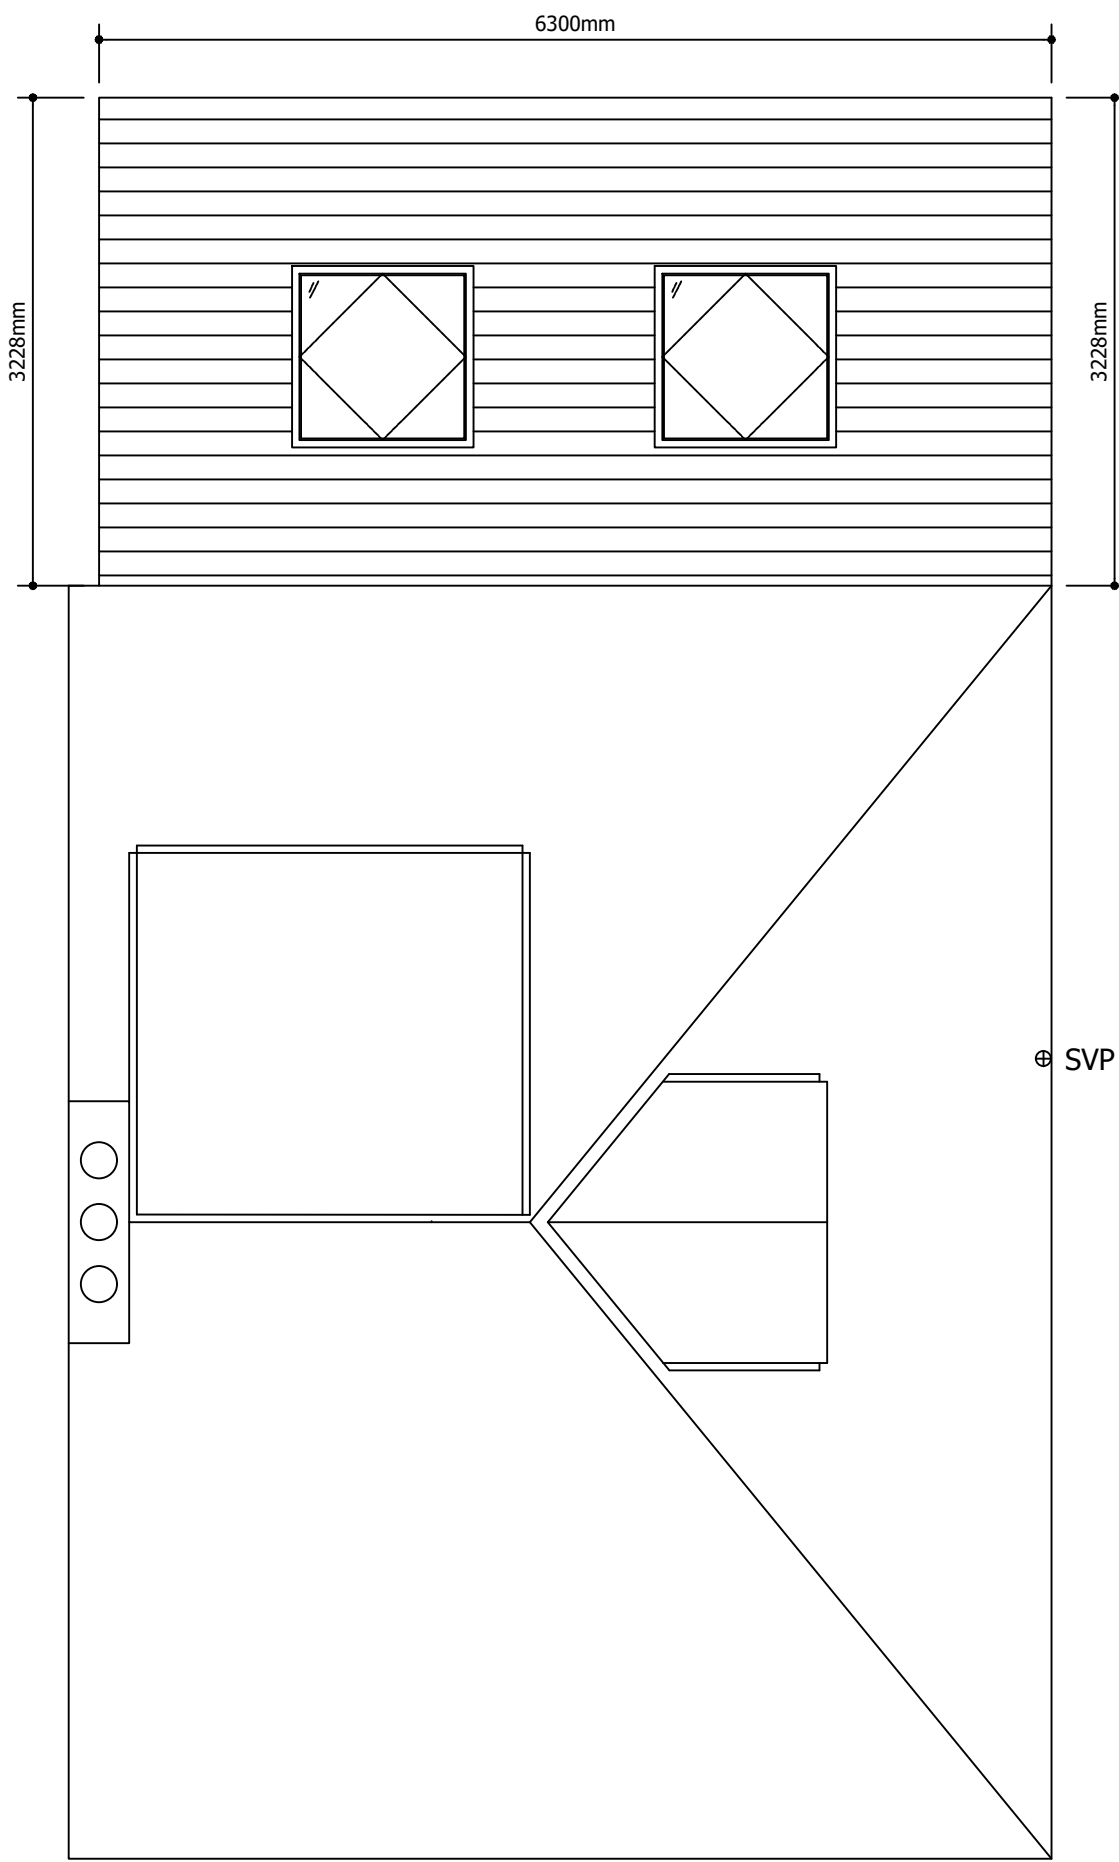

PROPOSED SITE PLAN
(Scale 1:100)

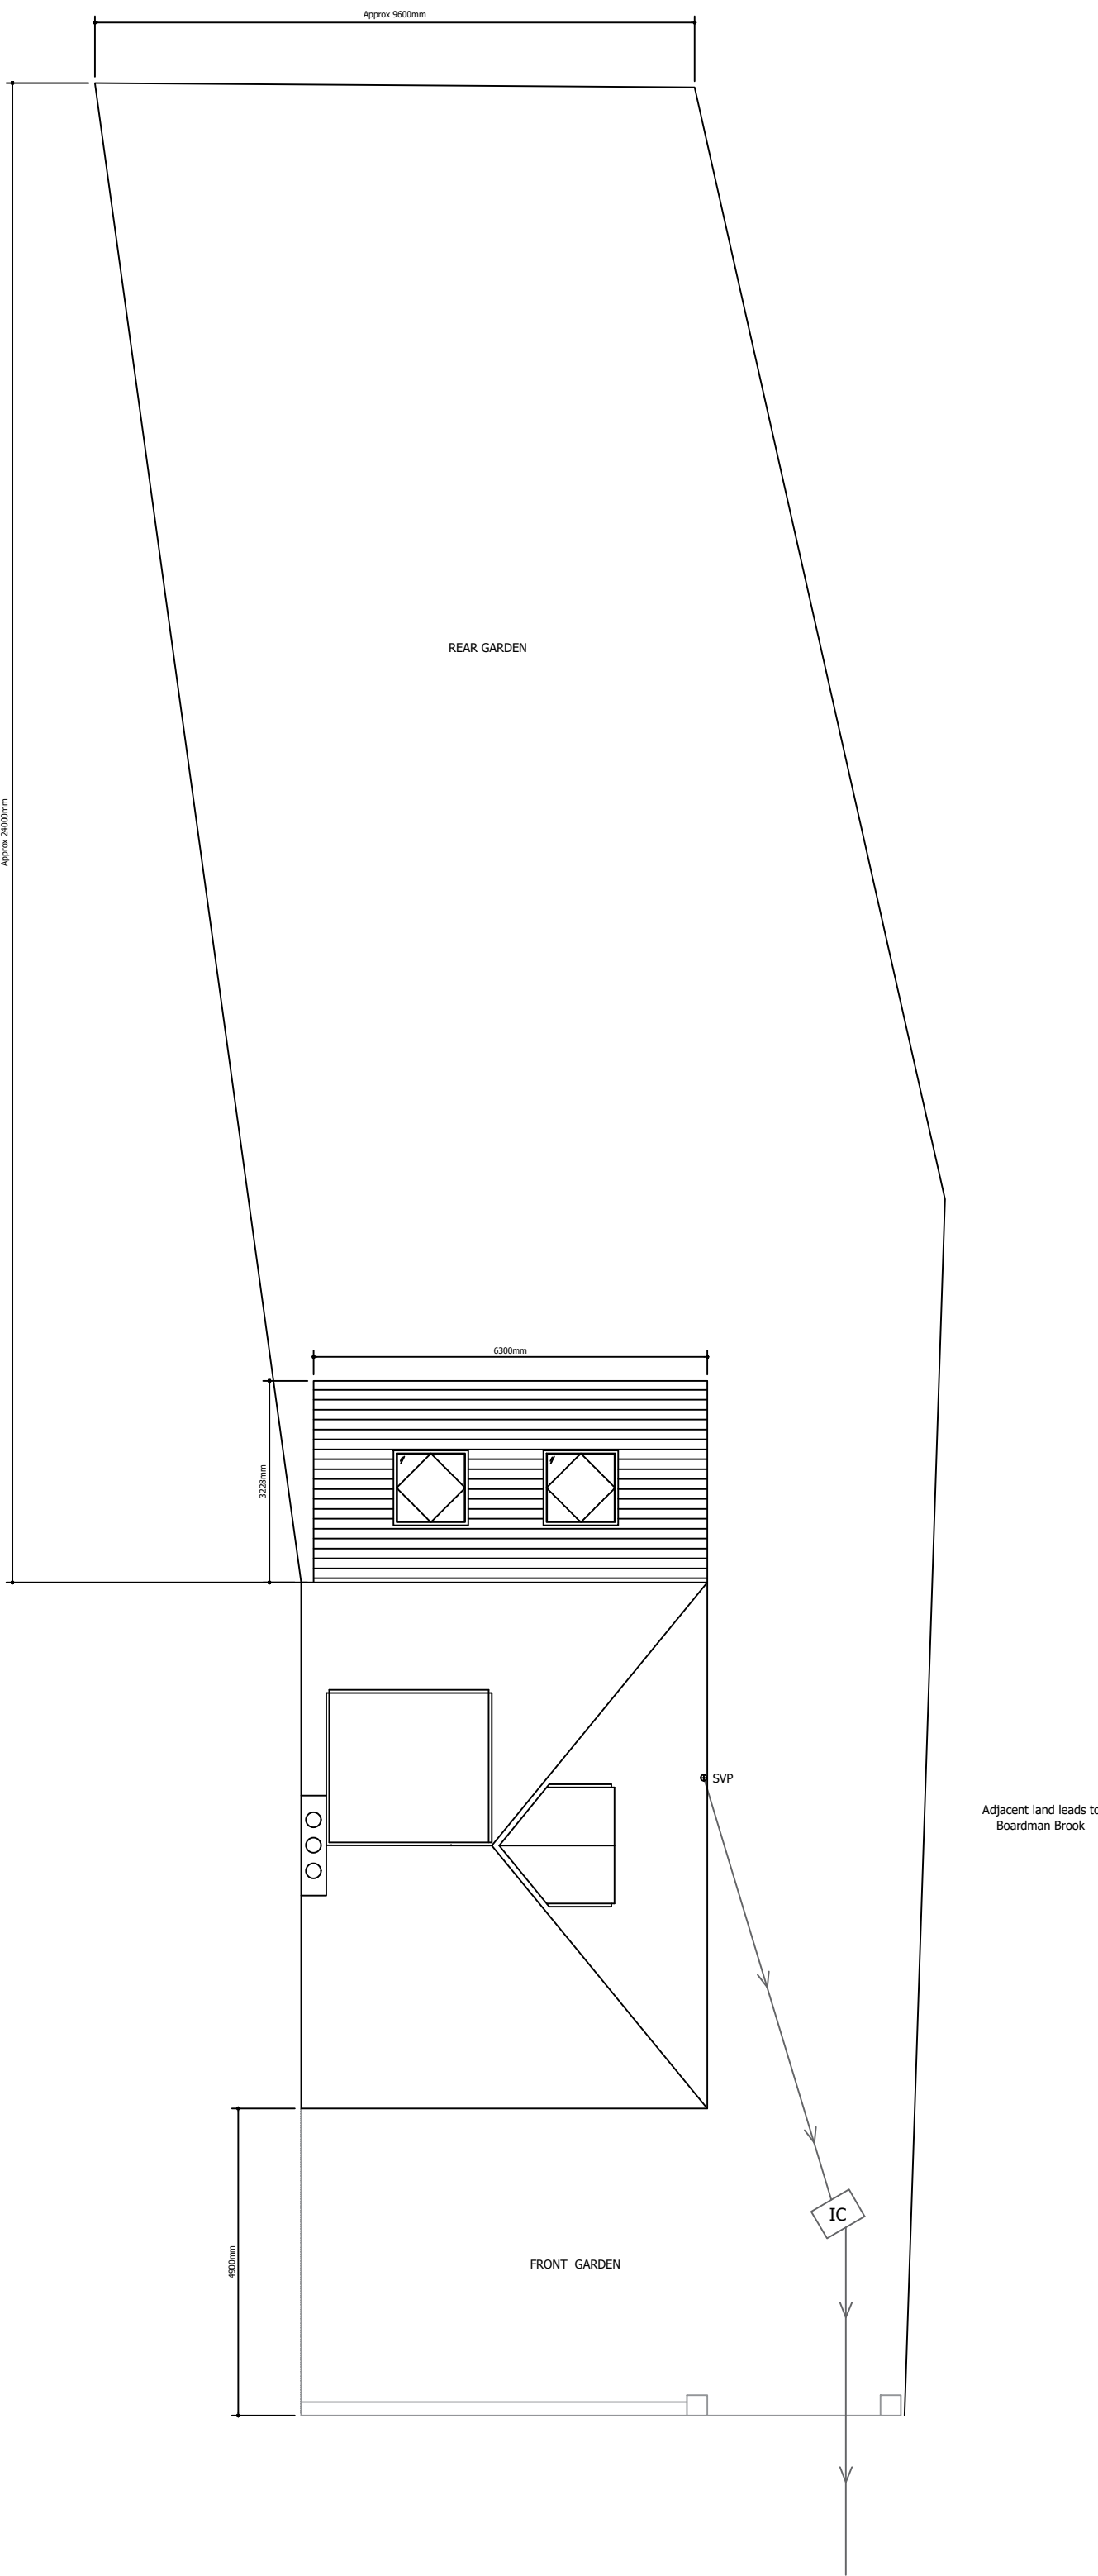

NOTES

Do not Scale; it is essential that this drawing is read in conjunction with the specification and that all works are included for.

The Contractor must visit site, so as to satisfy himself as to the local conditions, access, etc. and to include for these in his costs for the works.

The Contractor is responsible for the verification of all dimensions, levels etc., on site.

A	Amended plans for smaller proposed extension	21/10/24
Revisions	Notes	Dates
Client 23 Alkrington Hall Road		
Project title Side and rear extension		
Drawing title Proposed Roof and Site Plan		
Date	April 2024	Scale
Drawn	On drawing	Job No. Dwg. No. 05