


NOTES
DO NOT SCALE FROM THIS DRAWING
TO ASCERTAIN DIMENSIONS
ALL SHOWN DIMENSIONS TO BE SITE CHECKED

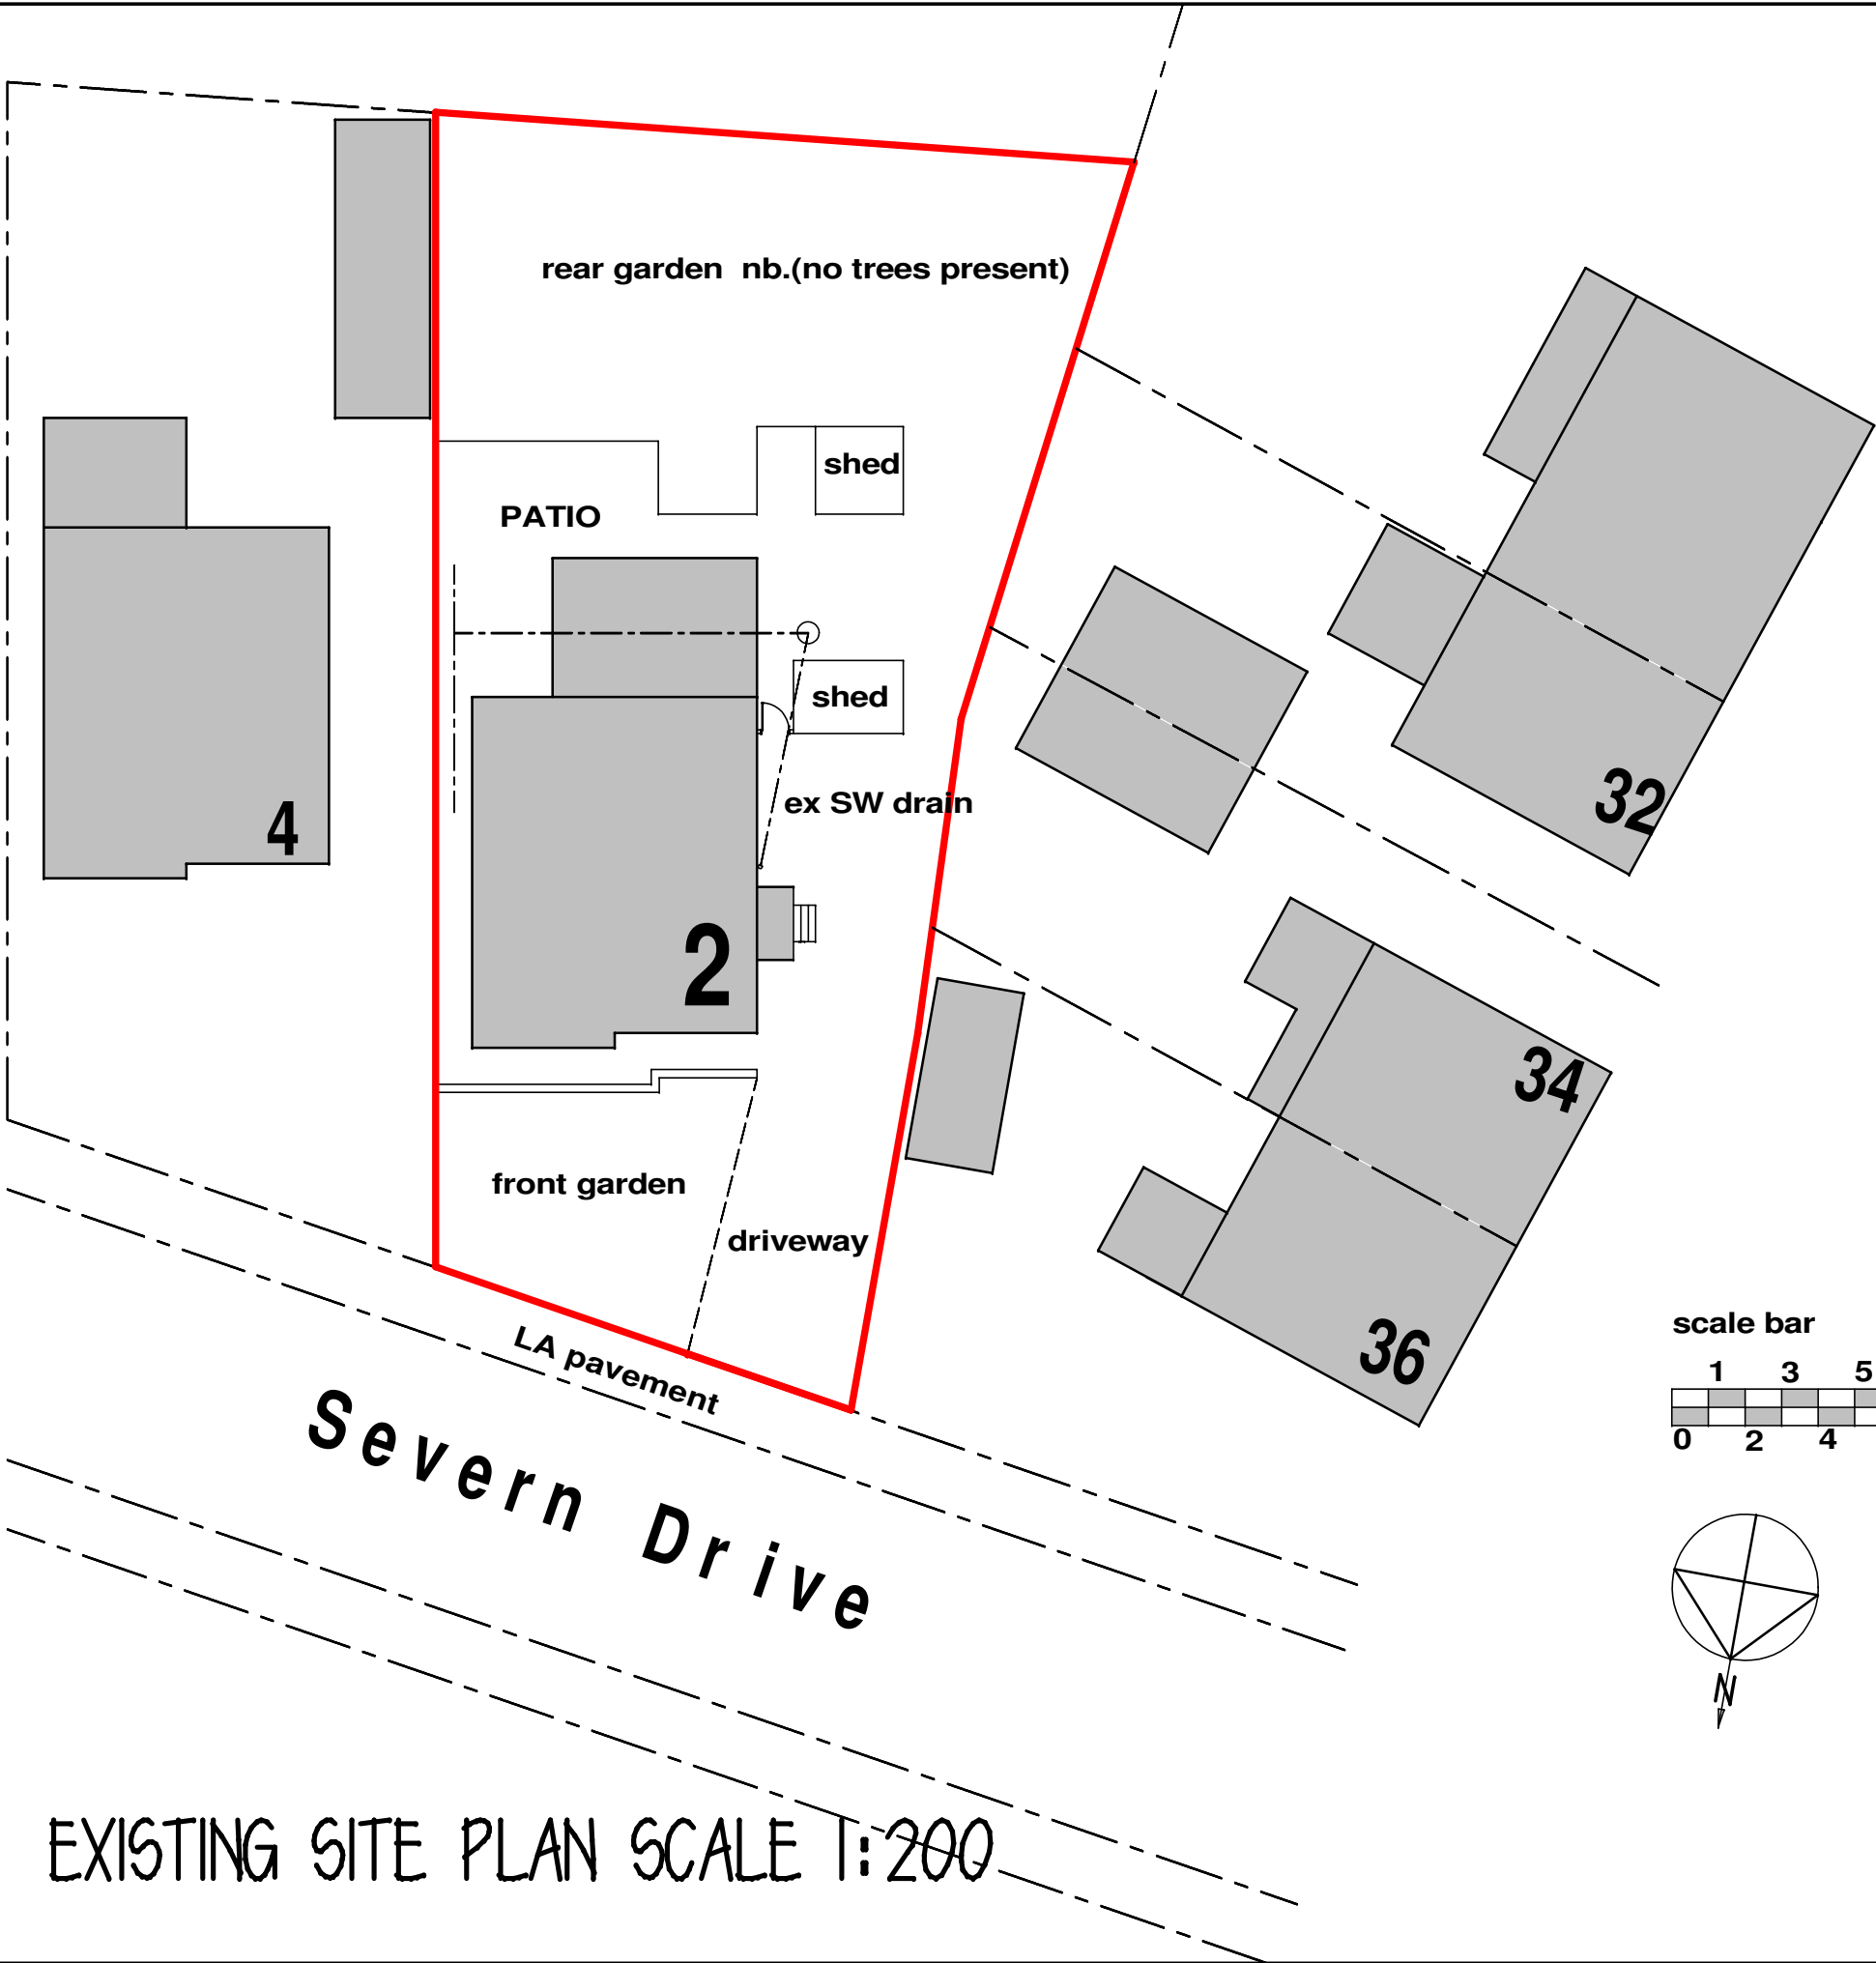

EXISTING SITE PLAN SCALE 1:200

Client **Mr. C. TOMPSON**
Job title **2 SEVERN DRIVE
MILNROW
ROCHDALE, OL16 3ET.**
Drawing title **Proposed Single
Storey GARAGE.
EXISTING SITE PLAN**
Drawing No. **CT-24-02**
Date **NOV.2025**
Scale **1:200
@A3**