

THIS DRAWING IS PROTECTED BY COPYRIGHT AND MUST NOT BE COPIED OR REPRODUCED WITHOUT THE WRITTEN CONSENT OF HAWTHORN ESTATES LIMITED. NO DIMENSIONS ARE TO BE SCALED FROM THIS DRAWING. ALL DIMENSIONS AND SIZES TO BE CHECKED ON SITE. NORTH POINTS SHOWN ARE INDICATIVE. ©

SITE SPECIFIC HAZARDS

IN ACCORDANCE WITH THE REQUIREMENTS OF THE CDM REGULATIONS 2015 THE FOLLOWING SIGNIFICANT RESIDUAL HAZARDS HAVE NOT BEEN DESIGNED OUT OF THIS PROJECT AND MUST BE TAKEN INTO CONSIDERATION BY CONTRACTORS PLANNING TO UNDERTAKE THE WORKS SHOWN ON THIS DRAWING:


SCALE 1:100

0m 1 2 3 4 5 6

MATERIALS KEY




NATURAL STONE EXTERNAL WALL FINISH WITH STONE QUOINS, HEADS AND CILLS

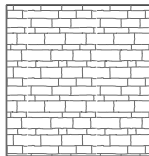


CAST STONE SLATE ROOF FINISH WITH DIMINISHING COURSES TO NEW EXTENSION




SOUTH ELEVATION

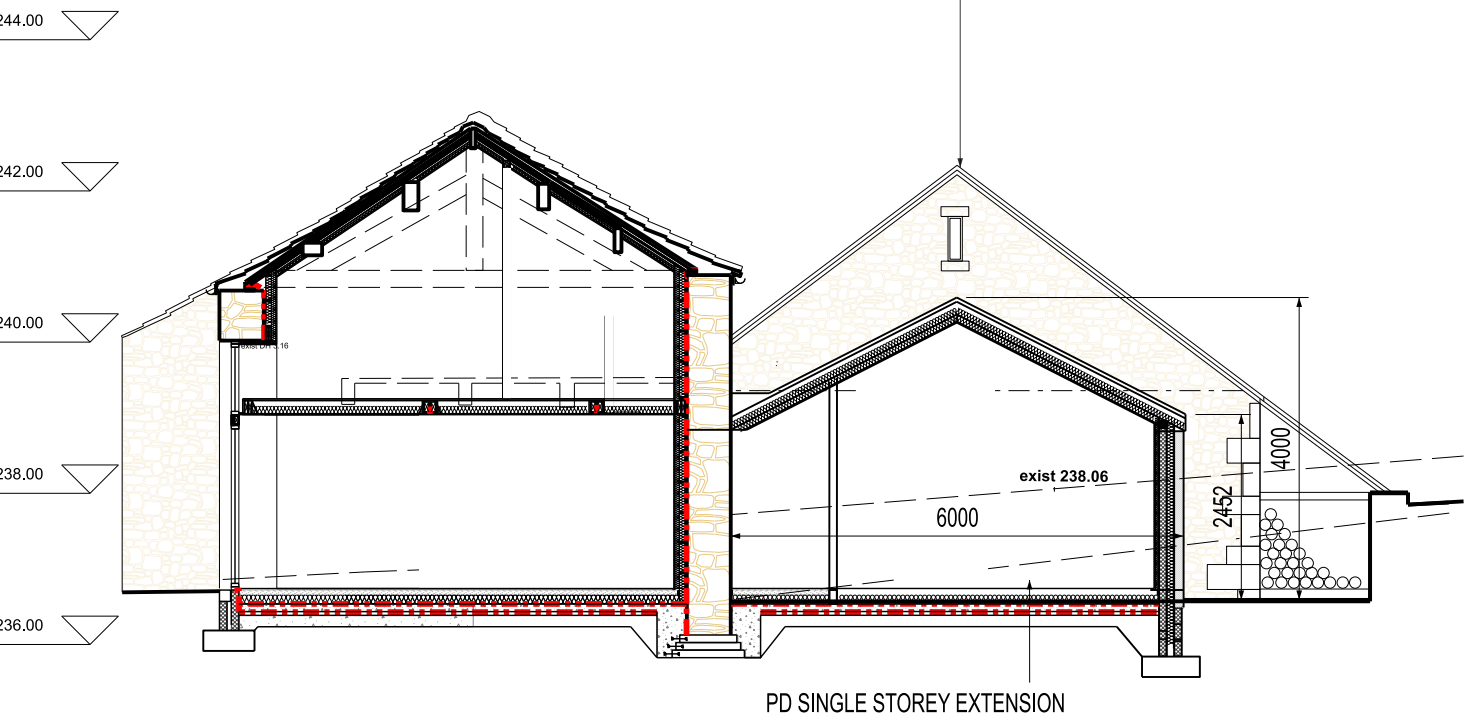


EAST SECTION THRO BARN AND PD EXTENSION

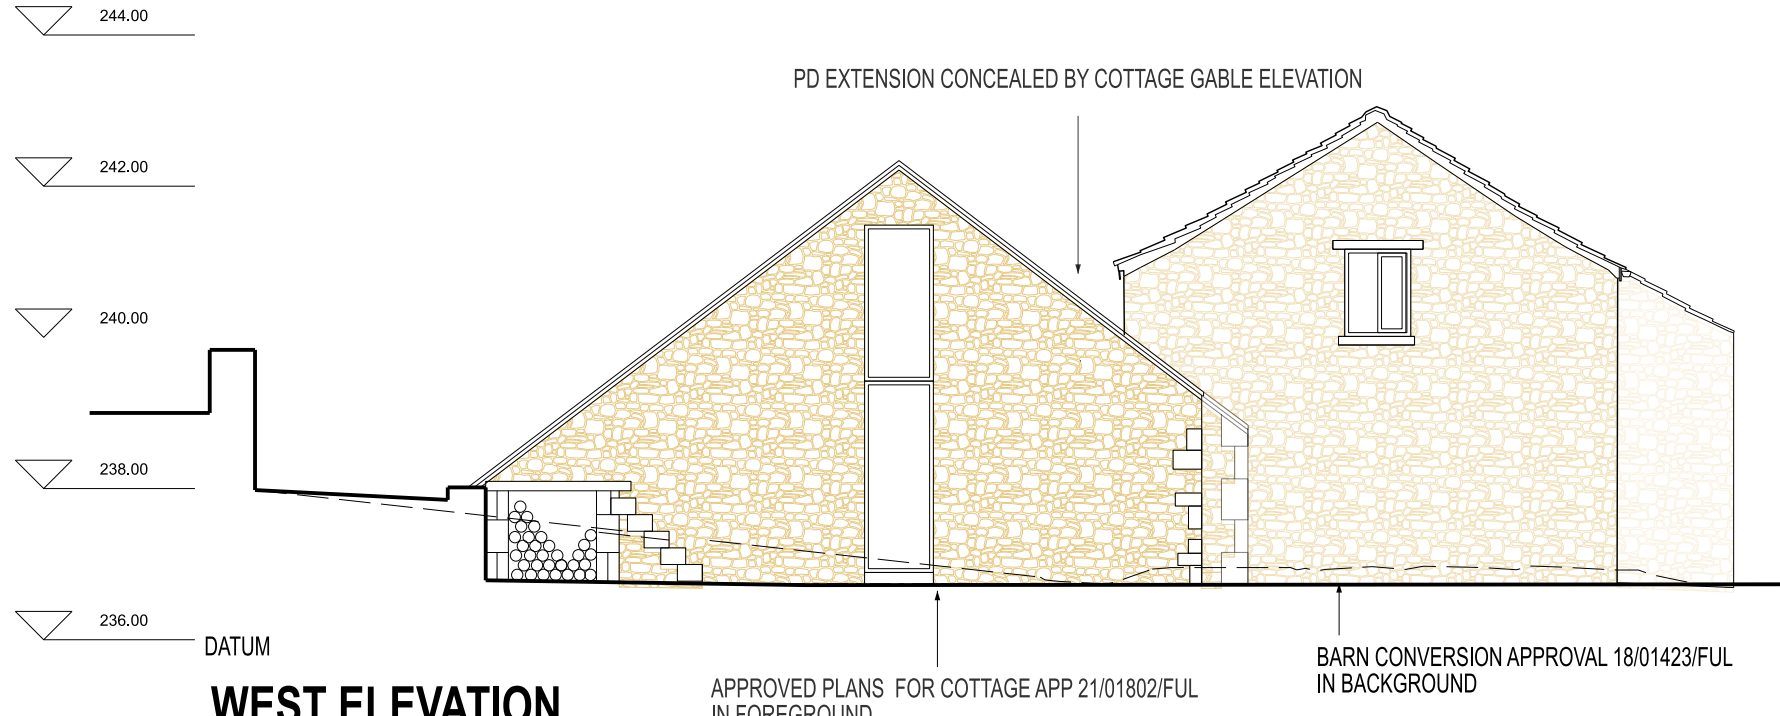

WEST ELEVATION

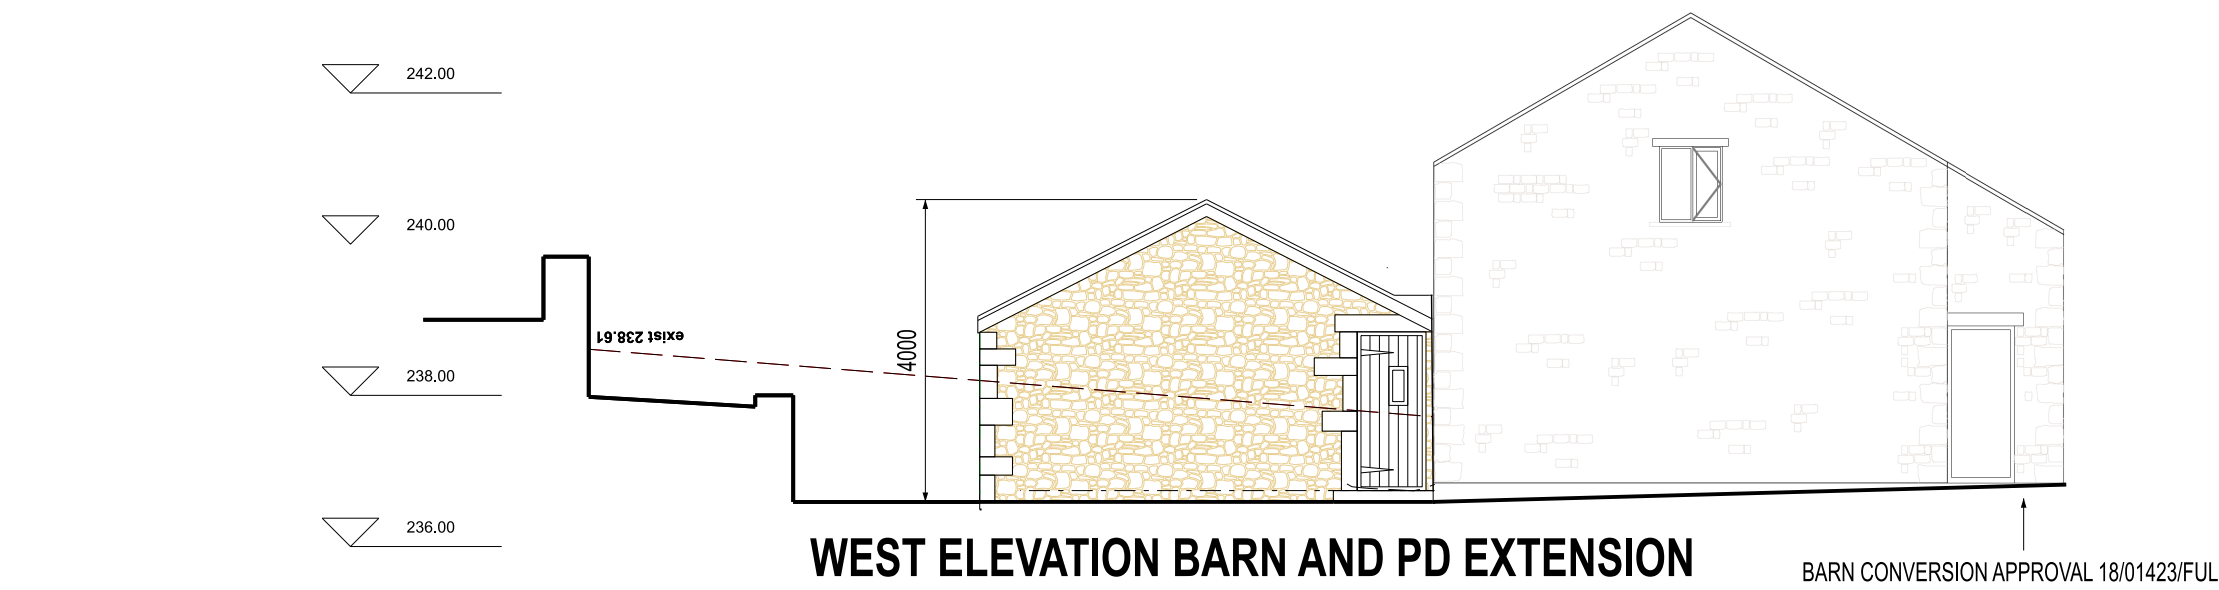


WEST ELEVATION BARN AND PD EXTENSION

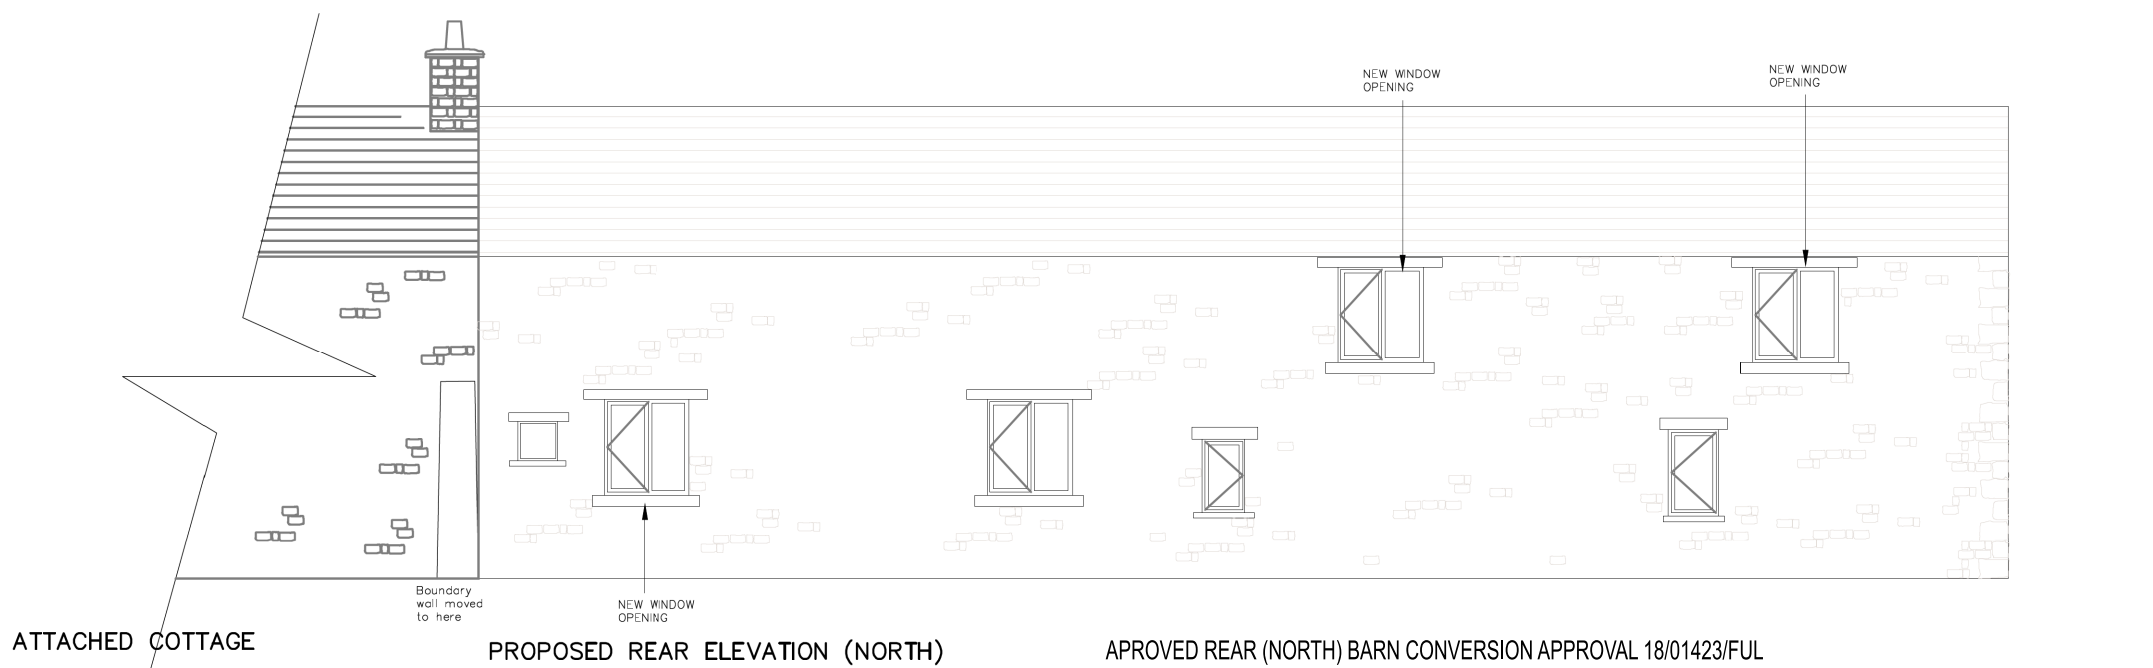

ATTACHED COTTAGE

PROPOSED REAR ELEVATION (NORTH)

APROVED REAR (NORTH) BARN CONVERSION APPROVAL 18/01423/FUL

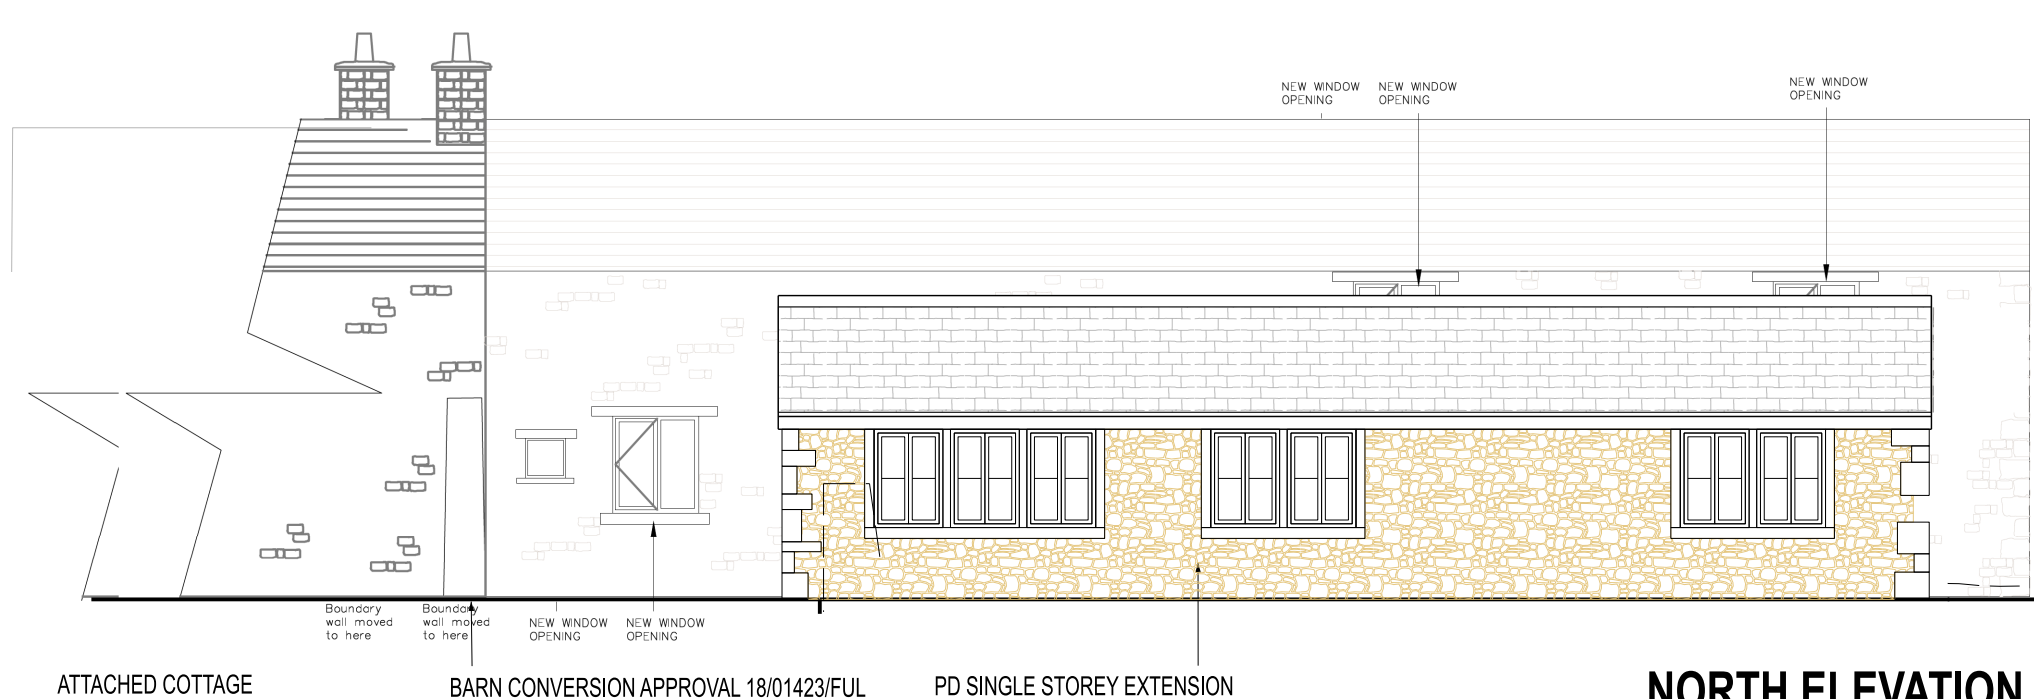


ATTACHED COTTAGE


BARN CONVERSION APPROVAL 18/01423/FUL

PD SINGLE STOREY EXTENSION

NORTH ELEVATION

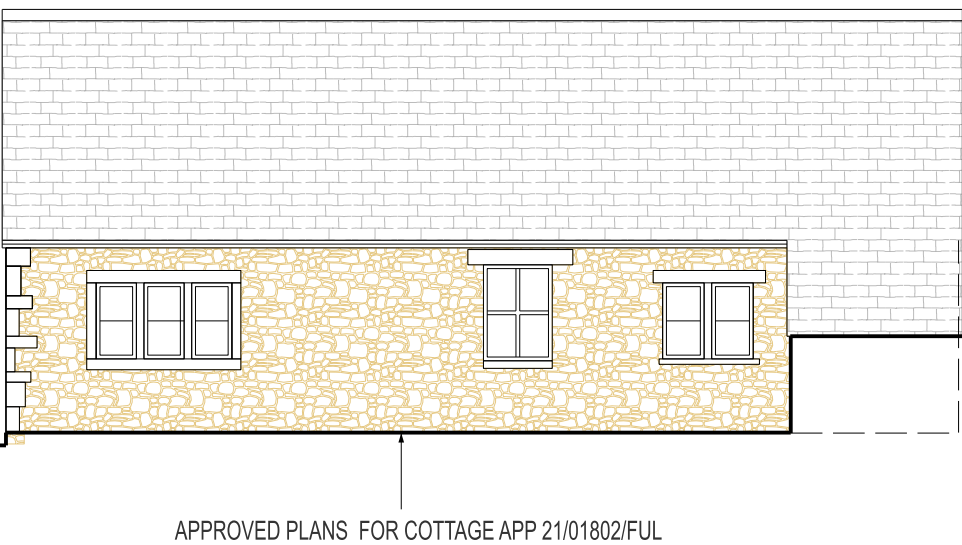

APPROVED PLANS FOR COTTAGE APP 21/01802/FUL

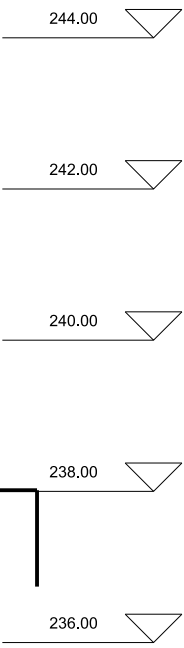

REV. DATE NOTES INIT.
REV.C 250230 APPROVED BARN ELE ADDED RSL
REV.B 250230 WINDOWS UPDATED RSL
REV.A 250219 UPDATED RSL
CLIENT / PROJECT
MR JOHN SMITH
LOWER LEECHES
ASHWORTH RD, ROCHDALE
OL11 5UN
DRAWING TITLE
PROPOSED ELEVATIONS
STATUS
PERMITTED DEVELOPMENT
APPLICATION

DATE FEB 25
DRAWN RSL
SCALE @ A2 1:100
PROJECT NUMBER PLAN / BUILD TYPE NUMBER REVISION LETTER
106 PLN E 13 C
Site Location Plans L GA Plans P Elevations E
Sections S Details D Profile Colour C
HAWTHORN DESIGN PARTNERSHIP
HAWTHORN ESTATES LTD
LUMB, ROSSENDALE, BB4 9ND
T. 08453 900 444
E. design@hawthorn-estates.co.uk
www.hawthorn-estates.co.uk

