

○ CREATIVE ARCHITECTURE LIMITED

■ THIS DRAWING IS THE SUBJECT OF COPYRIGHT WHICH VESTS IN CREATIVE ARCHITECTURE LIMITED. IT IS AN INFRINGEMENT OF COPYRIGHT TO REPRODUCE THIS DRAWING, BY WHATEVER MEANS, INCLUDING ELECTRONIC, WITHOUT THE EXPRESS WRITTEN CONSENT OF CREATIVE ARCHITECTURE LIMITED WHICH RESERVES ALL ITS RIGHTS

CREATIVE ARCHITECTURE LIMITED ASSERTS ITS RIGHTS TO BE IDENTIFIED AS THE AUTHOR OF THIS DESIGN

■ DRAWING NOT TO BE SCALED.

■ REPORT ERRORS & OMISSIONS TO ARCHITECT.

■ CHECK ALL DIMENSIONS ON SITE

■ DRAWING TO BE READ IN CONJUNCTION WITH THE HEALTH AND SAFETY PLAN AND ALL RELEVANT RISK ASSESSMENTS


Site Areas and Volumes - As Existing

Existing Surface Area = 118m²

Existing Volume = 510m³

REV.	DATE	DRN.	CHKD.	
PROJECT				
Conversion of Agricultural Barn to Dwelling				
CLIENT				
Mr & Mrs Slicker				
DRAWING				
Existing Site Plan				
SCALE	SHEET SIZE	DRAWN	CHECKED	DATE
1 : 200	@ A2	AH	CA	14.11.23

CREATIVE ARCHITECTURE		
A: 1 The Long Stables, Rochdale Rd, Denshaw, OL3 5UE		
T: 07788 200 255		
E: adam@creativearchitectureltd.co.uk		
W: www.creativearchitectureltd.co.uk		
JOB No	DRAWING No	REVISION
22-014	1102	
STATUS		
Planning		

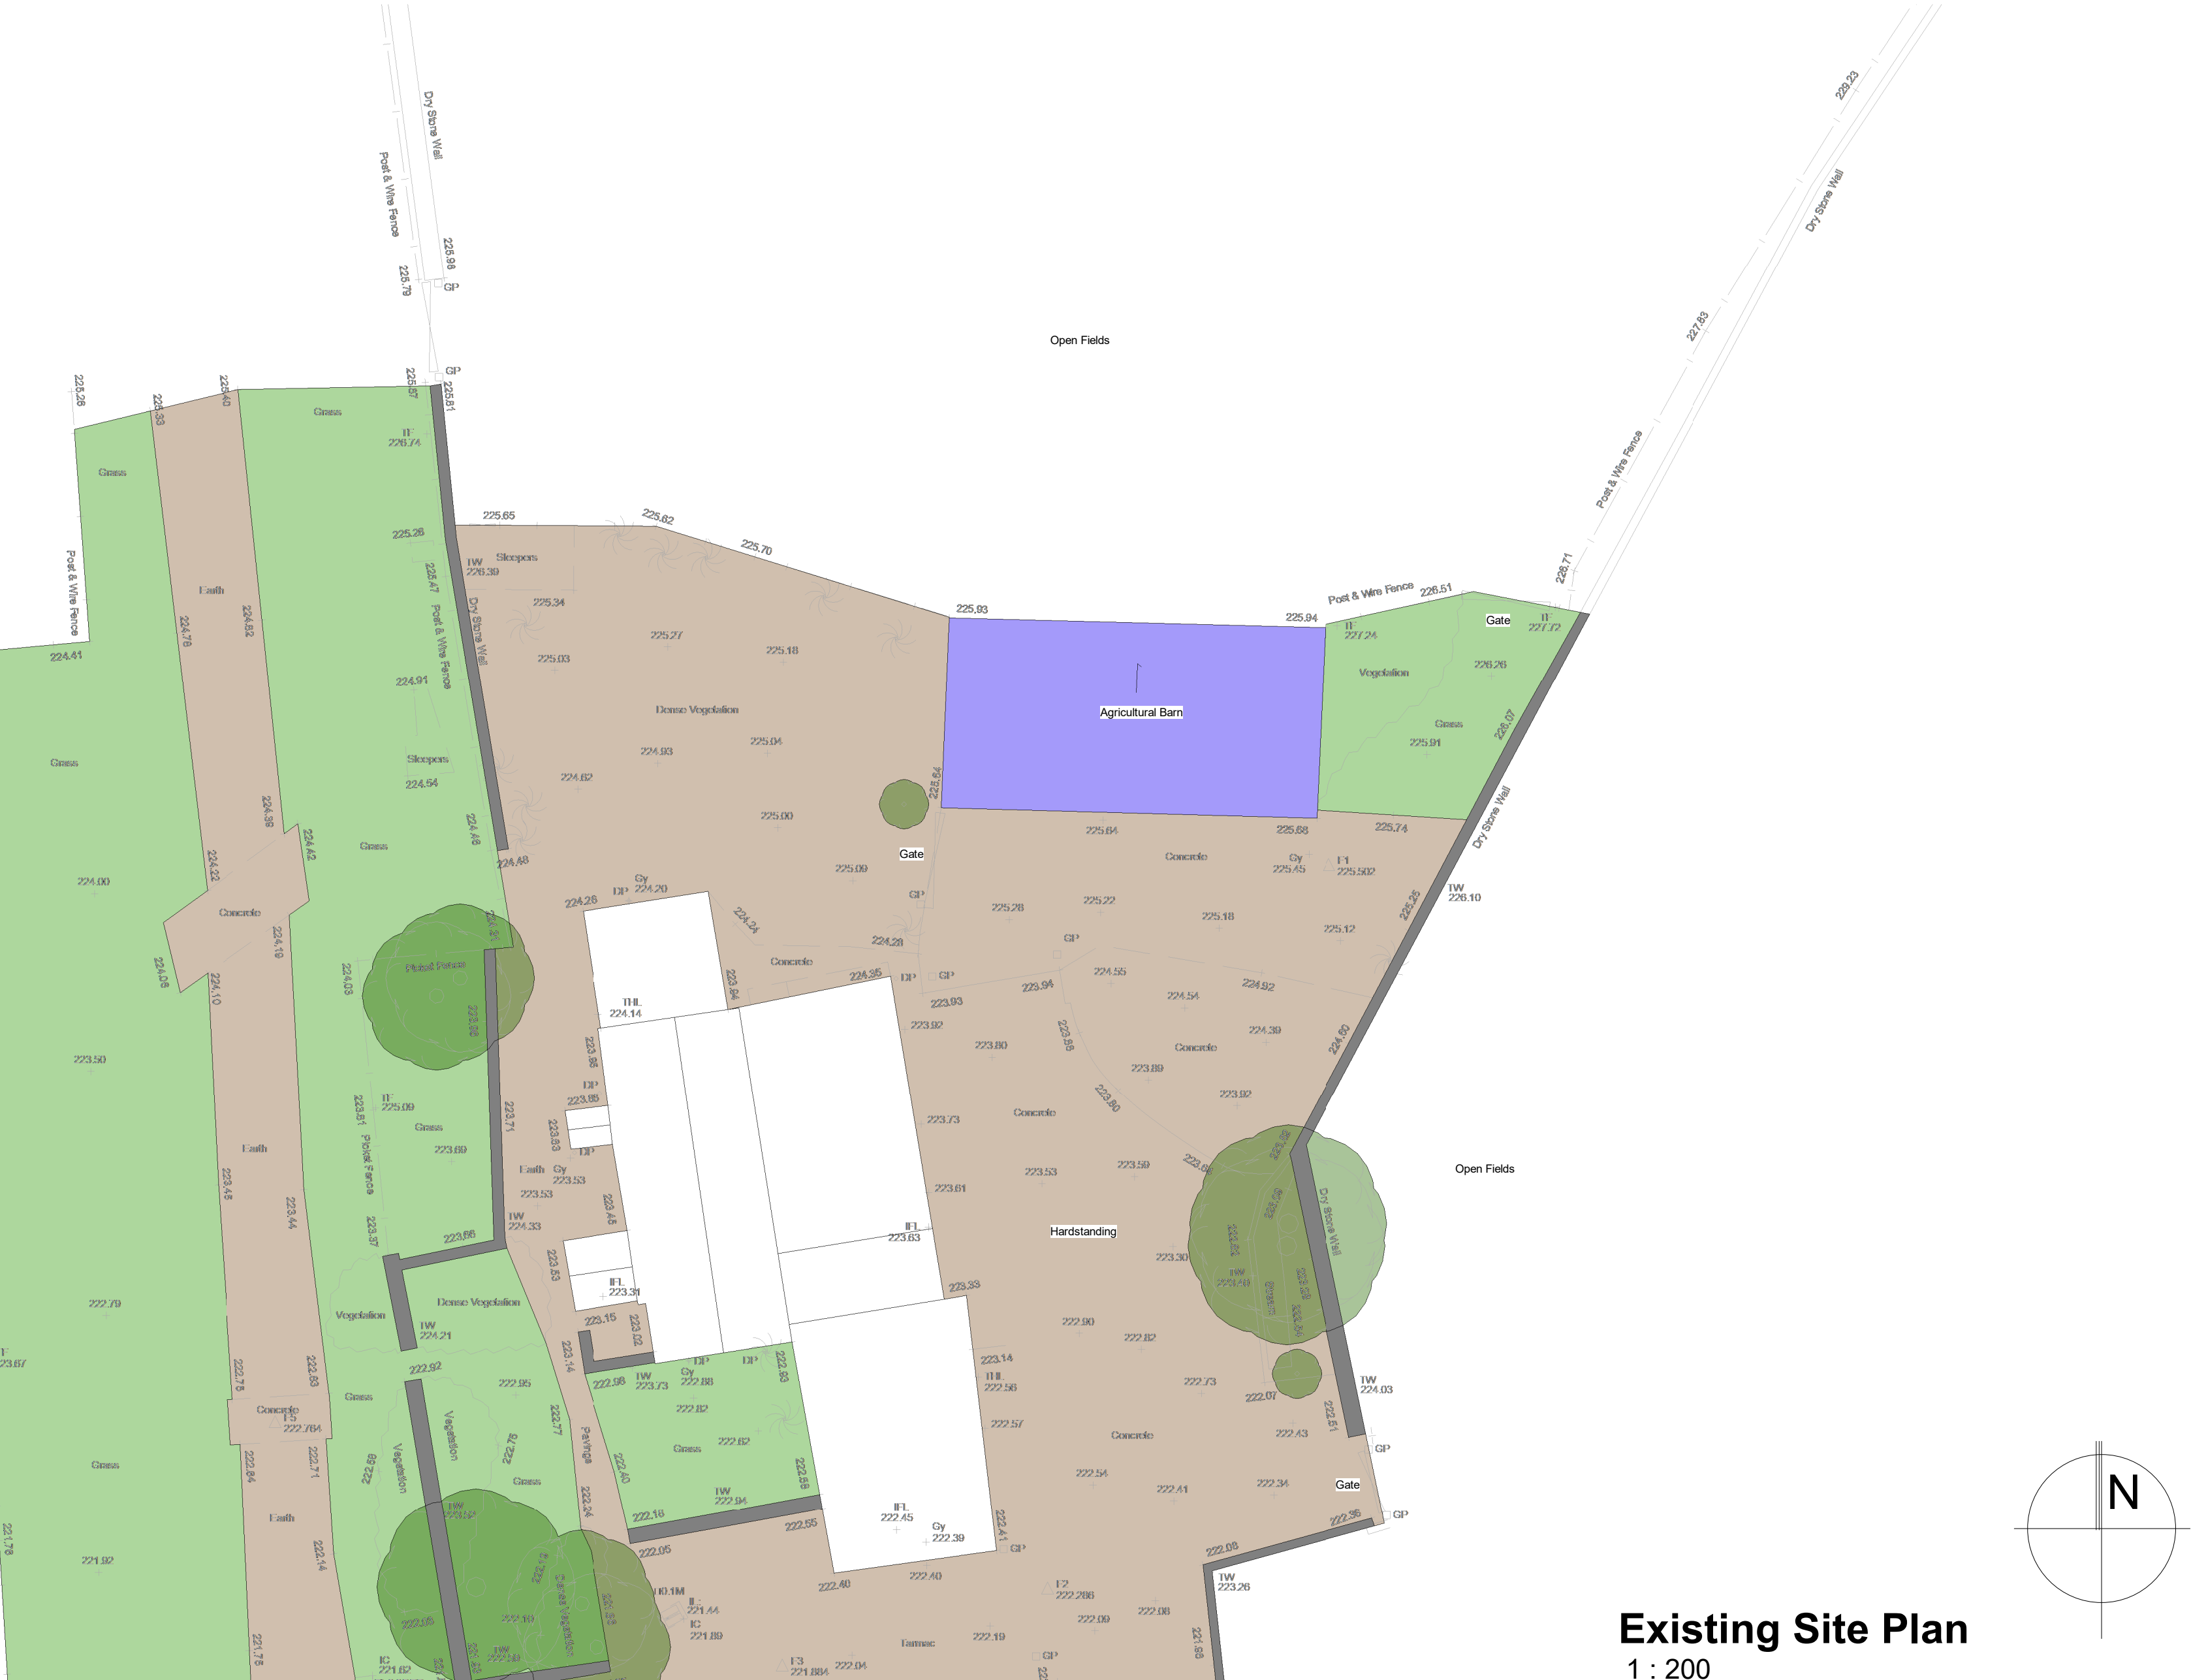

Existing Site Plan
1 : 200

