

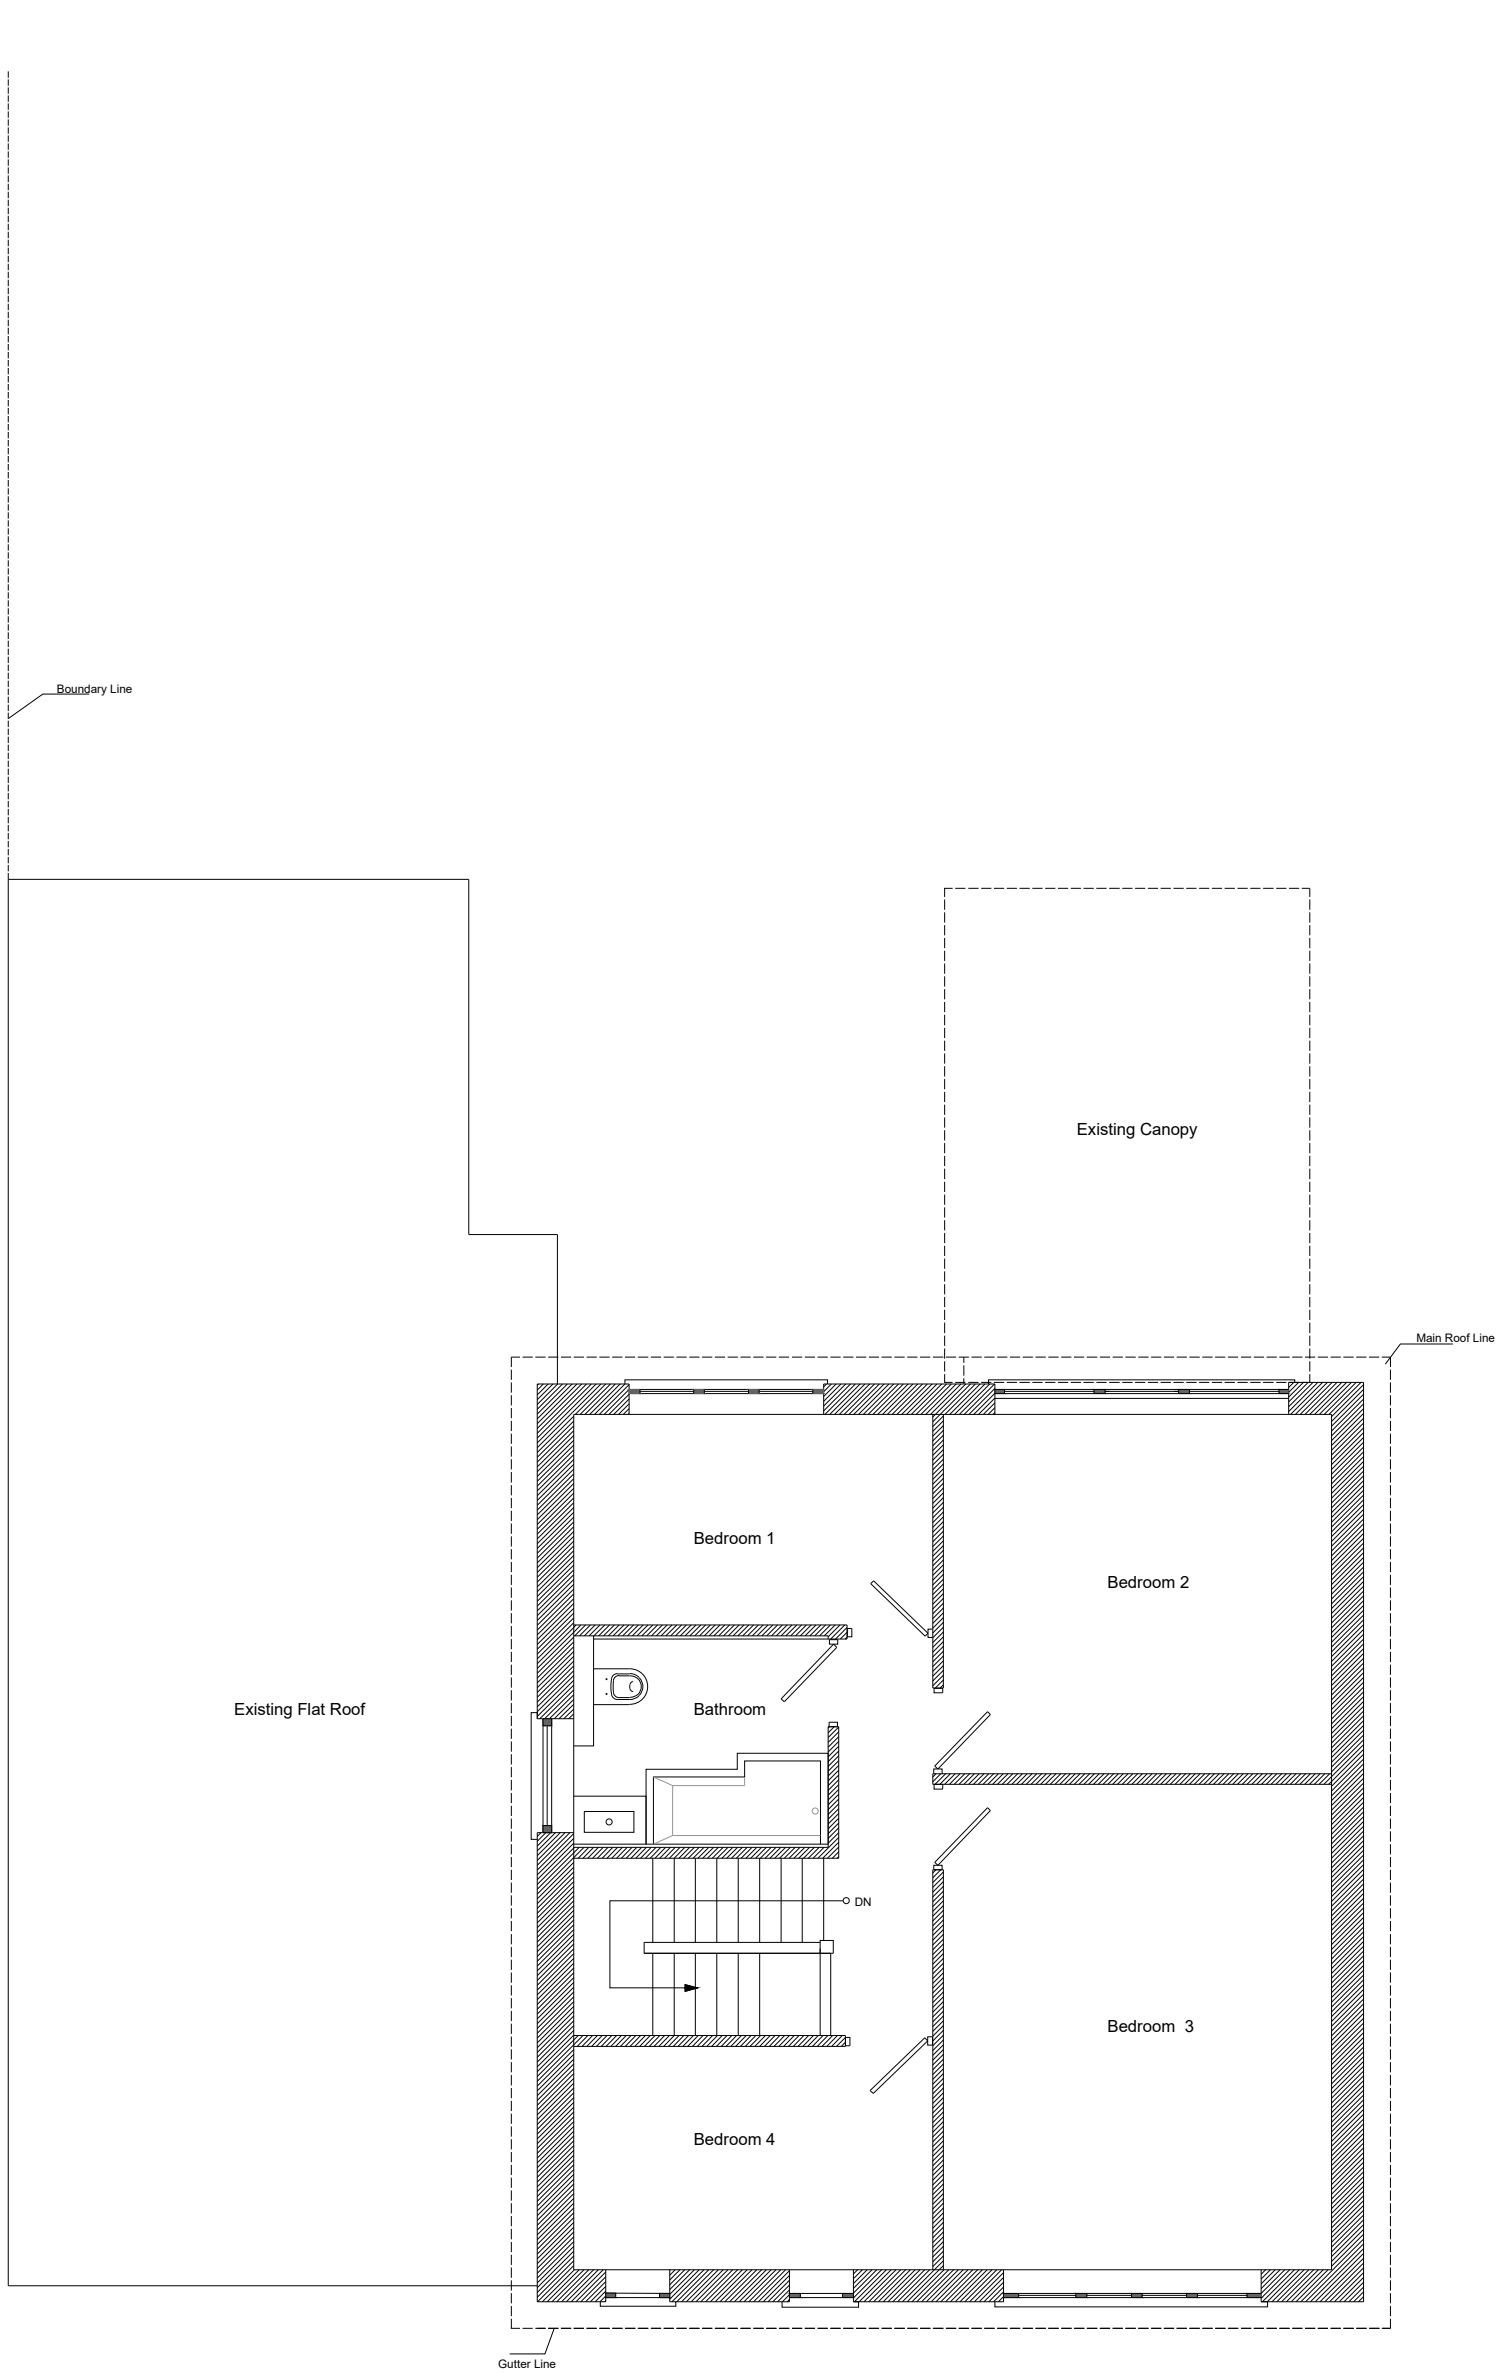


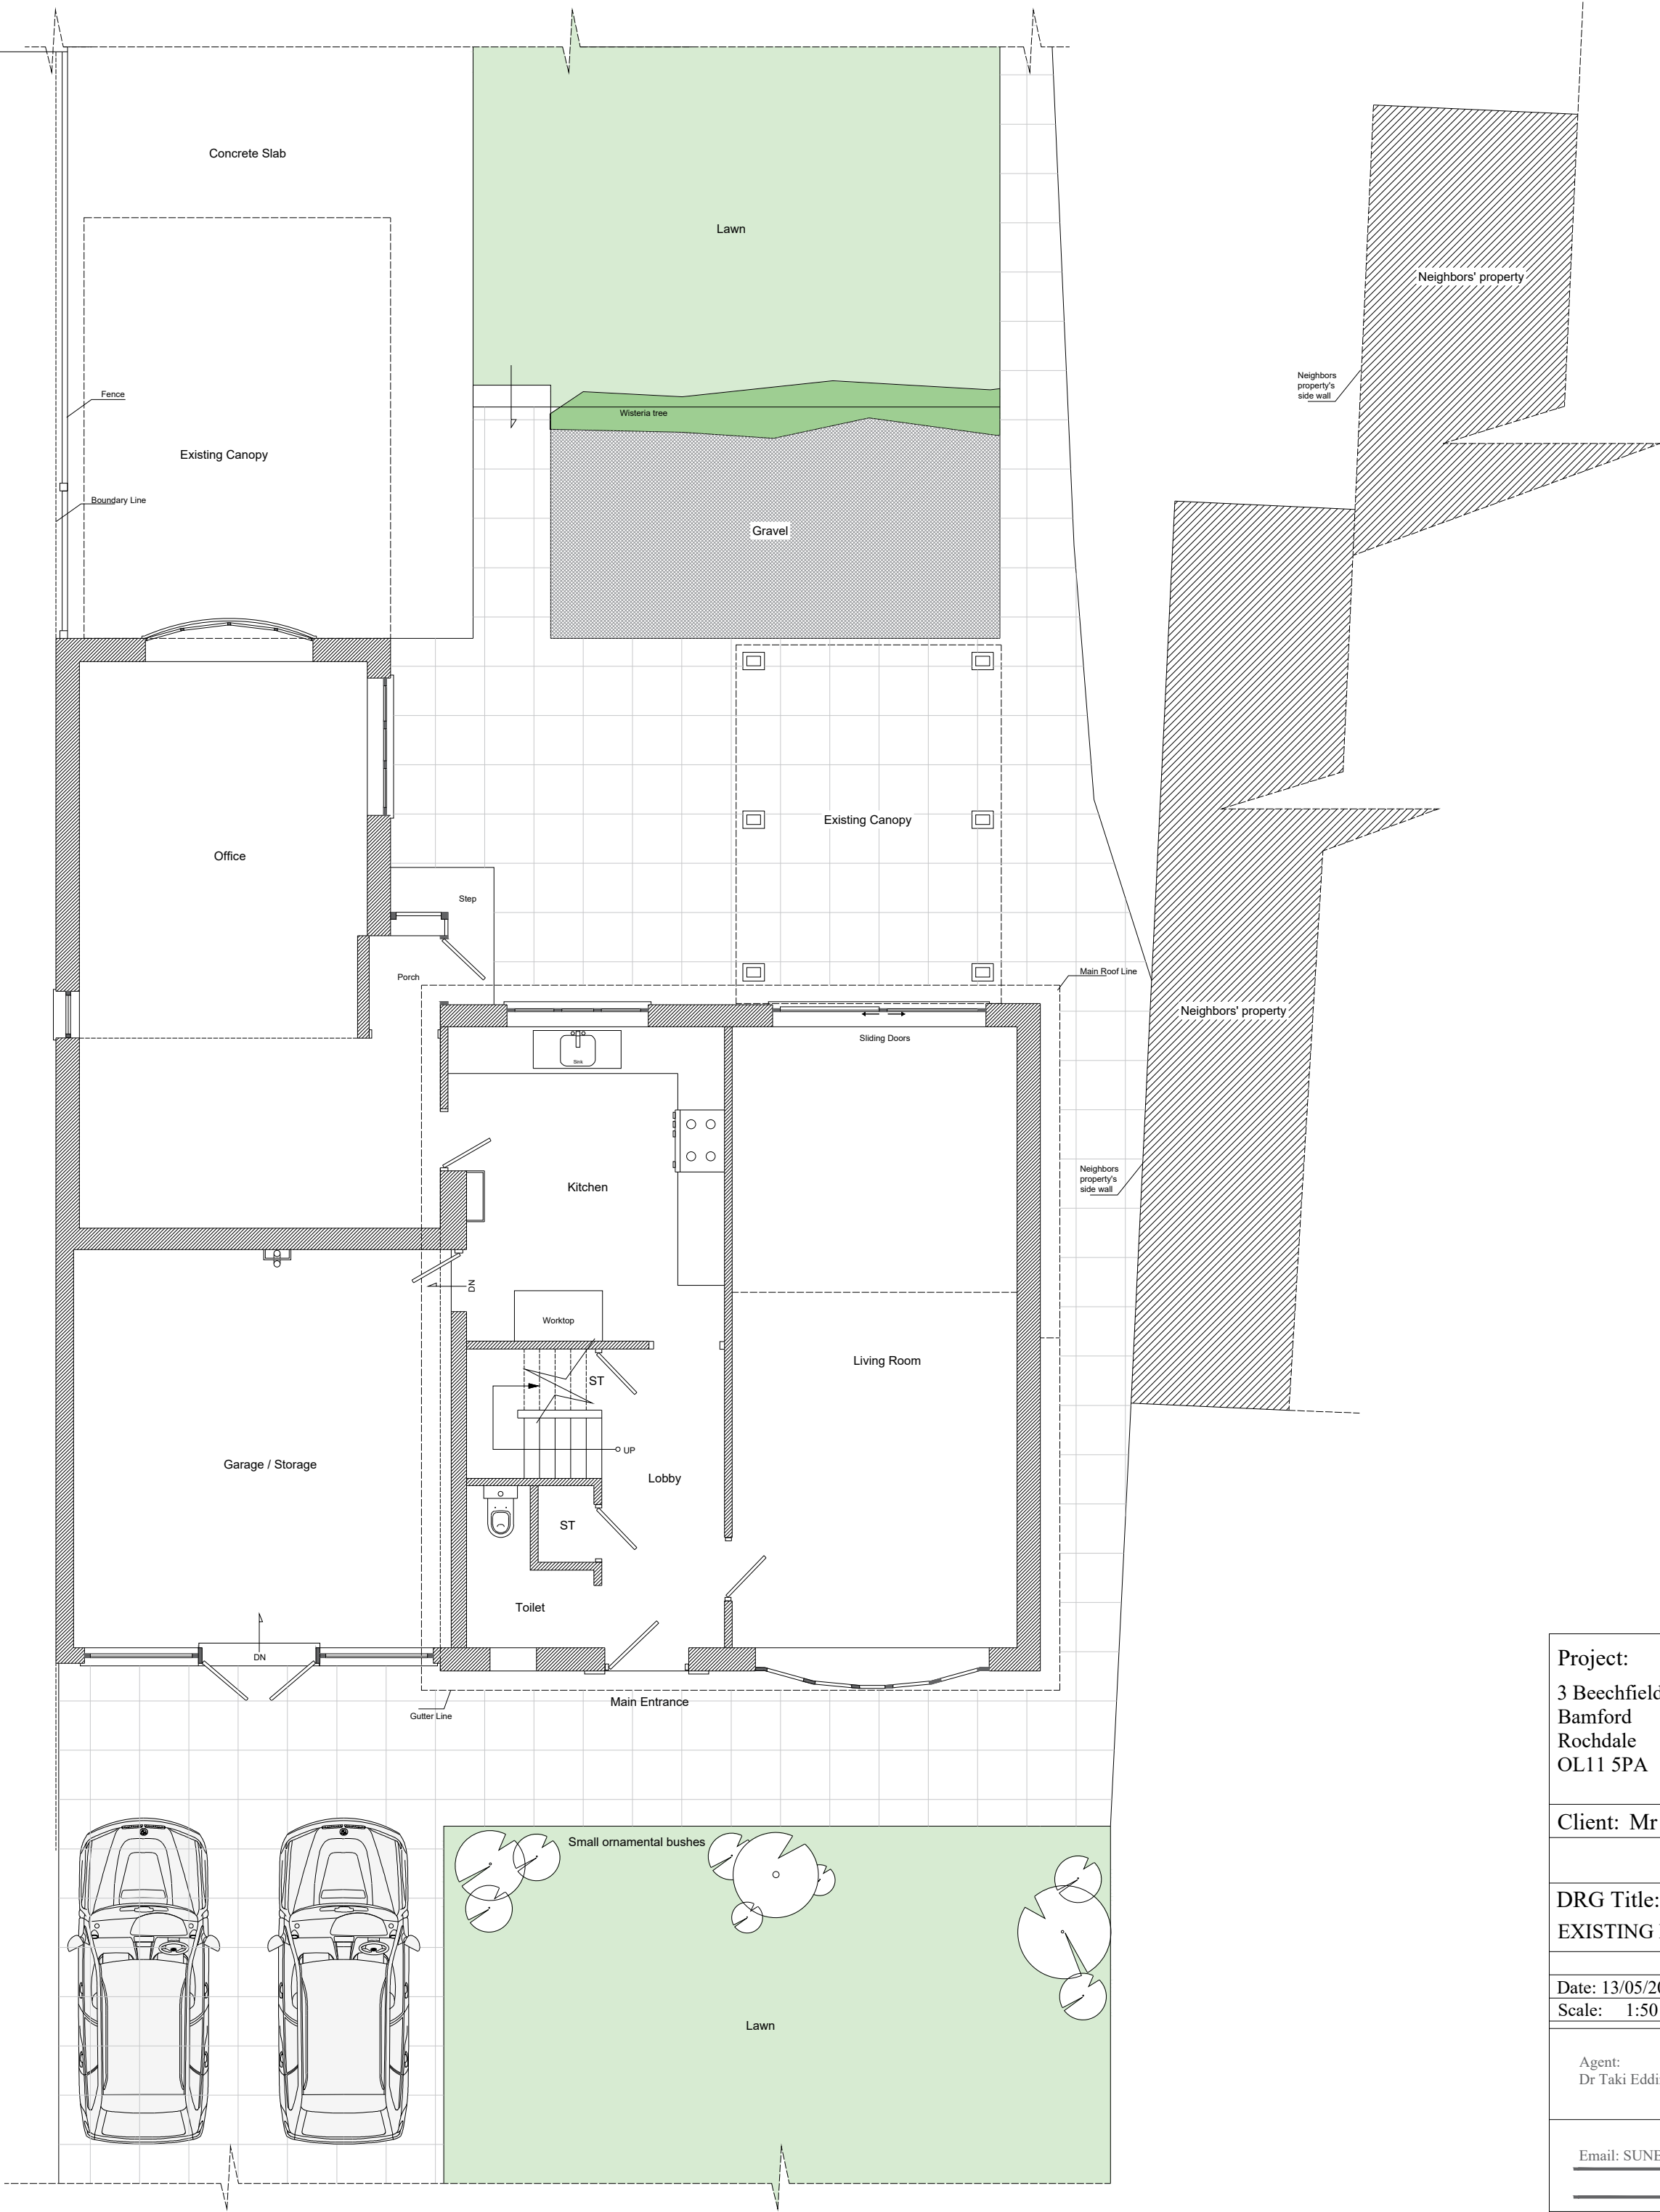

EXISTING FIRST FLOOR 1:50

 


EXISTING GROUND FLOOR 1:50


Project: 3 Beechfield Bamford Rochdale OL11 5PA		
Client: Mr Manzoor Ahmad		
DRG Title: EXISTING Plans		
Date: 13/05/2024	Job No 1305.23	Dwg. No A02
Scale: 1:50 on A1		
Agent: Dr Taki Eddin Sonbli		
Email: SUNBULLI@HOTMAIL.CO.UK		




EXISTING MAIN ELEVATION 1:50

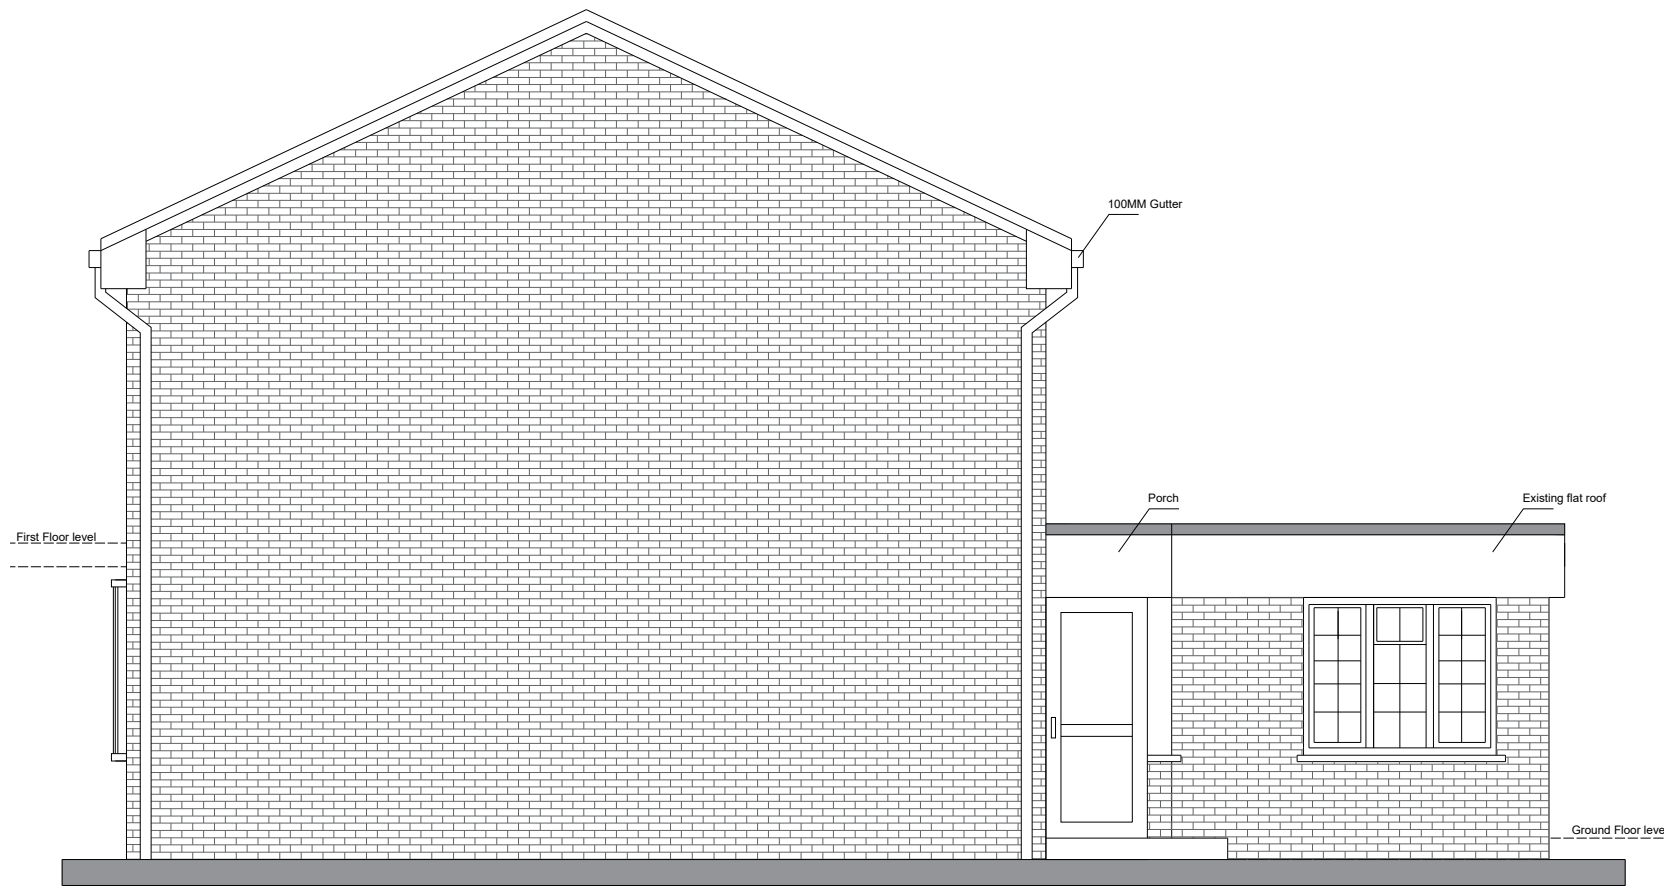

EXISTING SIDE ELEVATION 1:50

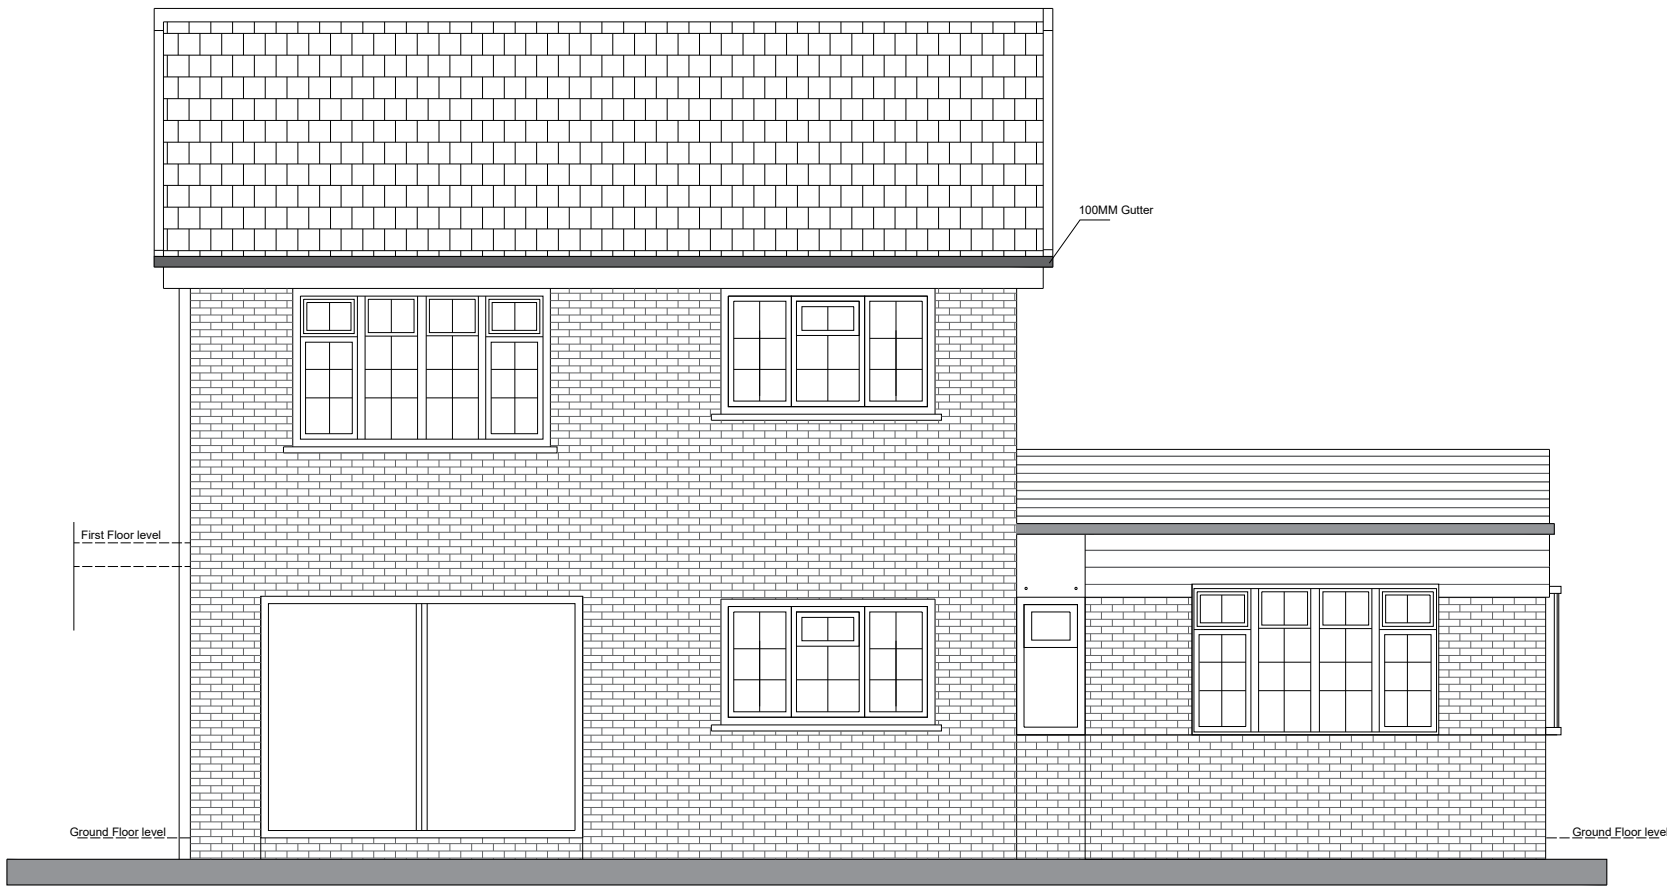


EXISTING REAR ELEVATION 1:50

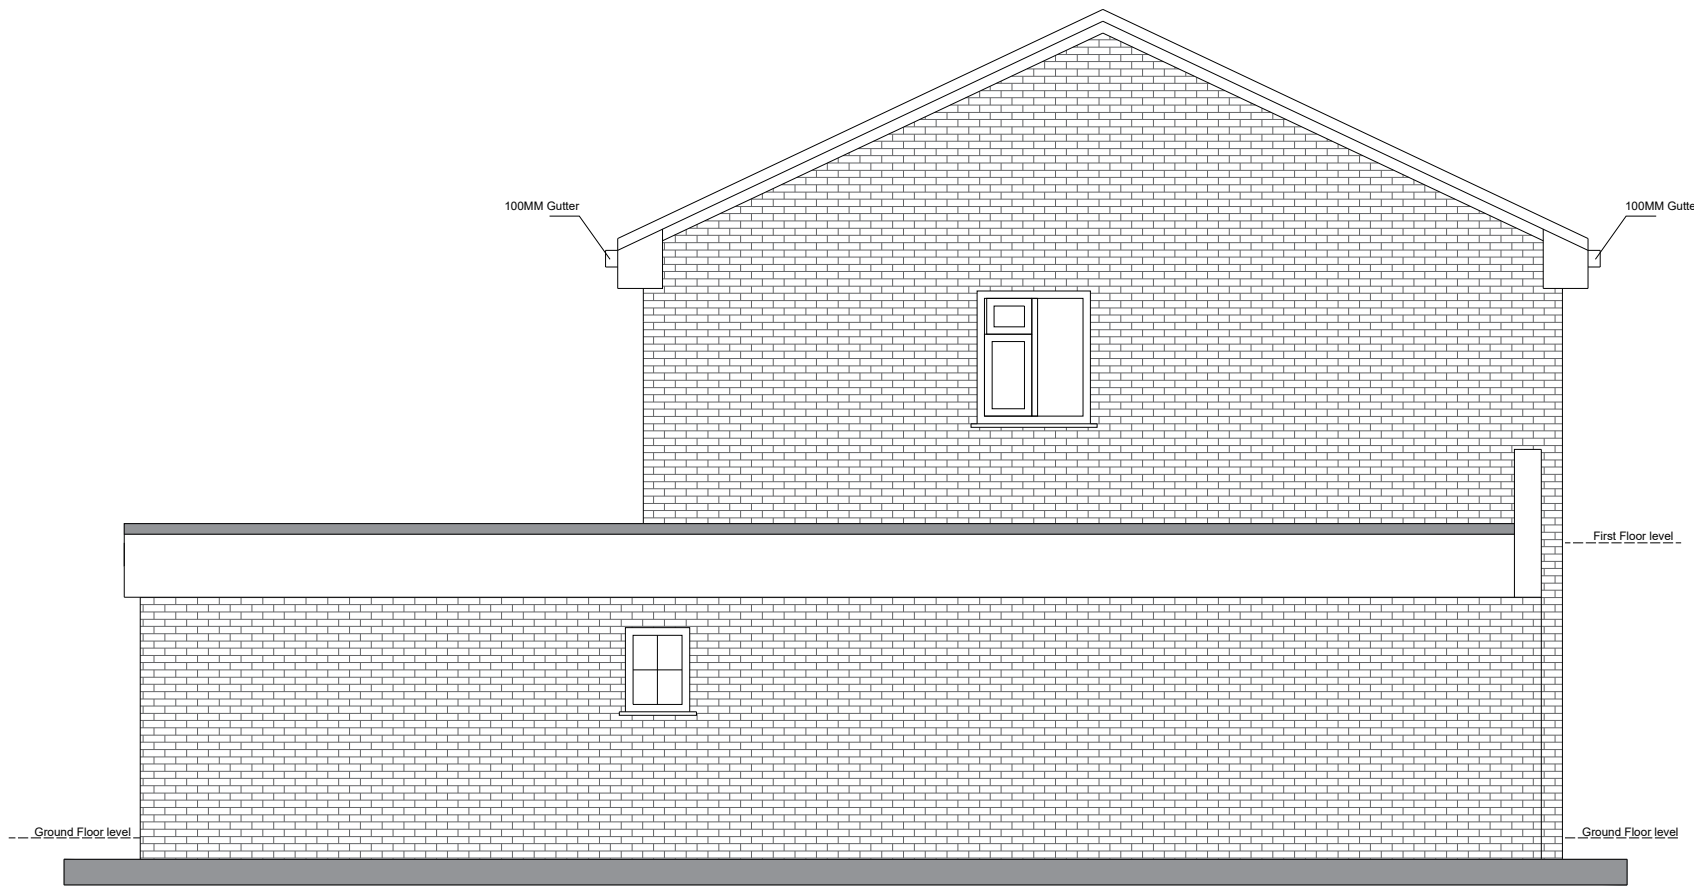



EXISTING SIDE ELEVATION (NORTH) 1:50



Project: 3 Beechfield Bamford Rochdale OL11 5PA		
Client: Mr Manzoor Ahmad		
DRG Title: EXISTING Elevations		
Date: 13/05/2024	Job No	Dwg. No A03
Scale: 1:50 on A1		
Agent: Dr Taki Eddin Sonbli		
Email: <u>SUNBULLI@HOTMAIL.CO.UK</u>		

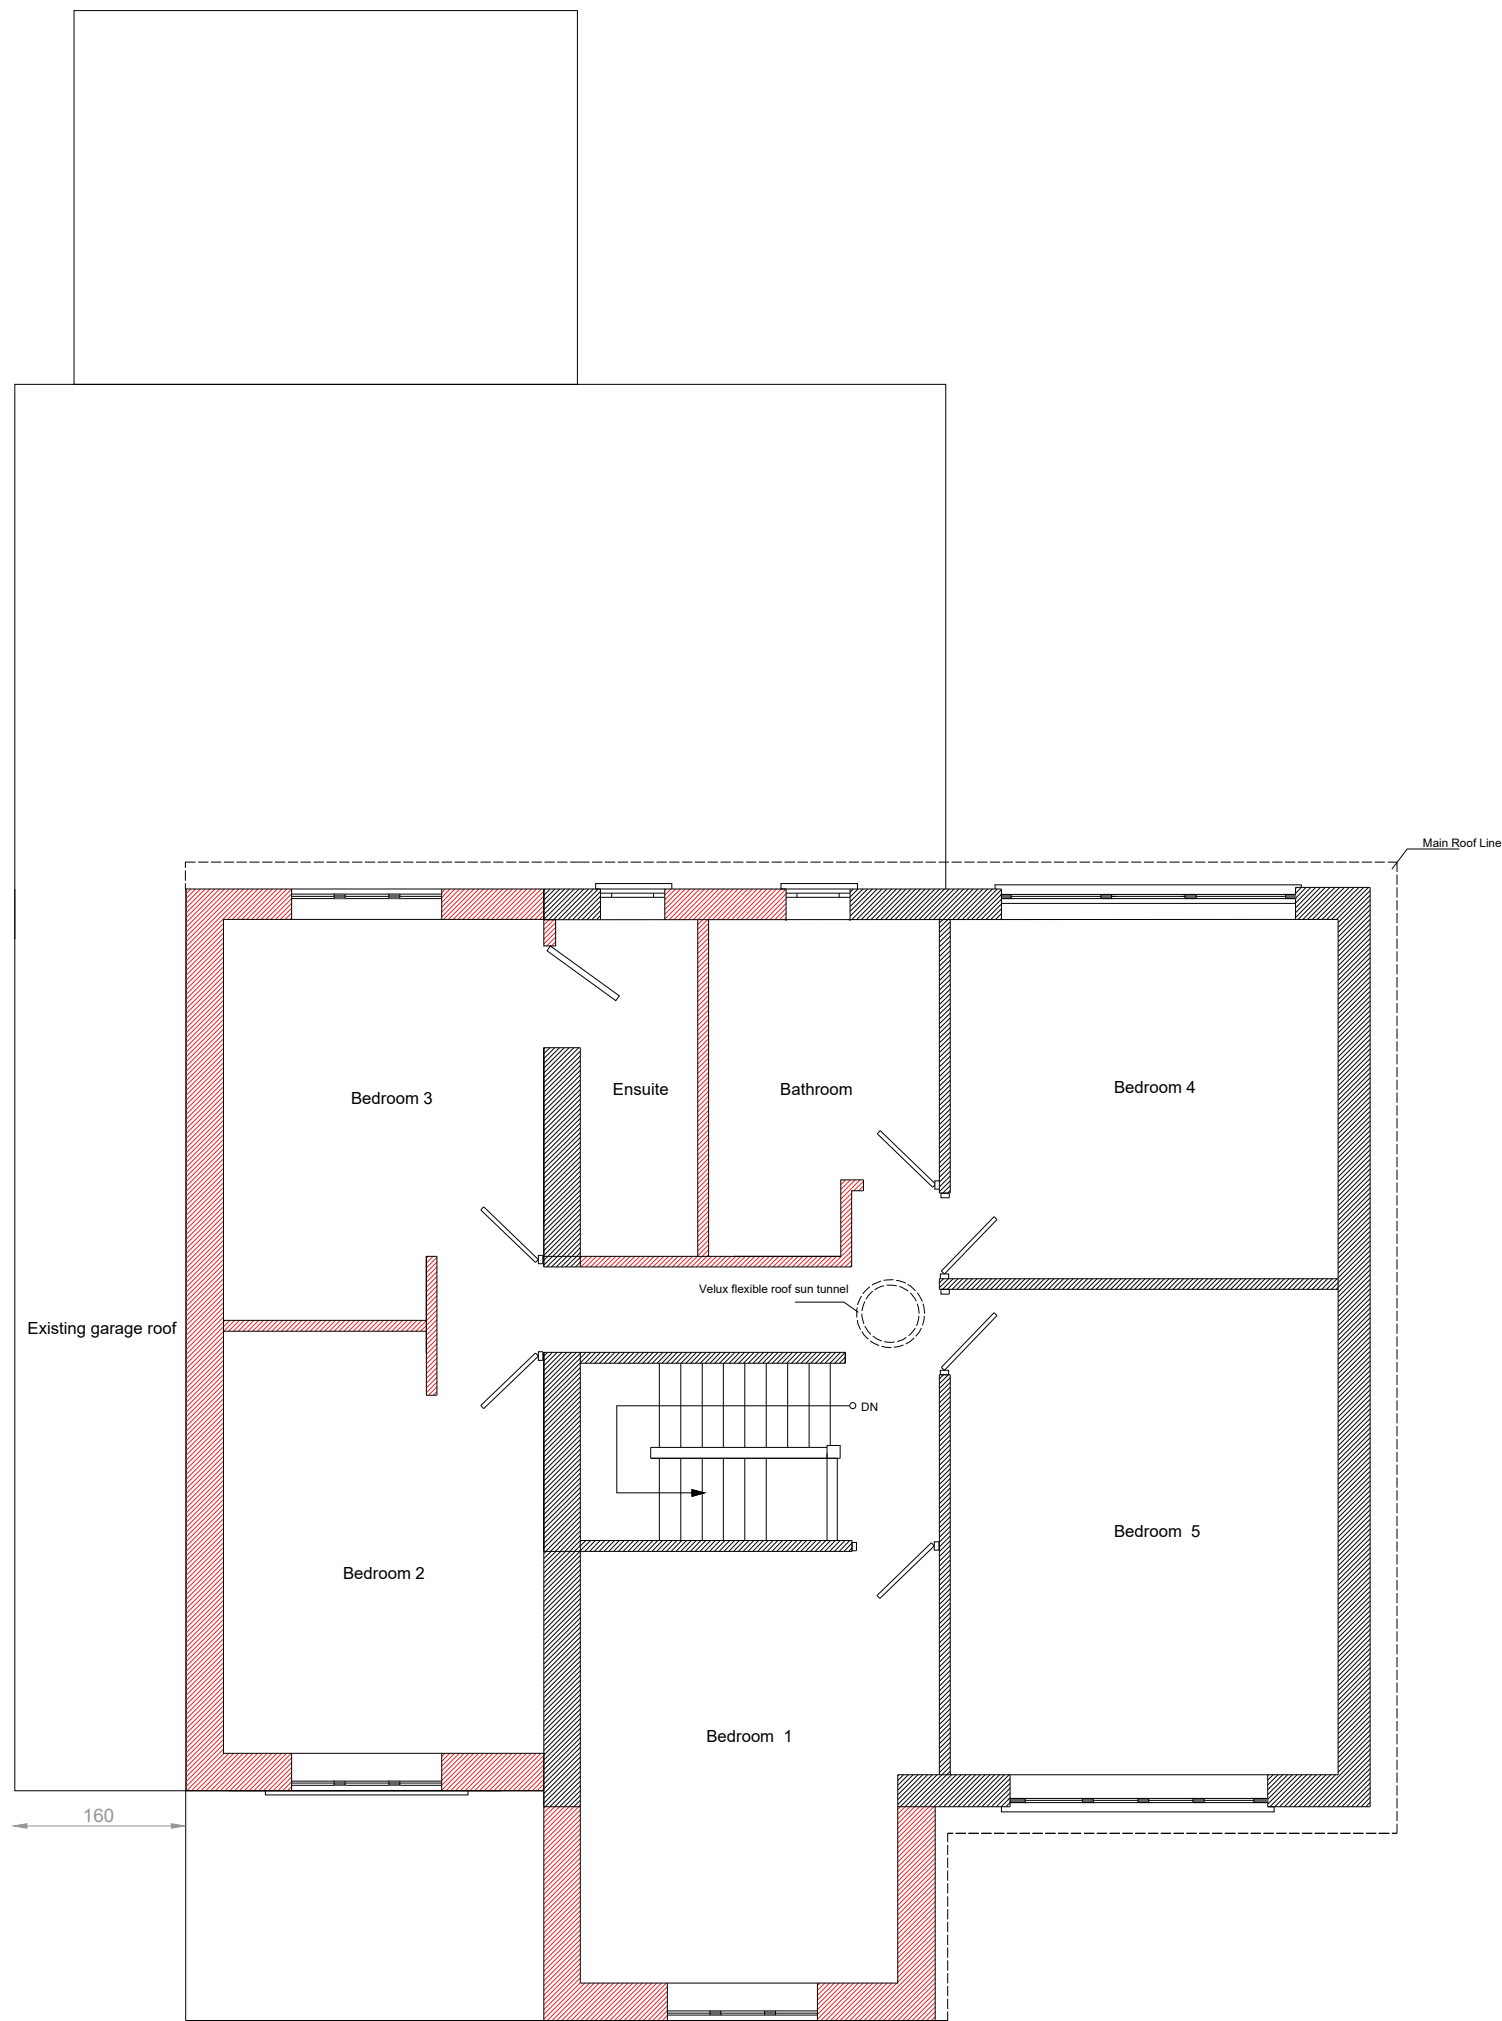

PROPOSED FIRST FLOOR 1:50

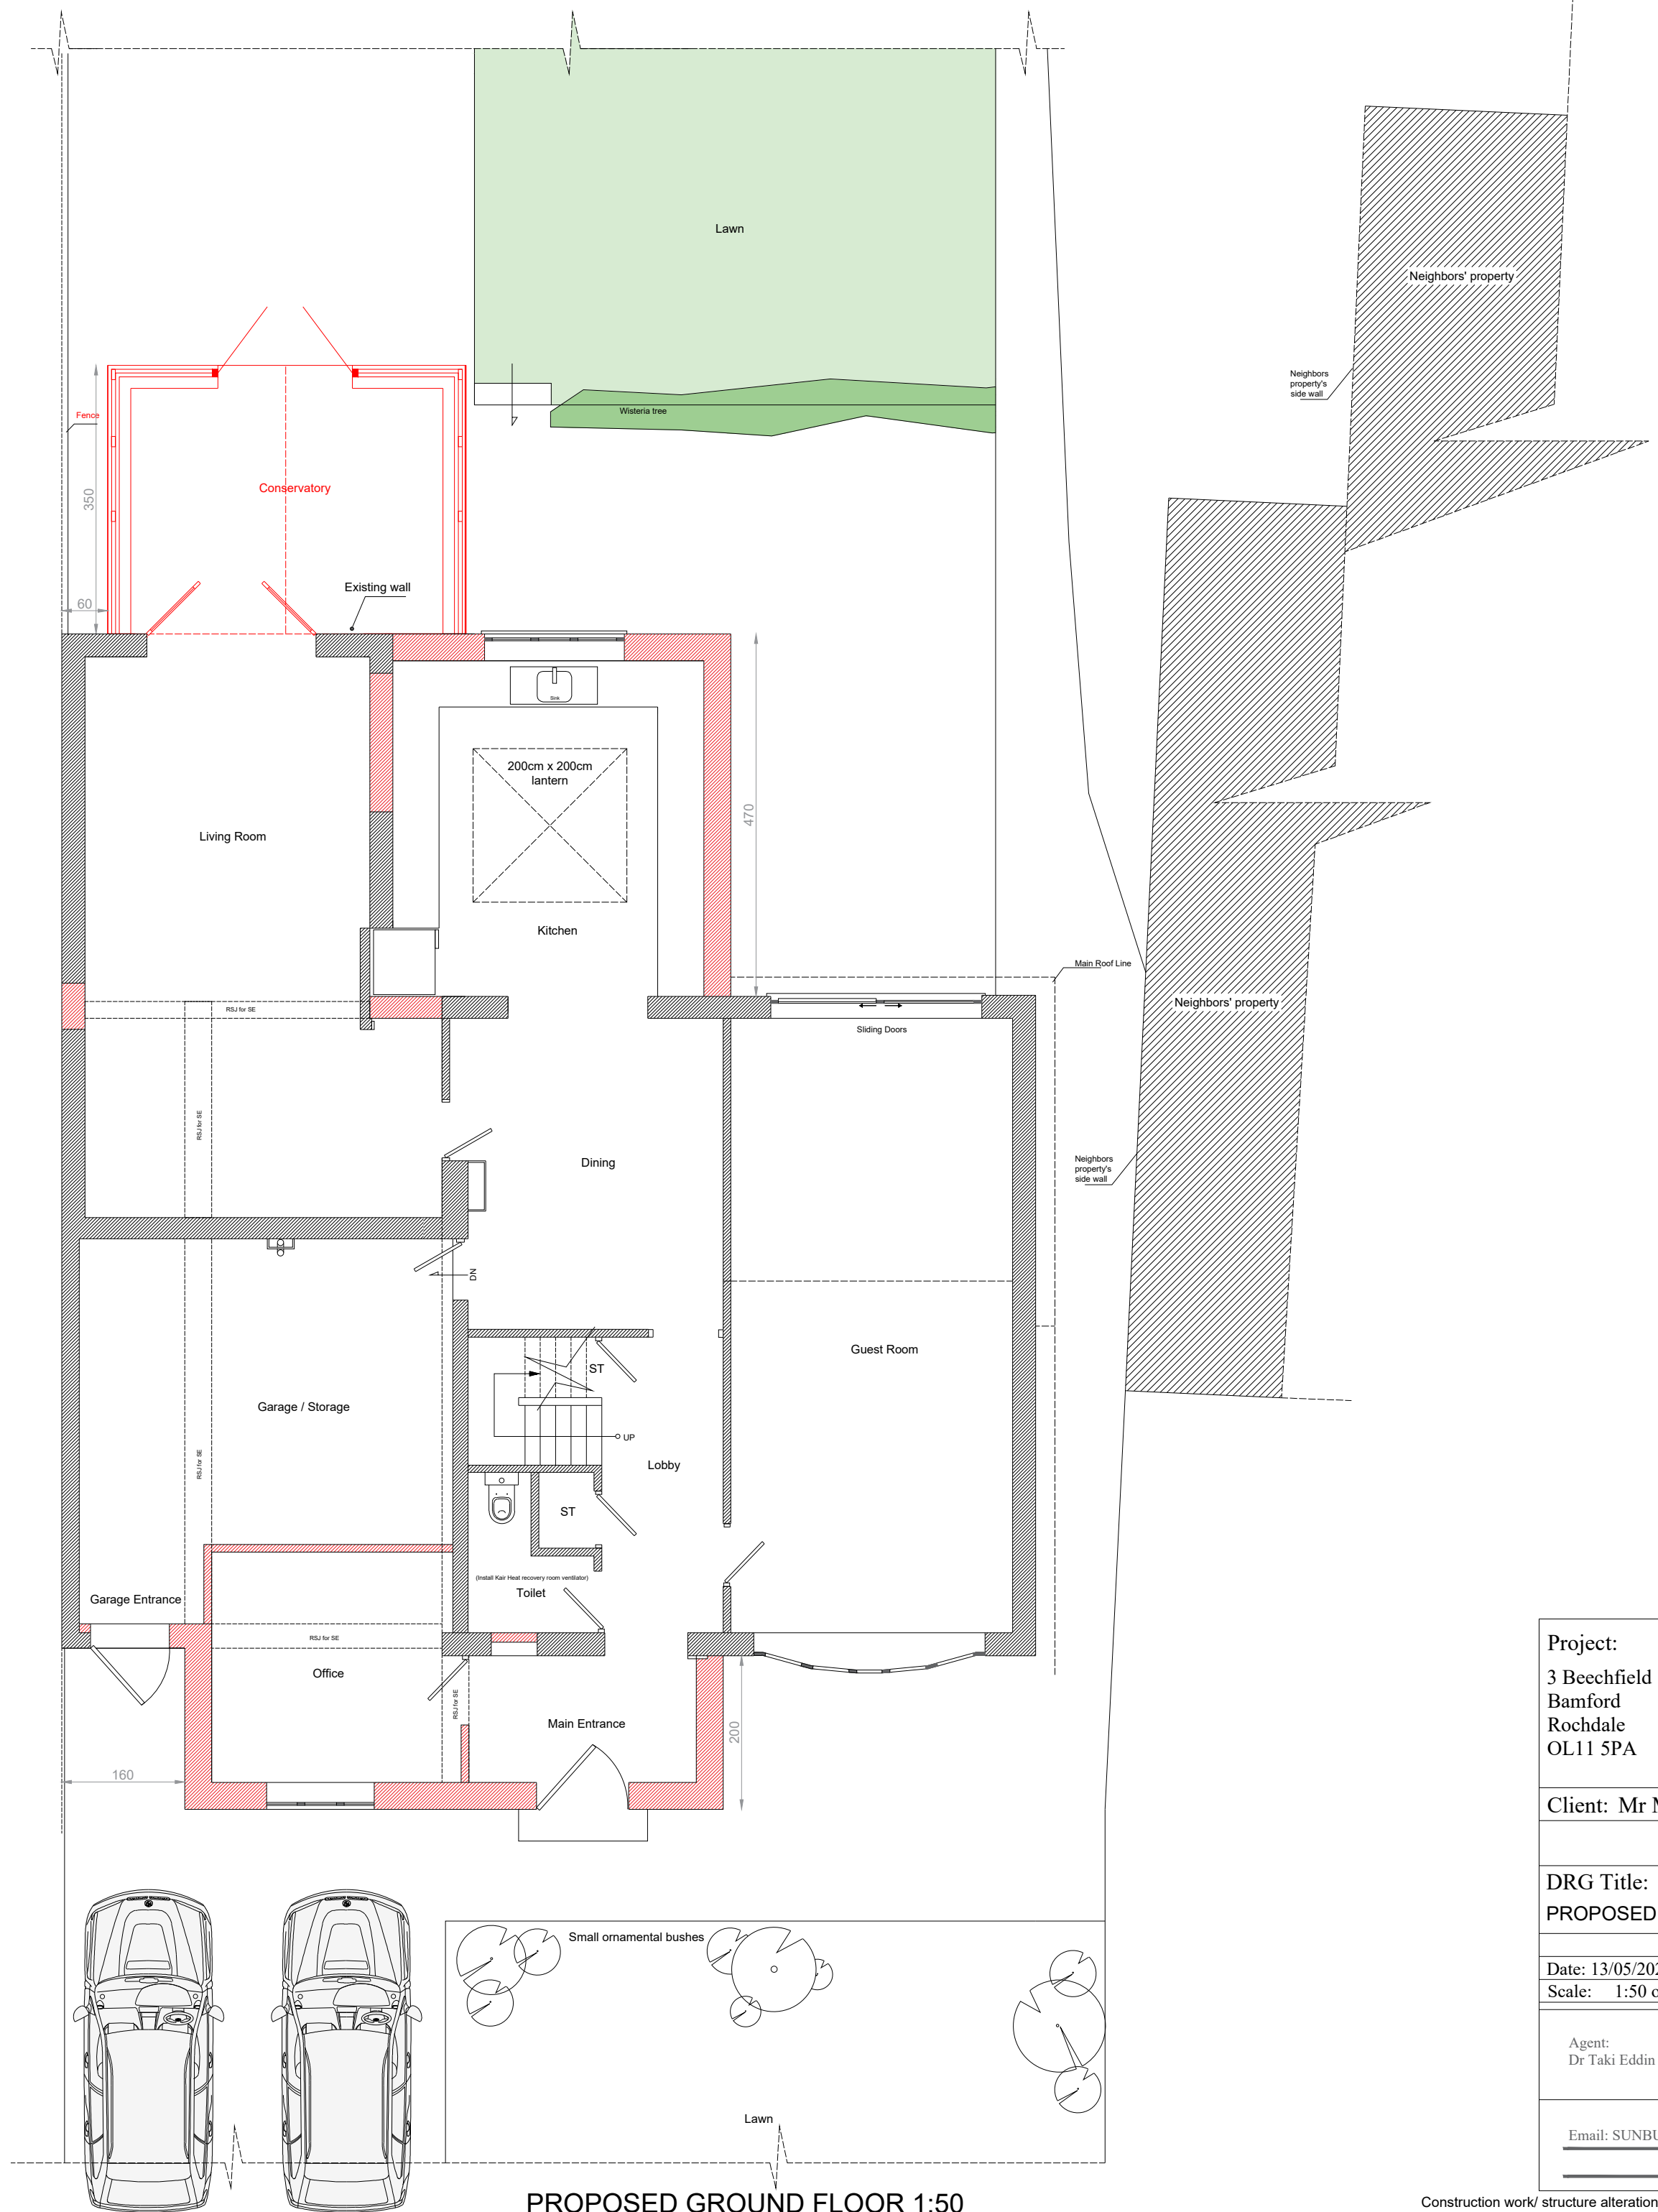 


PROPOSED GROUND FLOOR 1:50


Project: 3 Beechfield Bamford Rochdale OL11 5PA		
Client: Mr Manzoor Ahmad		
DRG Title: PROPOSED Plans		
	Job No	Dwg. No A04
Date: 13/05/2024		
Scale: 1:50 on A1		
Agent: Dr Taki Eddin Sonbli		
Email: <u>SUNBULLI@HOTMAIL.CO.UK</u>		




PROPOSED FRONT ELEVATION 1:50

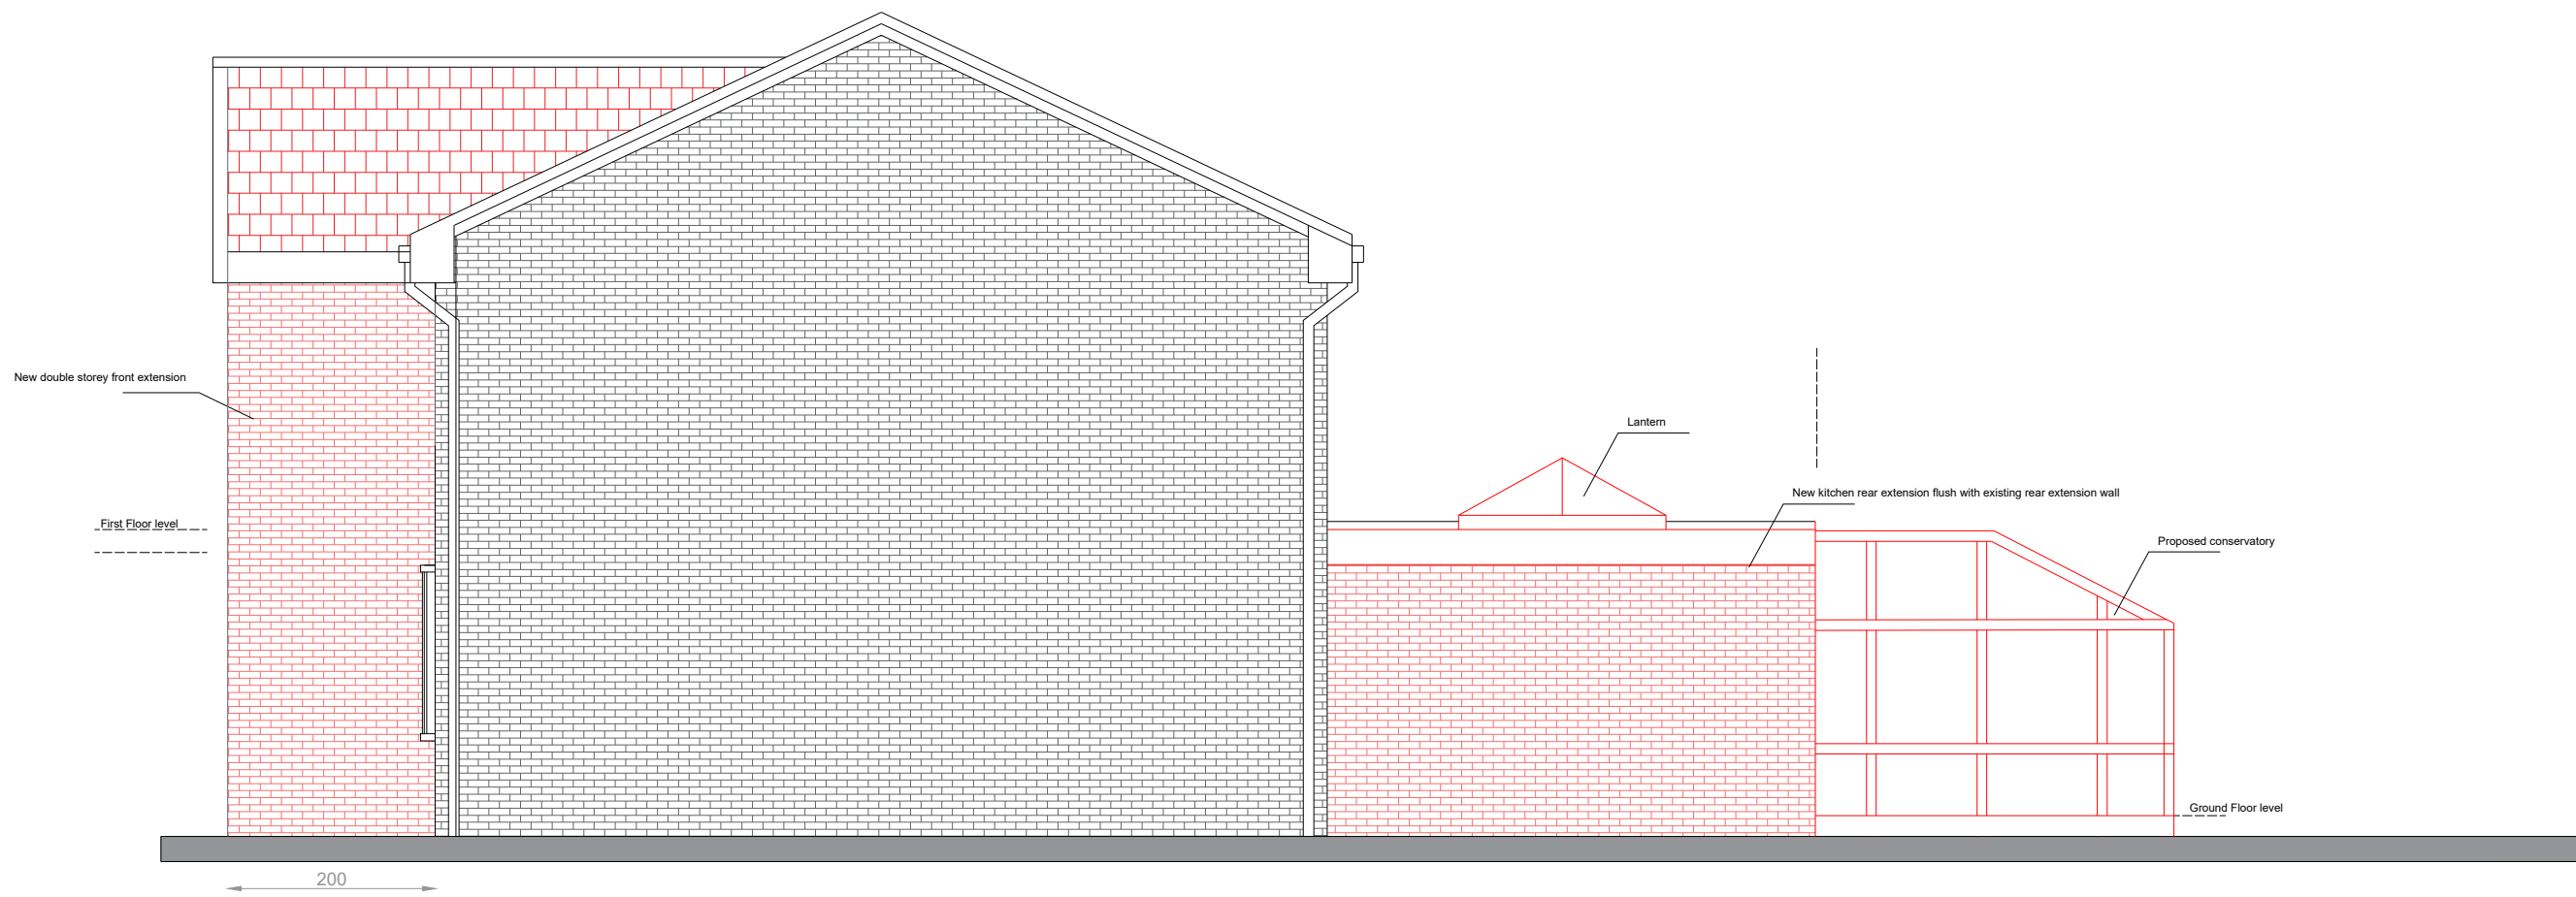

PROPOSED SIDE ELEVATION 1:50

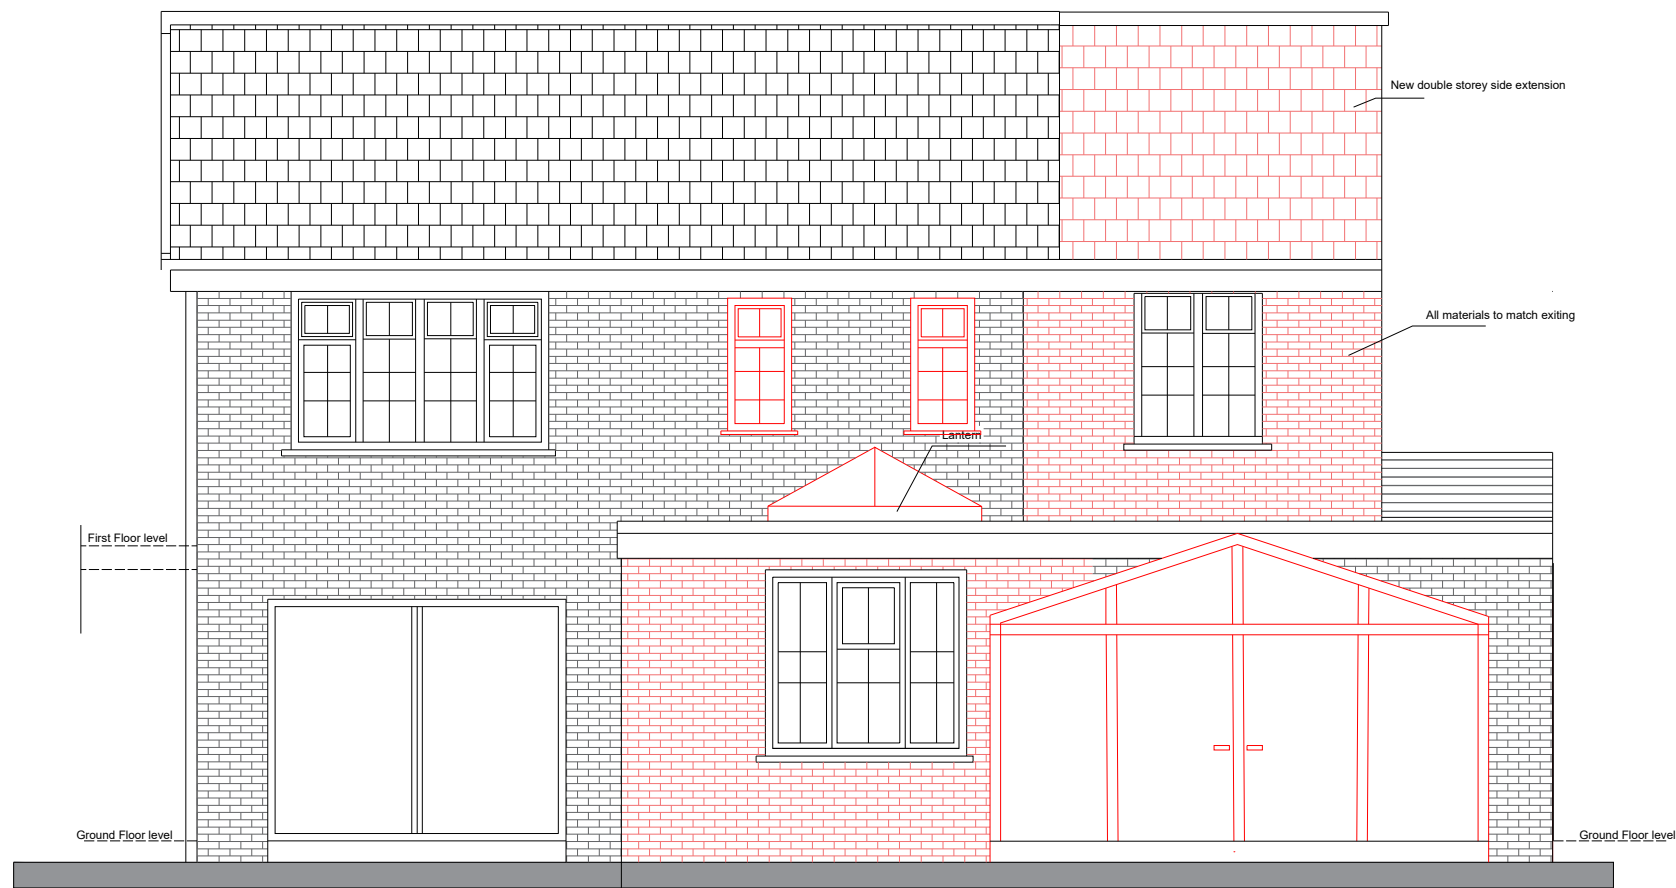

PROPOSED REAR ELEVATION 1:50


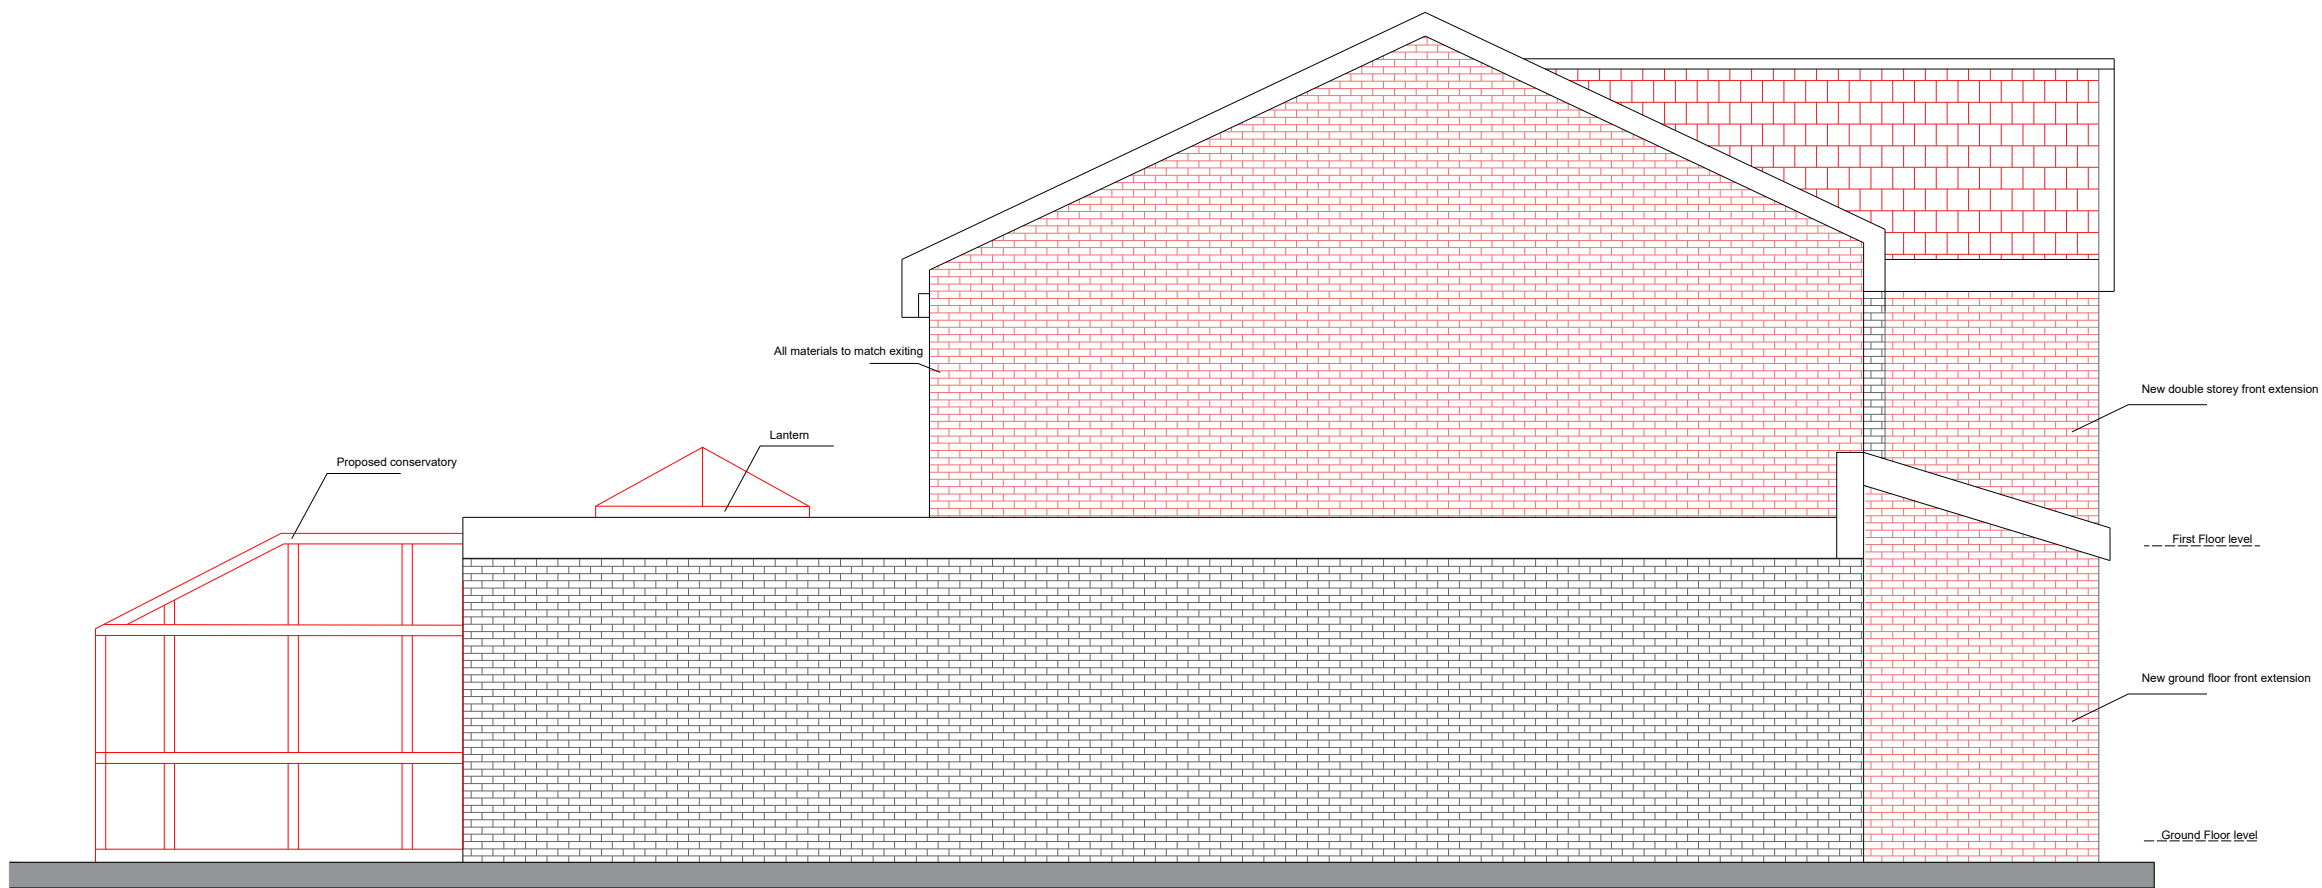


PROPOSED SIDE ELEVATION (NORTH) 1:50




Project: 3 Beechfield Barnford Rochdale OL11 5PA		
Client: Mr Manzoor Ahmad		
DRG Title: Proposed Elevations		
Date: 13/05/2024	Job No: 1908.23	Dwg. No: A05
Agent: Dr Taki Fadiel Sorbati		
Email: SUNBULLA@HOTMAIL.CO.UK		

Construction work/ structure alterations to be checked by a structure engineer

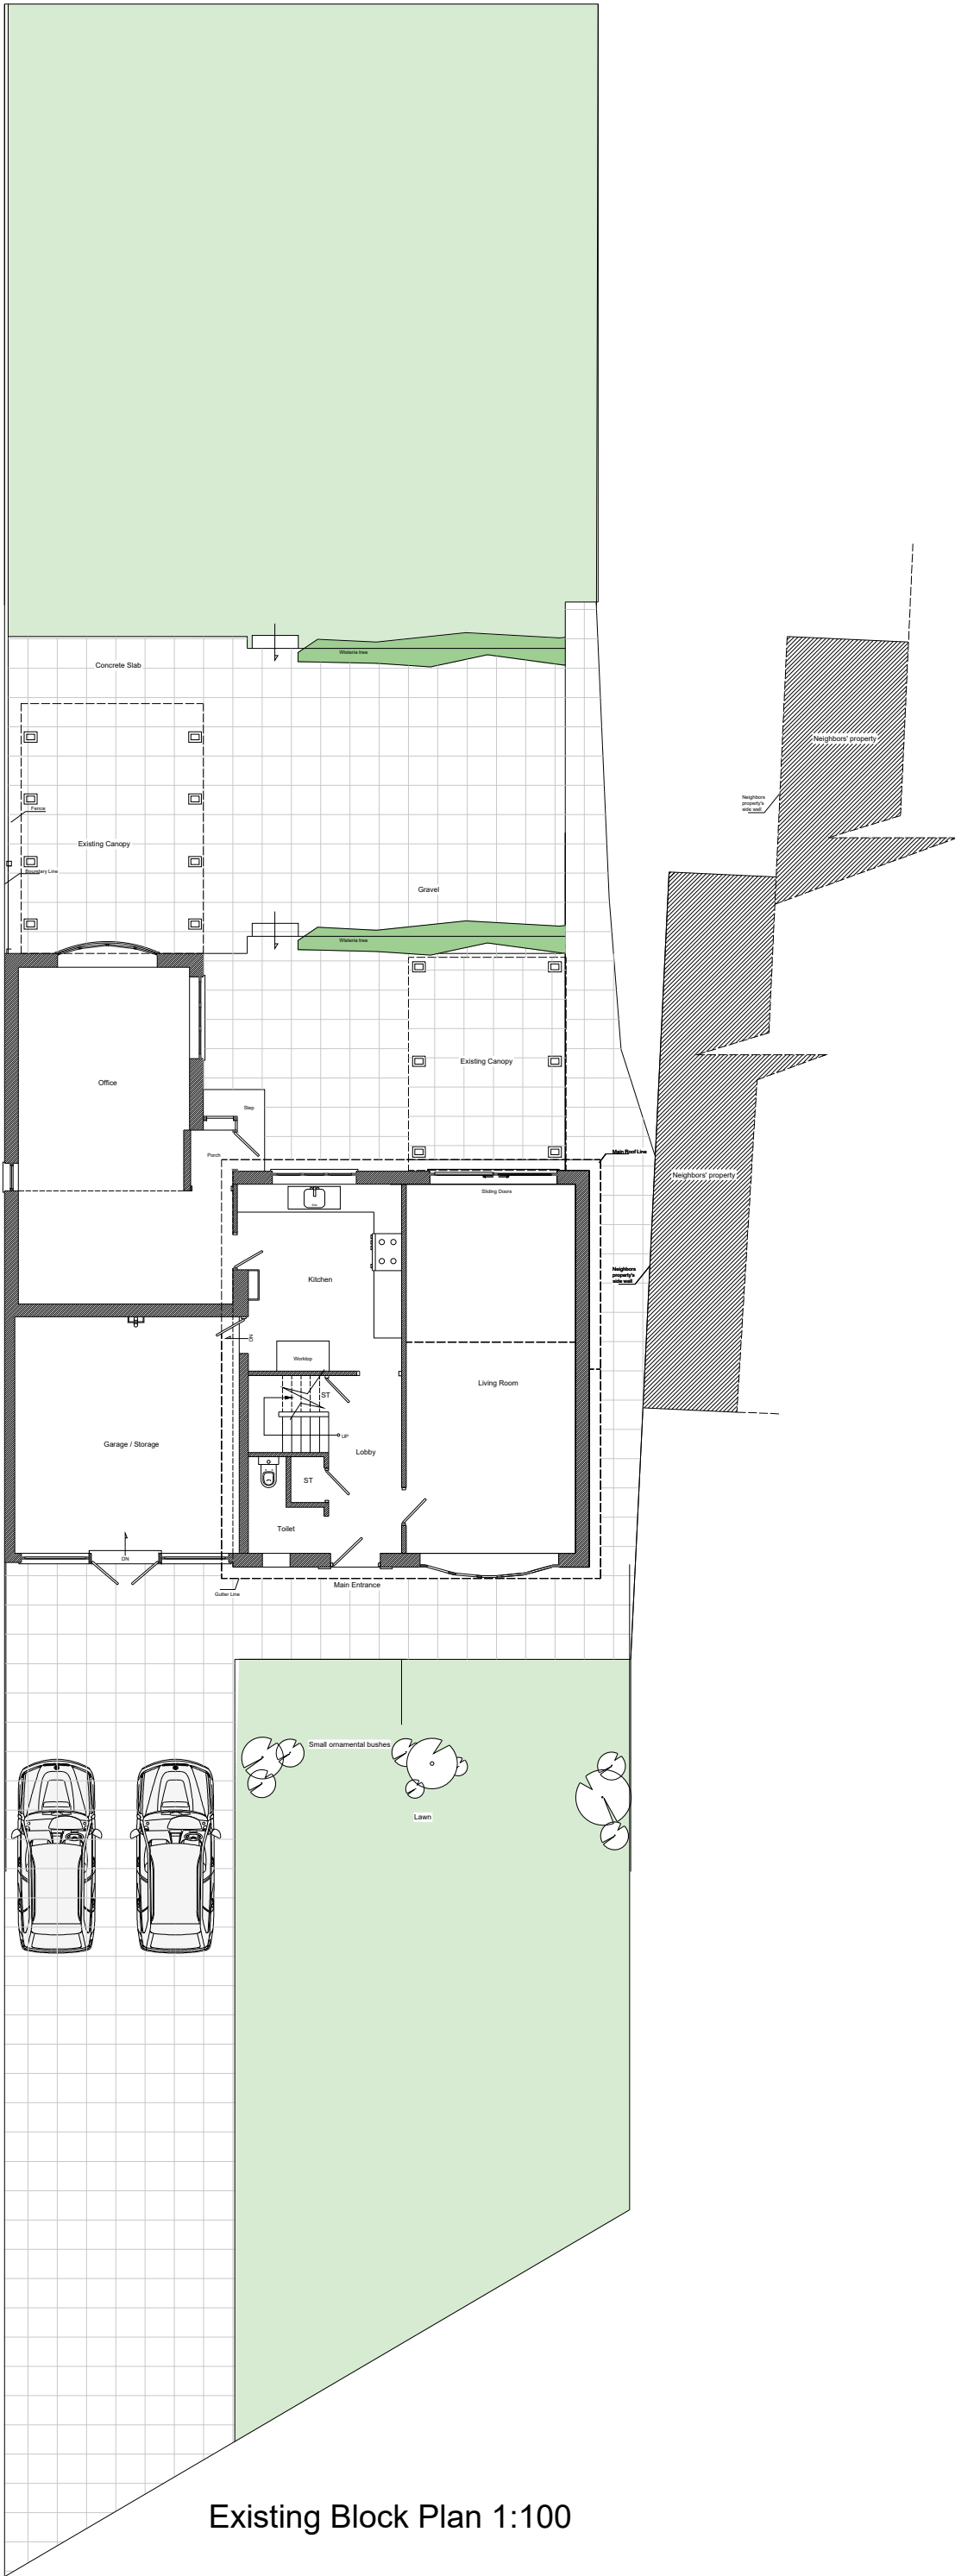 

Existing Block Plan 1:100

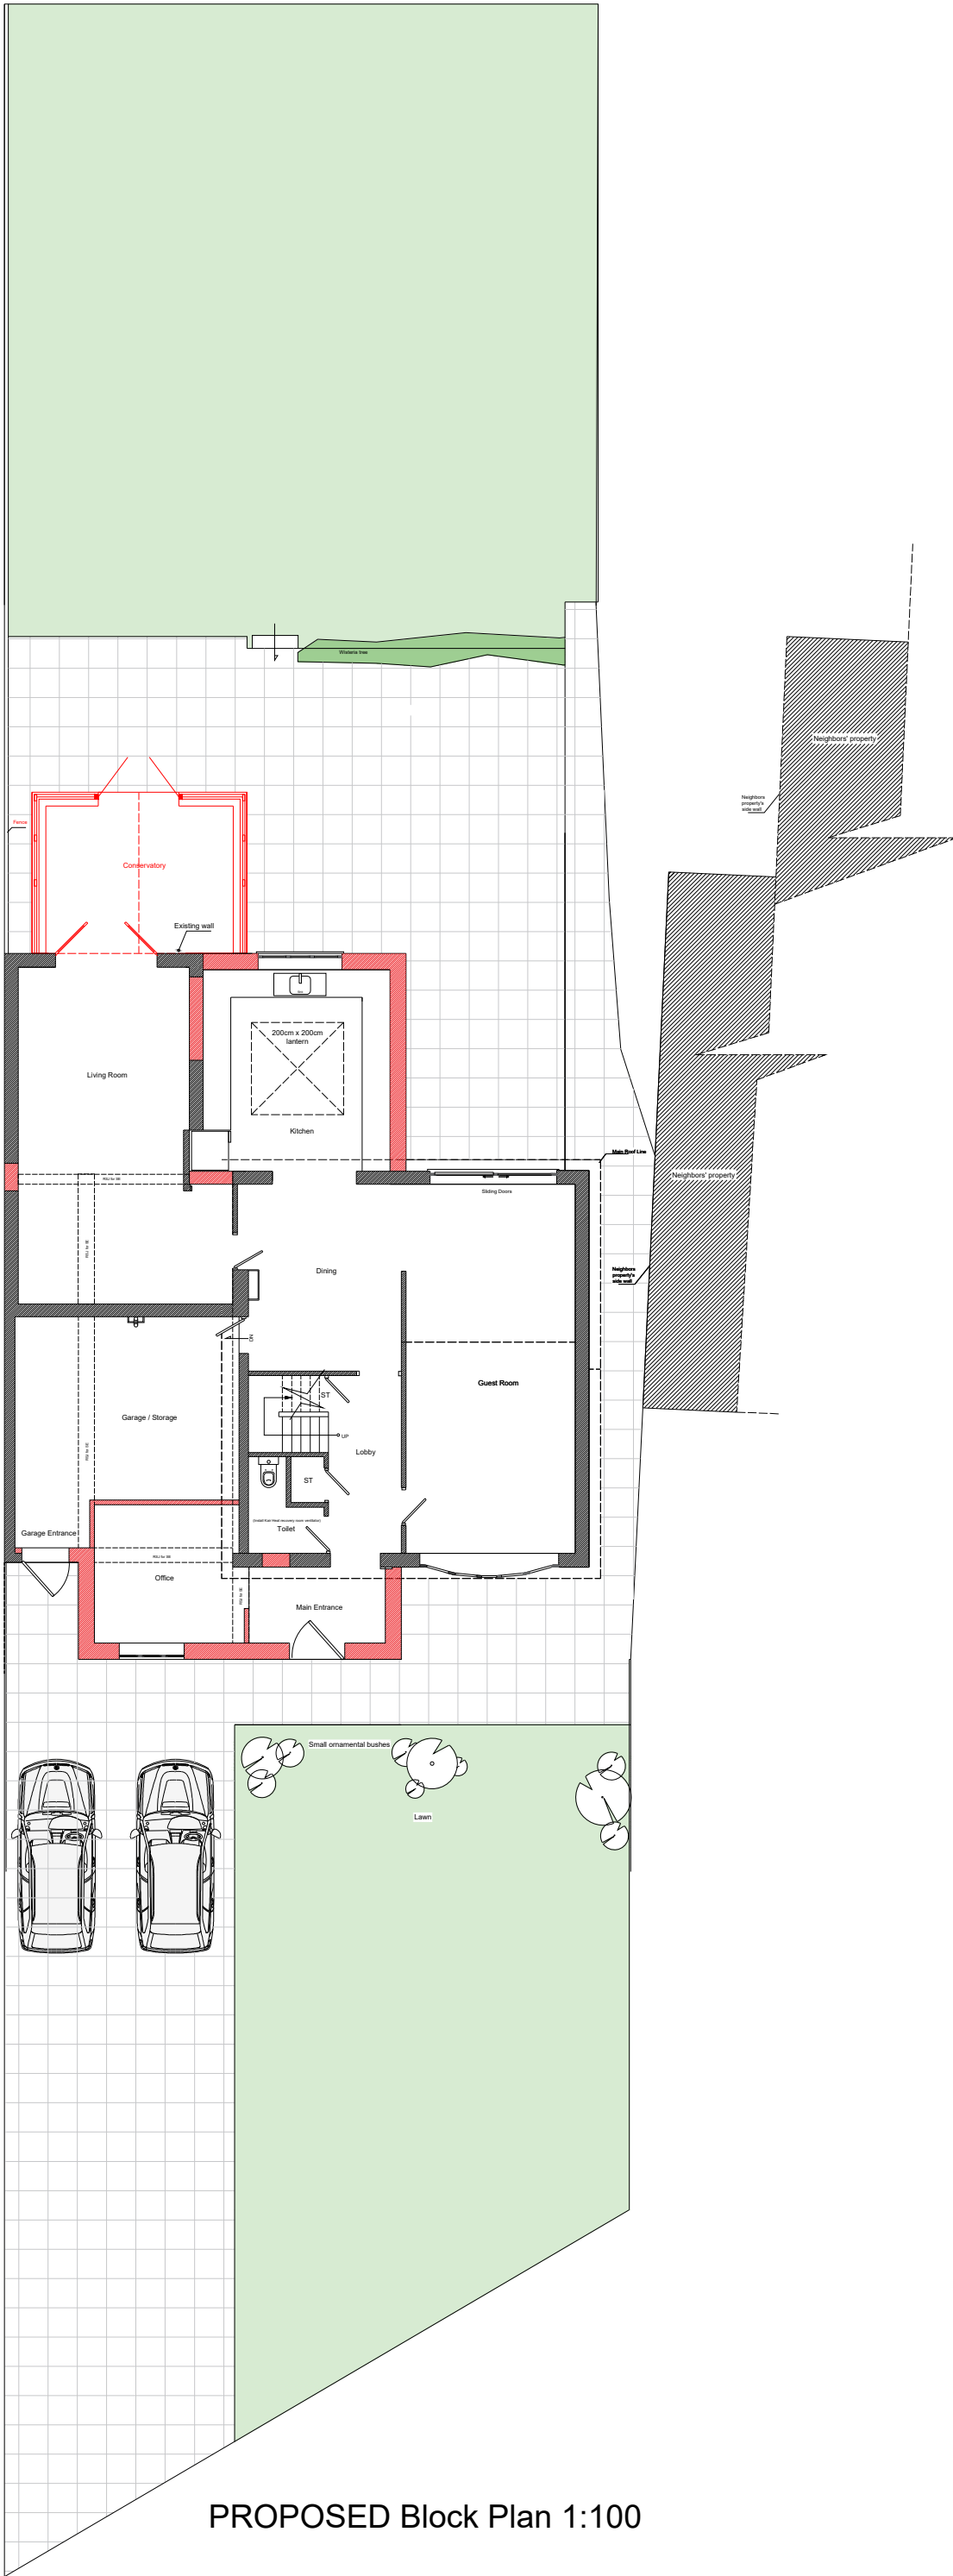

PROPOSED Block Plan 1:100

Project: 3 Beechfield Bamford Rochdale OL11 5PA		
Client: Mr Manzoor Ahmad		
DRG Title: PROPOSED block plan		
Date: 13/05/2024	Job No	Dwg. No A06
Scale: 1:50 on A1		
Agent: Dr Taki Eddin Sonbli		
Email: <u>SUNBULLI@HOTMAIL.CO.UK</u>		