


COPYRIGHT OF THIS DRAWING IS VESTED IN BM ARCHITECTURAL, AND IT MUST NOT BE COPIED OR REPRODUCED WITHOUT WRITTEN CONSENT. FIGURED DIMENSIONS ONLY ARE TO BE TAKEN FROM THIS DRAWING. DO NOT SCALE OFF THIS DRAWING. ALL CONTRACTORS MUST VISIT THE SITE AND BE RESPONSIBLE FOR TAKING AND CHECKING ALL DIMENSIONS RELATIVE TO THE SITE.
BM ARCHITECTURAL ARE TO BE ADVISED OF ANY VARIATION BETWEEN DRAWINGS AND SITE CONDITIONS.
ELECTRONIC DATA DRAWINGS ISSUED AS READ ONLY, AND SHOULD NOT BE INTERFERED FOR MEASUREMENT.
ALL DIMENSIONS AND LEVELS SHOULD BE READ ONLY FROM THOSE VALUES STATED IN TEXT, ON THE DRAWINGS.

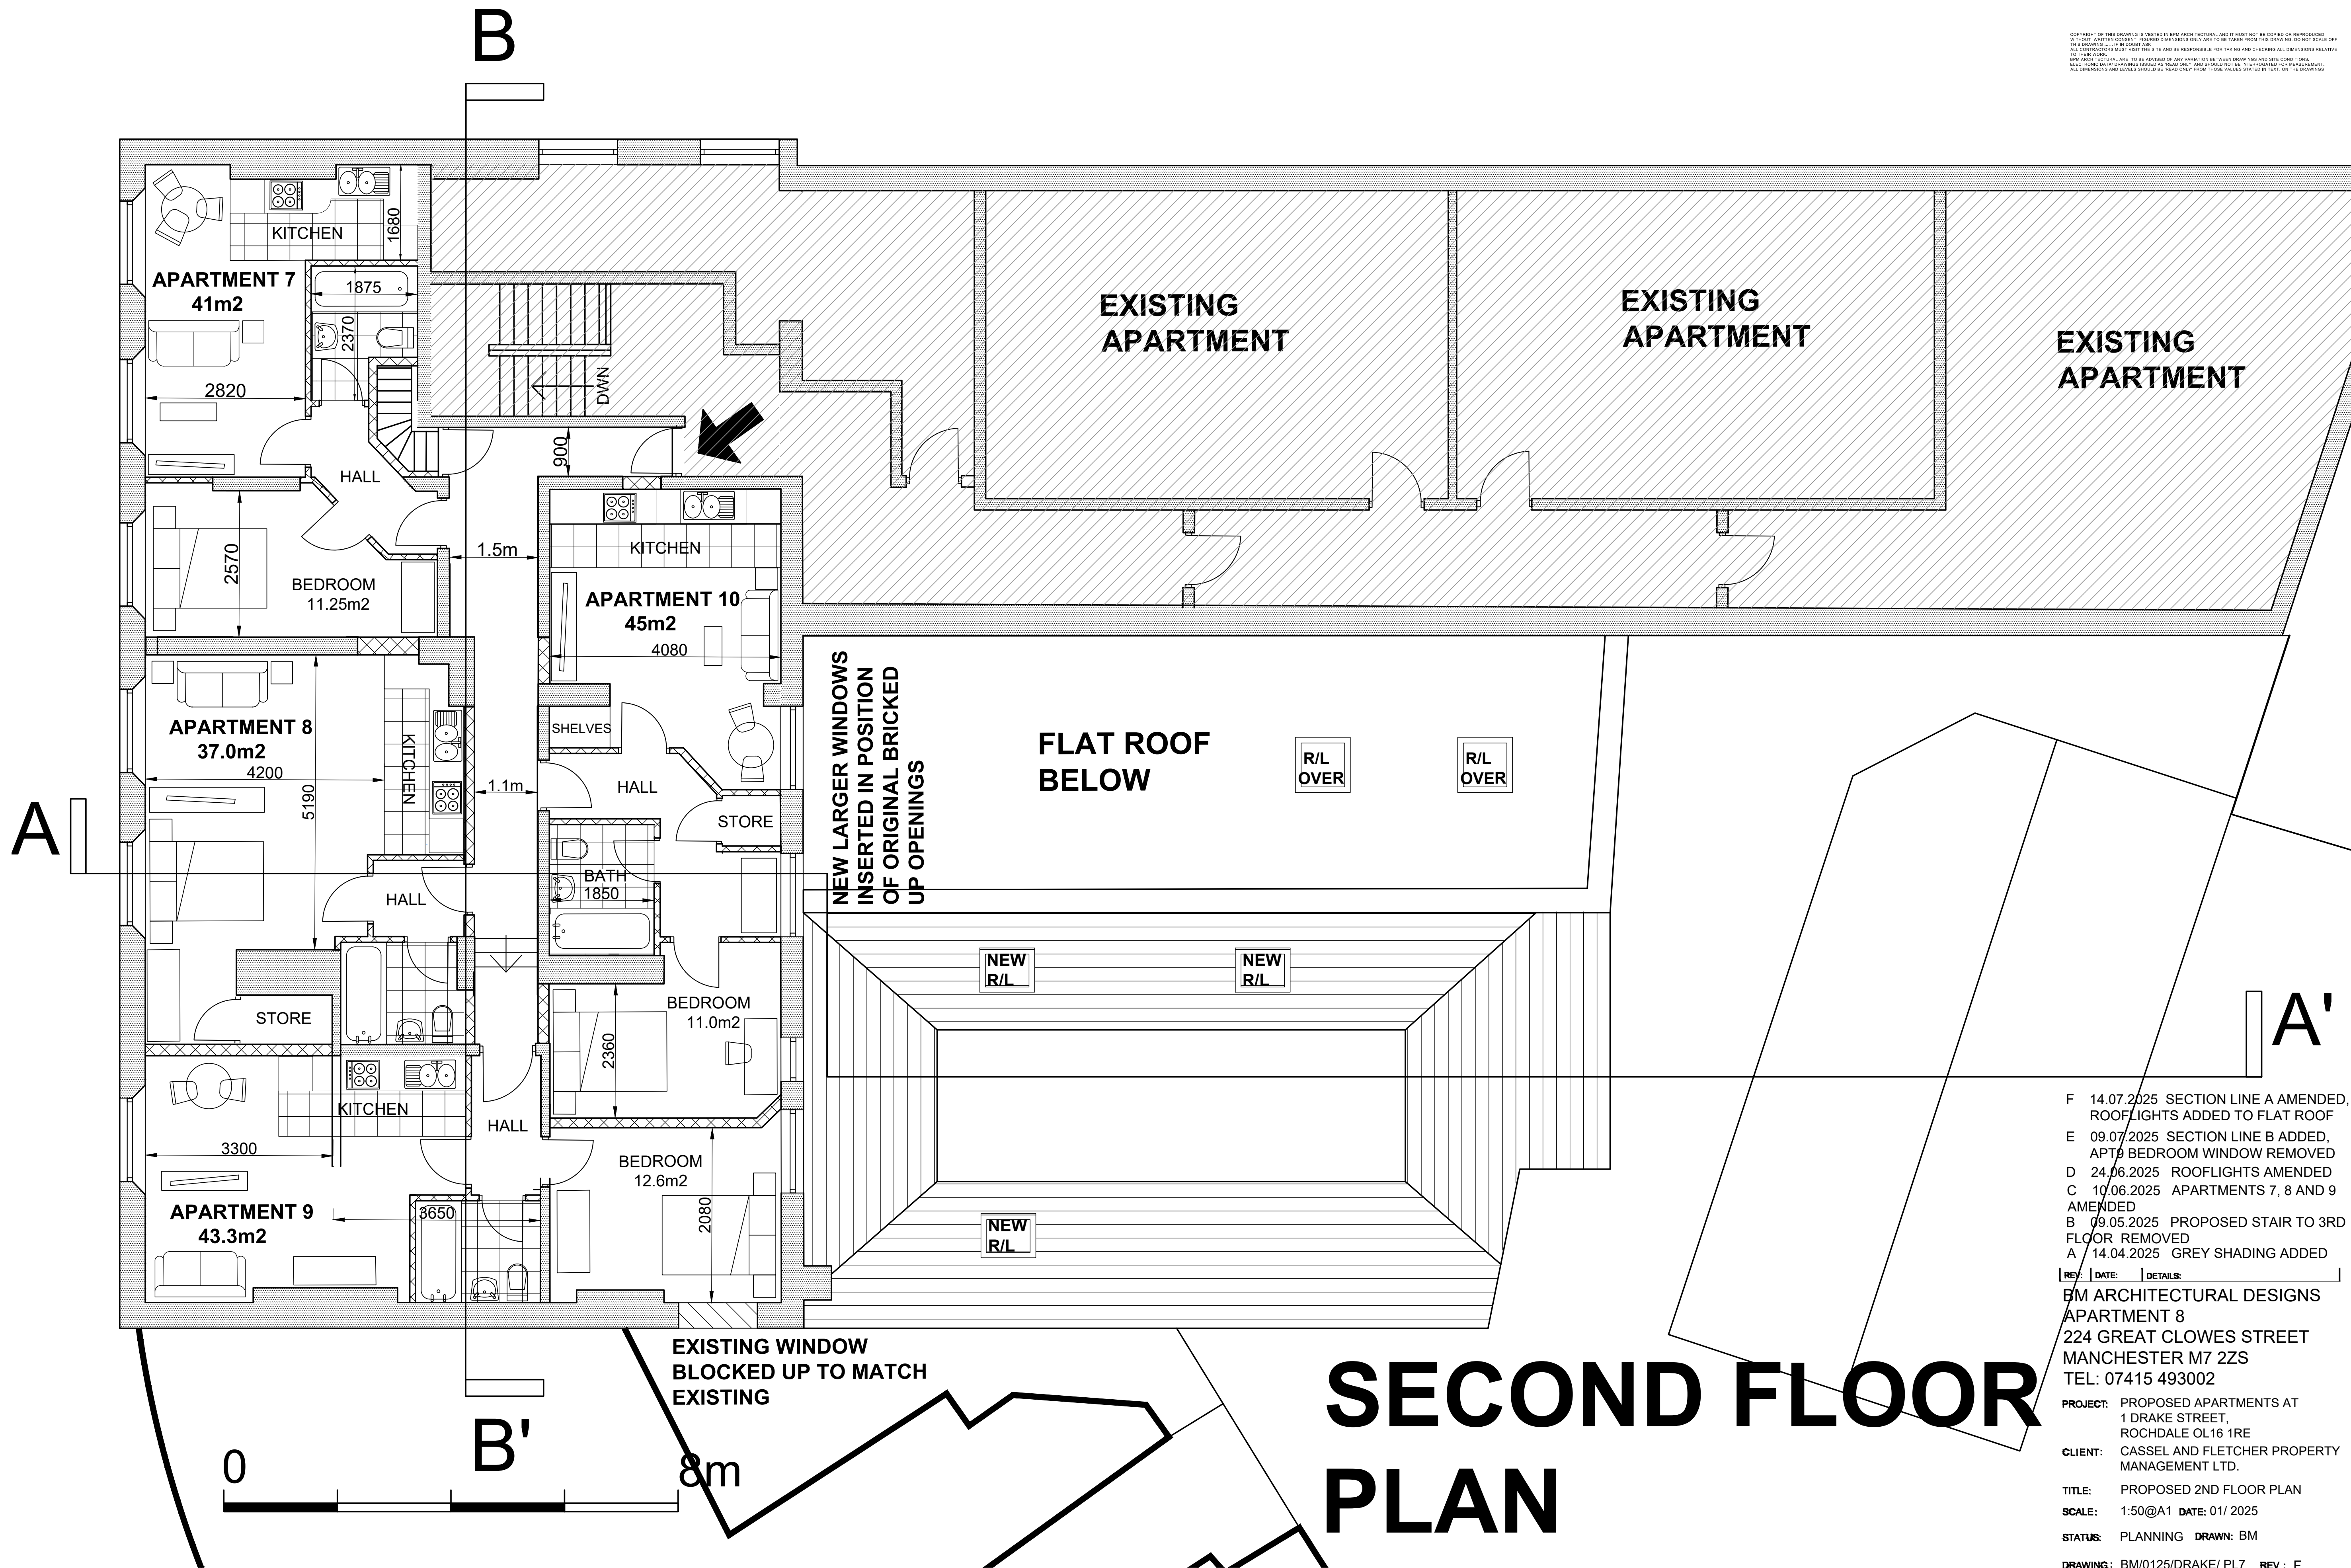

- F 14.07.2025 SECTION LINE A AMENDED, ROOFLIGHTS ADDED TO FLAT ROOF
E 09.07.2025 SECTION LINE B ADDED, APT 9 BEDROOM WINDOW REMOVED
D 24.06.2025 ROOFLIGHTS AMENDED
C 10.06.2025 APARTMENTS 7, 8 AND 9 AMENDED
B 09.05.2025 PROPOSED STAIR TO 3RD FLOOR REMOVED
A 14.04.2025 GREY SHADING ADDED

REV: DATE: DETAILS:

BM ARCHITECTURAL DESIGNS
APARTMENT 8
224 GREAT CLOWES STREET
MANCHESTER M7 2ZS
TEL: 07415 493002

PROJECT: PROPOSED APARTMENTS AT 1 DRAKE STREET, ROCHDALE OL16 1RE
CLIENT: CASSEL AND FLETCHER PROPERTY MANAGEMENT LTD.

TITLE: PROPOSED 2ND FLOOR PLAN
SCALE: 1:50@A1 DATE: 01/ 2025

STATUS: PLANNING DRAWN: BM

DRAWING: BM/0125/DRAKE/ PL7 REV: F