




MATERIALS KEY

 


VEGETATION

 

BRICK

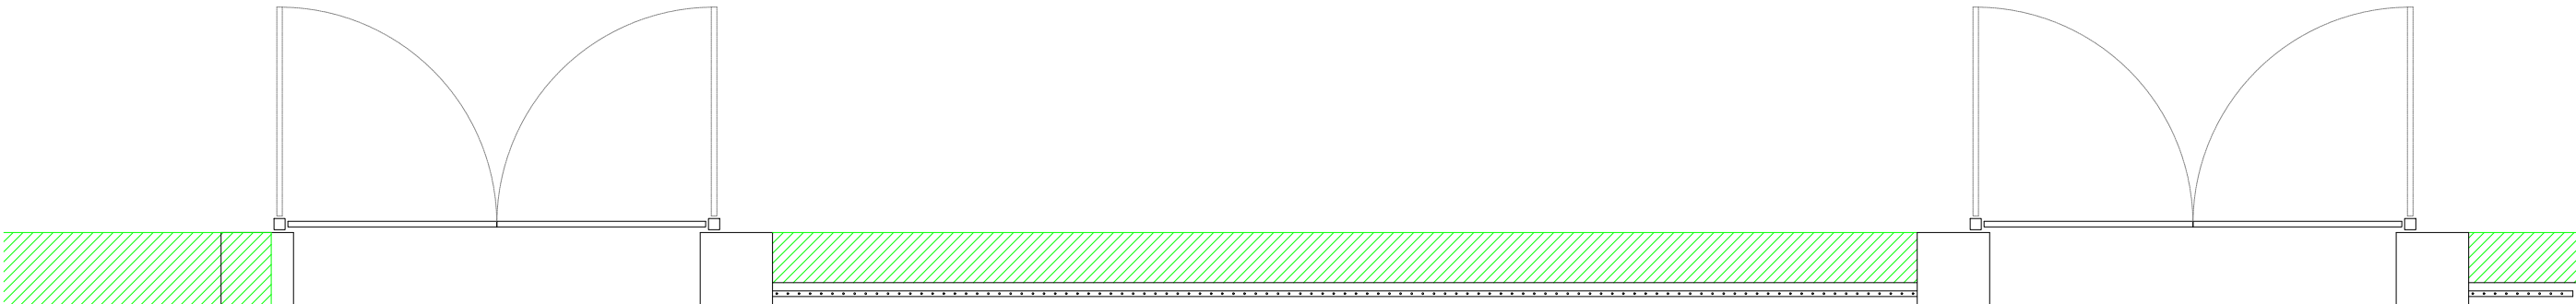

PROPOSED FRONT BOUNDARY
PLAN

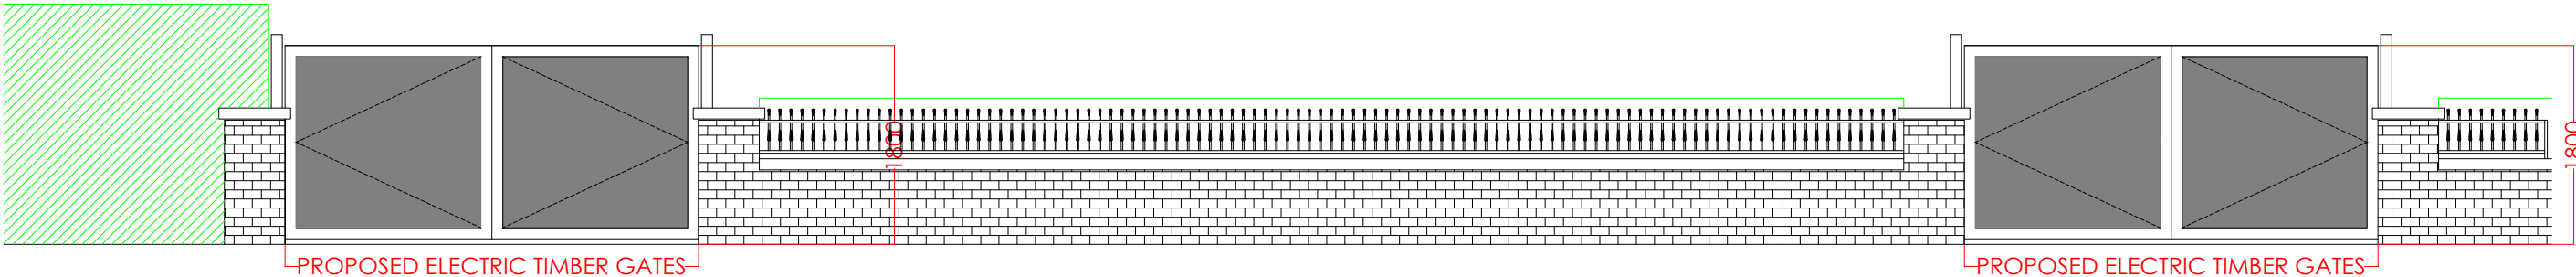

PROPOSED FRONT BOUNDARY
ELEVATION

06.10.23		Updated inline with planning officers comments. Renumbered in order to include existing site plan 101.			
Rev	Date	Description		Rev By	Chk'd By
Drawing Title		PROPOSED BOUNDARY TREATMENT			
Job-Dwg No		051ROC-107A			
Project Title		INTERNAL REMODEL / FACADE TREATMENT 300 MIDDLETON ROAD HEYWOOD MIDDLETON OL10 2LG			
Client		MR LYNISKY			
Status		PLANNING			
Scale	NOT TO SCALE		Drawing Size	A3	
Date	10/23				