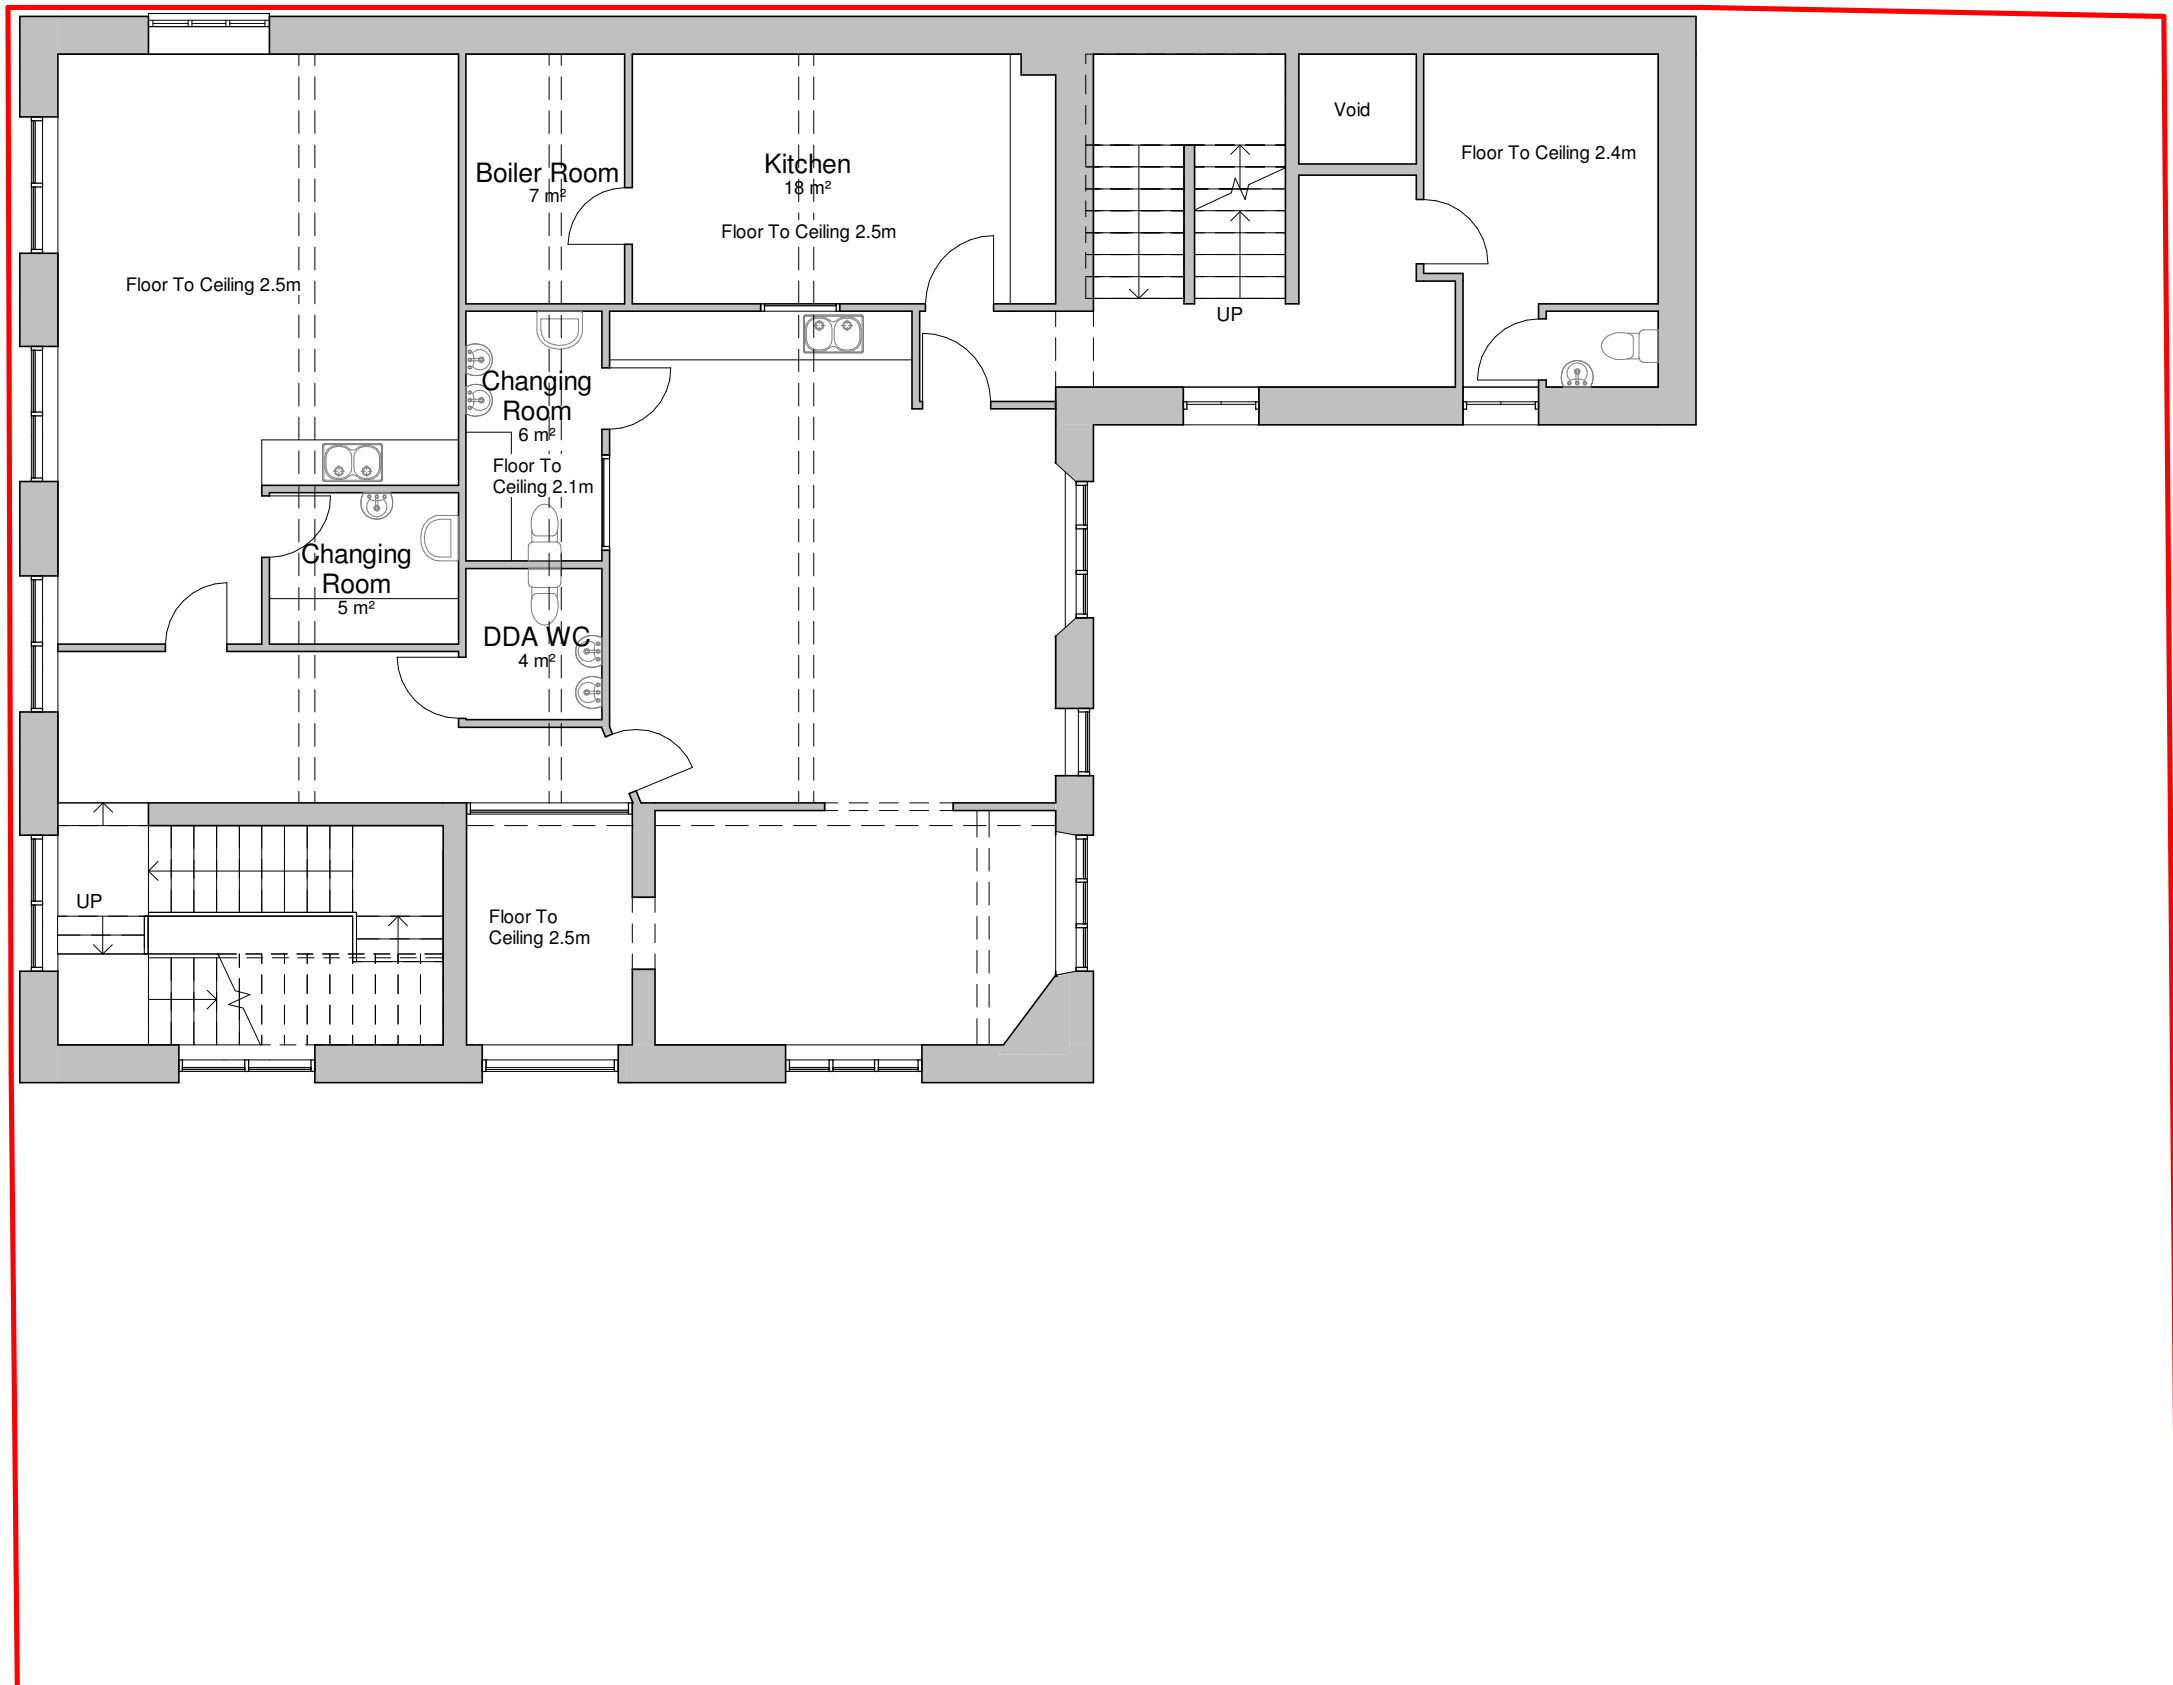


**General Notes**

The Architect shall have no responsibility for any use made of this document other than for that which it was prepared and issued.

All dimensions should be checked on site. Do not scale from this drawing

To be read in conjunction with all other Consultant's drawings.

The Architect to be immediately notified of any discrepancies.

Copyright on this drawing retained by the Architect.

**LEGEND**

 Site Boundary

|     |          |     |     |                  |                              |
|-----|----------|-----|-----|------------------|------------------------------|
| P2  | 05/04/24 | AK  | SH  | Amended Drawings |                              |
| P1  | 03/04/24 | AK  | SH  | Initial Issue    |                              |
| No. | Date     | Dwn | Chk | App              | Revision or reason for issue |

Client

**createitstudios**  
... leave an impression

Create It Studios (NW) Ltd  
Universal Square  
Devonshire Street North  
Manchester  
M12 6JH  
info@createitstudios.co.uk

Project Title

21 Whitehall St, Rochdale OL12 0LN

Scale / North Point

1 : 100

Drawing Title

Existing First Floor Plan

|                |          |
|----------------|----------|
| Drawing Number | Revision |
| A1546(01)AP003 | P2       |
| Drawing Status |          |
| Preliminary    |          |