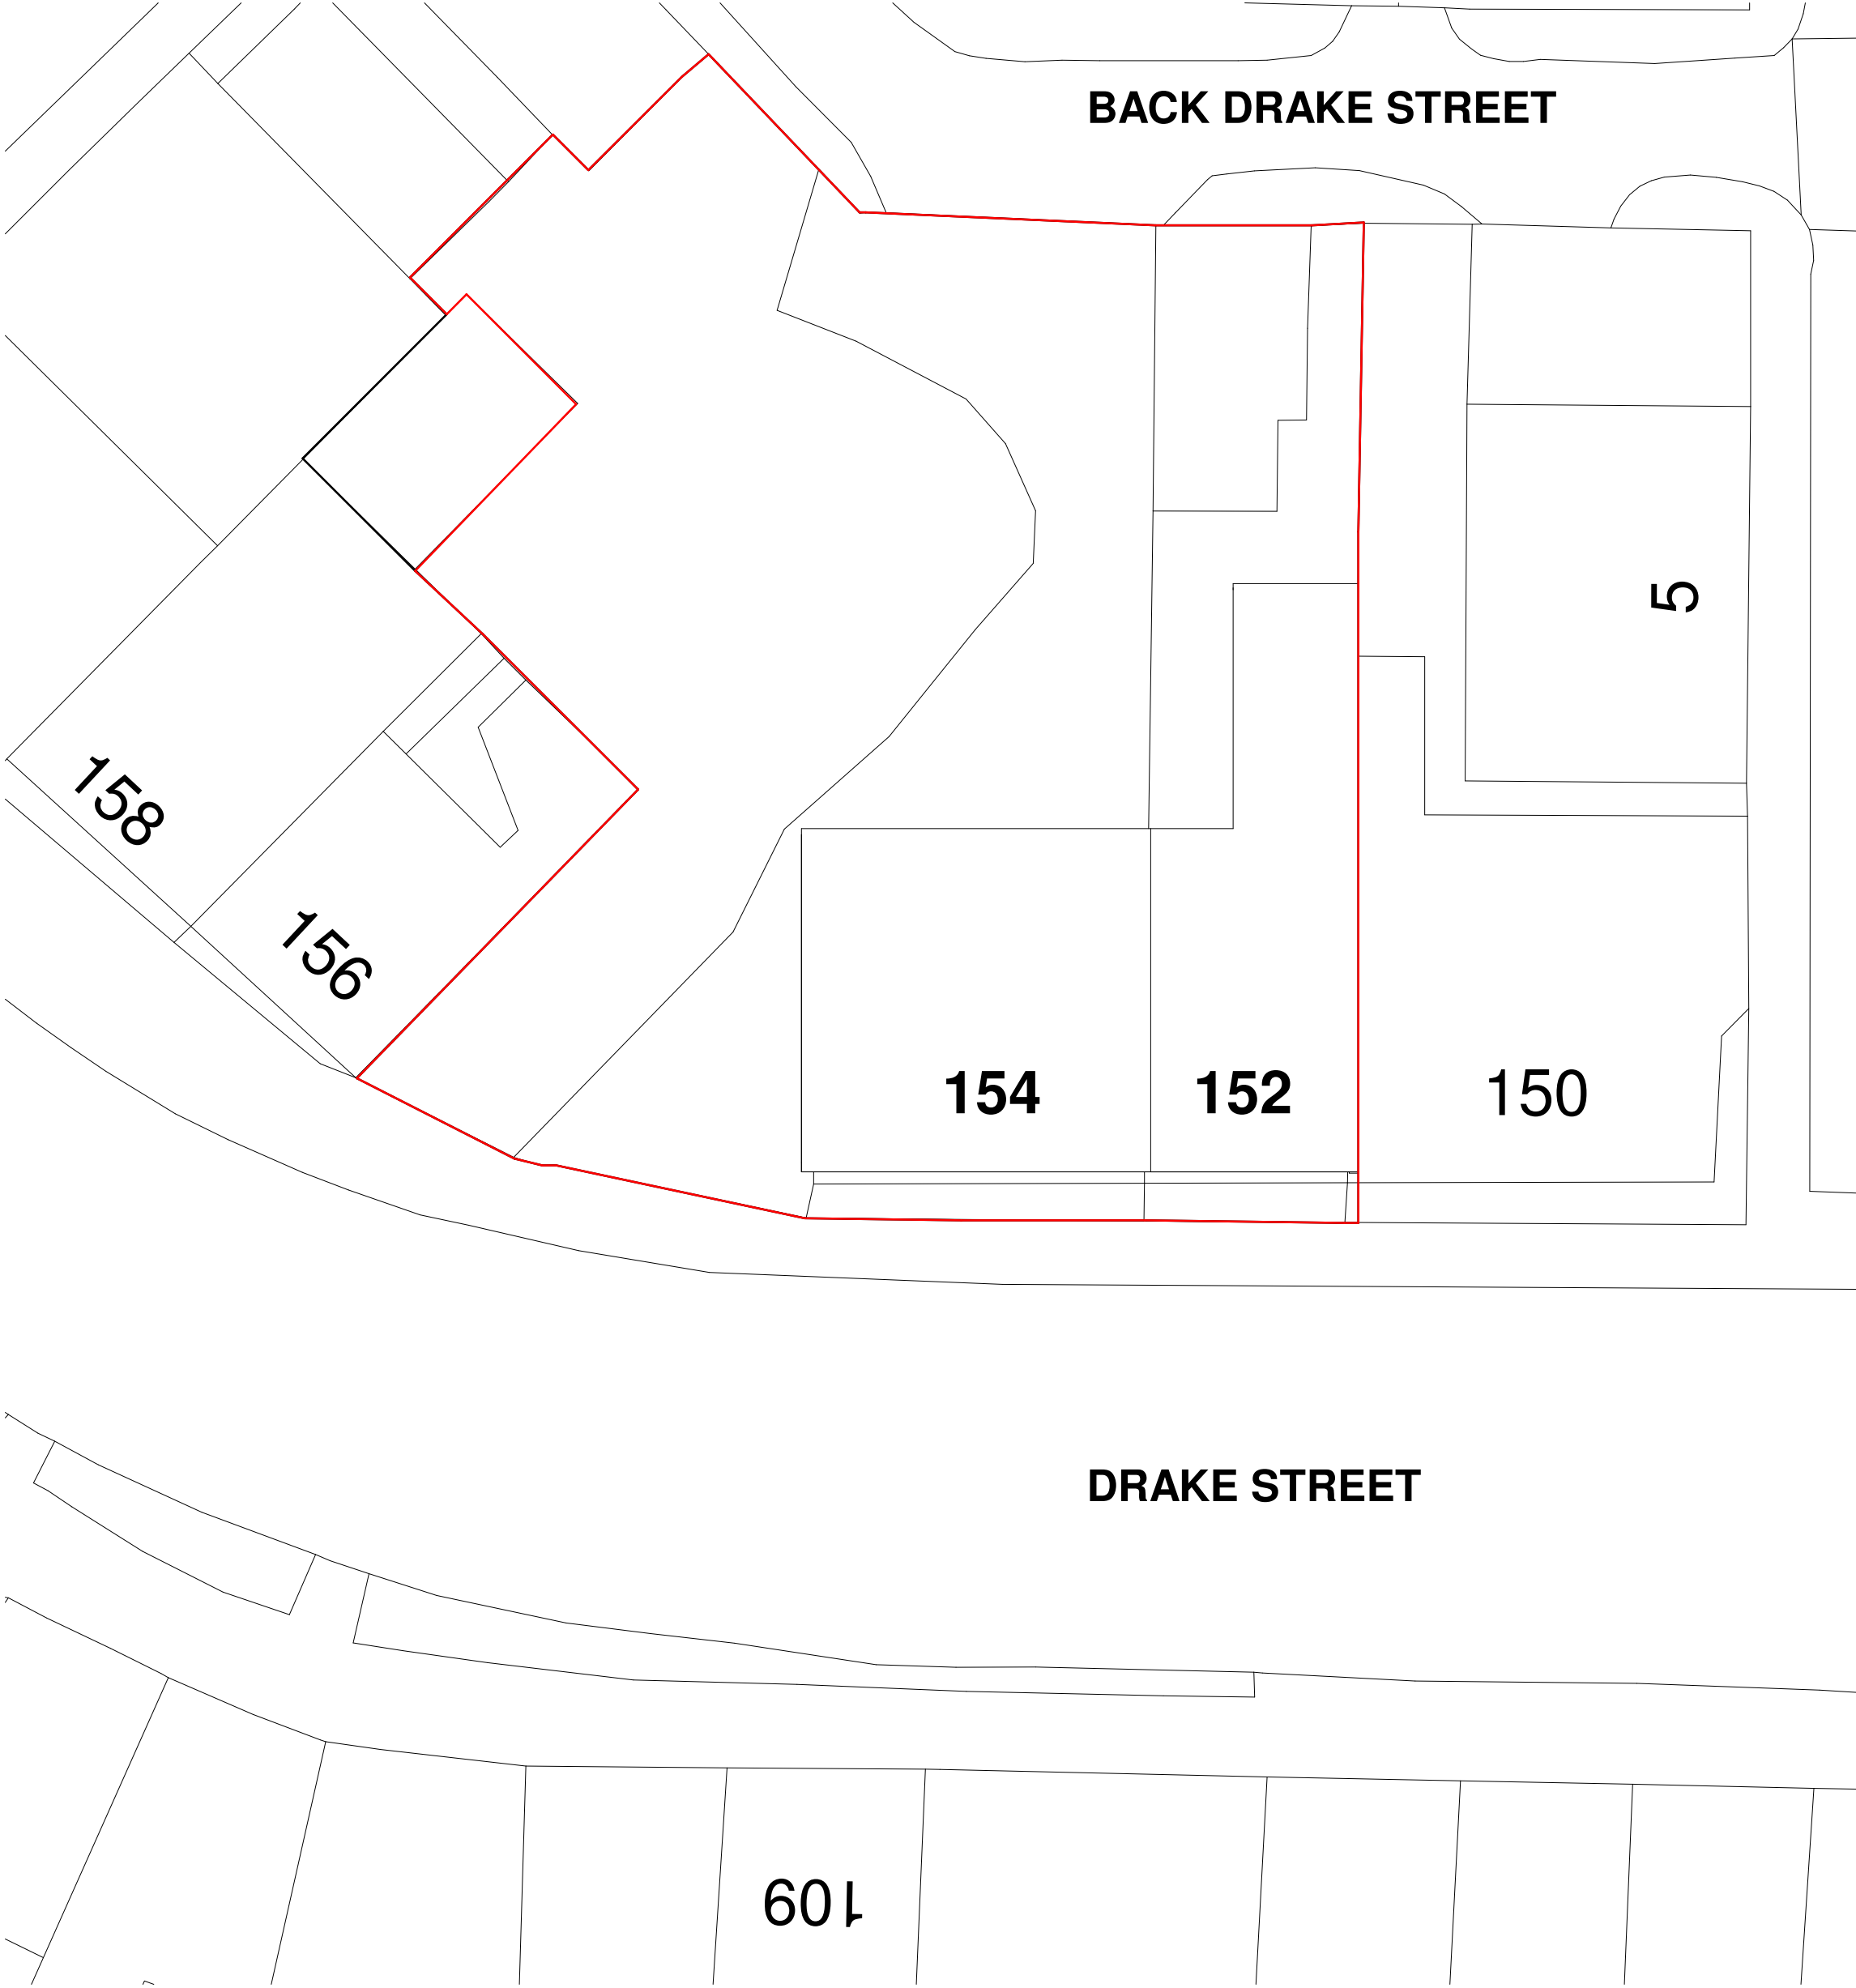


Project: 152 / 154 Drake Street, Rochdale	
Drawing Title: Proposed Ground Floor Plan	
Scale: As indicated@A1	Status: Concept
Drawing Number: 23-70-20-001	Revision: P2
Rev: Description:	Issue Date:
P1 Initial Issue	31.01.25
P2 Updated	13.02.25
T:0161 327 1986	
design@northedgearchitecture.co.uk www.northedgearchitecture.co.uk	