

IMPORTANT

- © This drawing is copyright and remains the property of this practice
- Do not scale this drawing
- All dimensions to be checked on site
- Positions of existing services to be confirmed prior to proceeding





REVISION STATUS

S Information issued for feasibility or scheme design
T Information issued for tender purposes only
C Information issued for Construction
NB: Only those drawings containing a C revision to be used for construction

NOTES

MATERIAL SCHEDULE

- Four Seasons itched Roof: Metrotile lightweight shingle; Colour: Charcoal with matching ridge and hips
- Foil faced fascia & Soffit boards; Colour: White to match
- uPVC Rainwater goods over PVCU fascia; Colour: Black
- Walls: Red facing brickwork and plinth to match
- Door & Window: PVCu Double Glazed; Colour: White to match
- Hybrid roof light

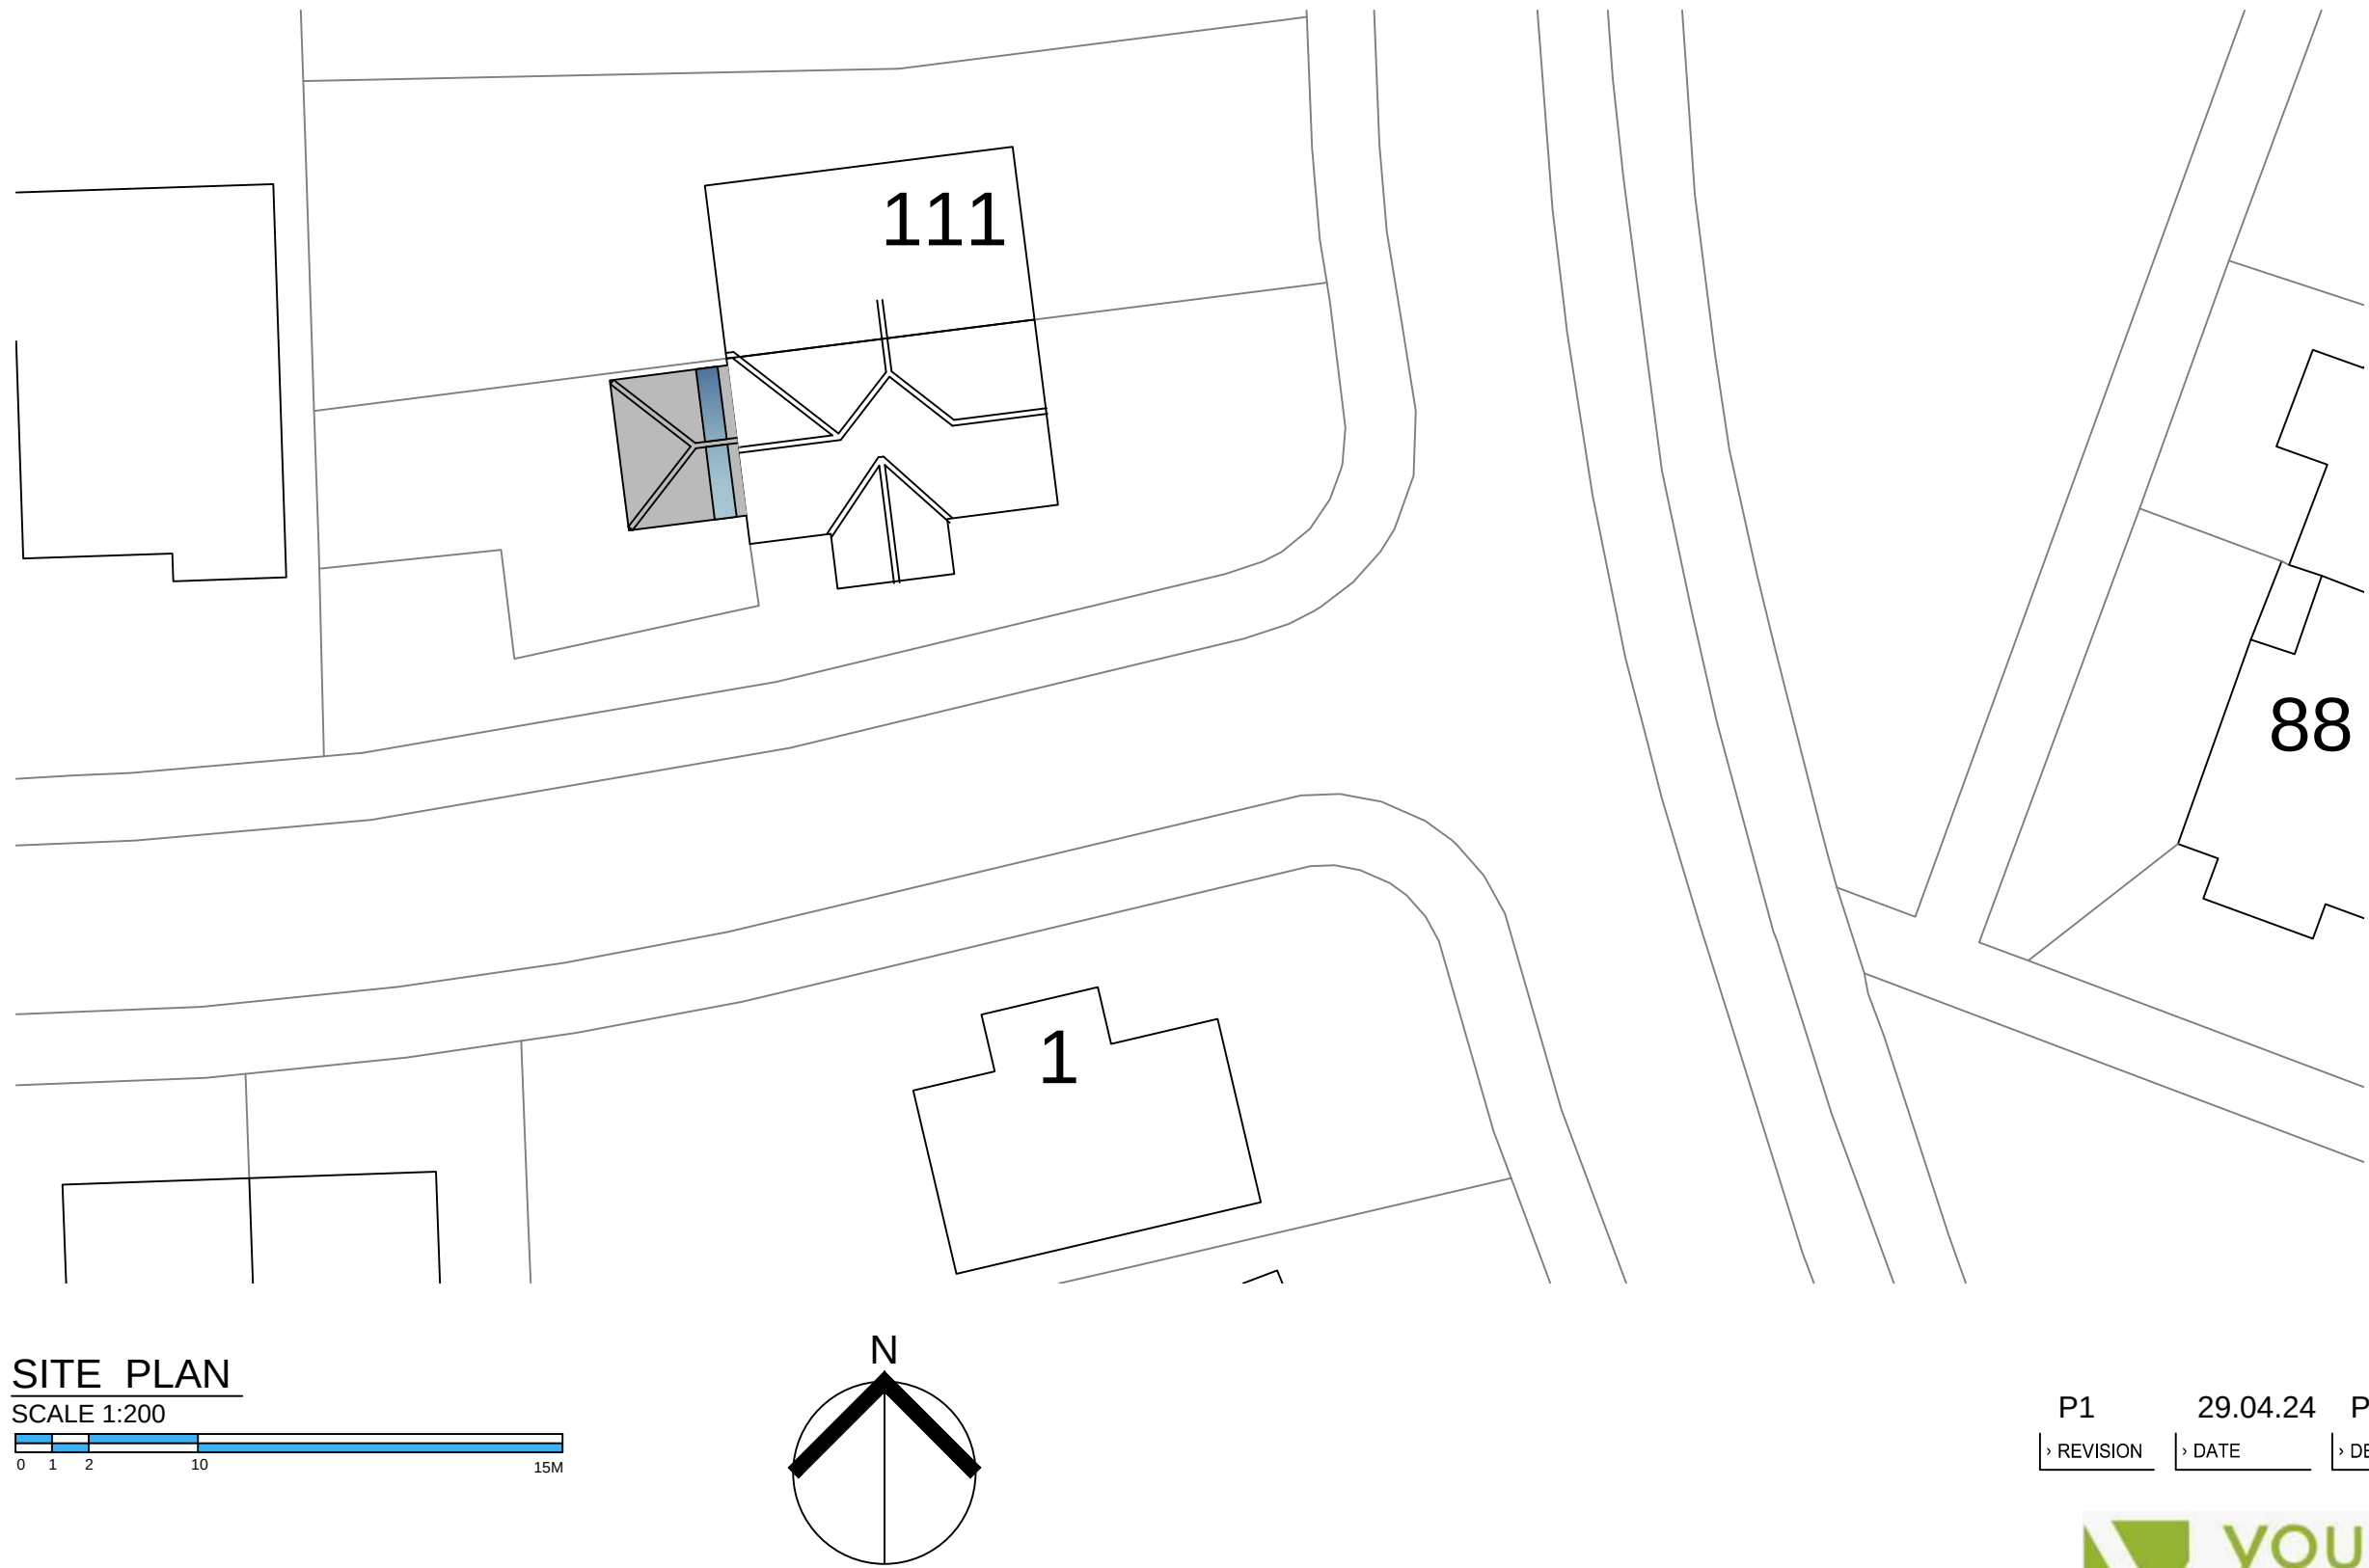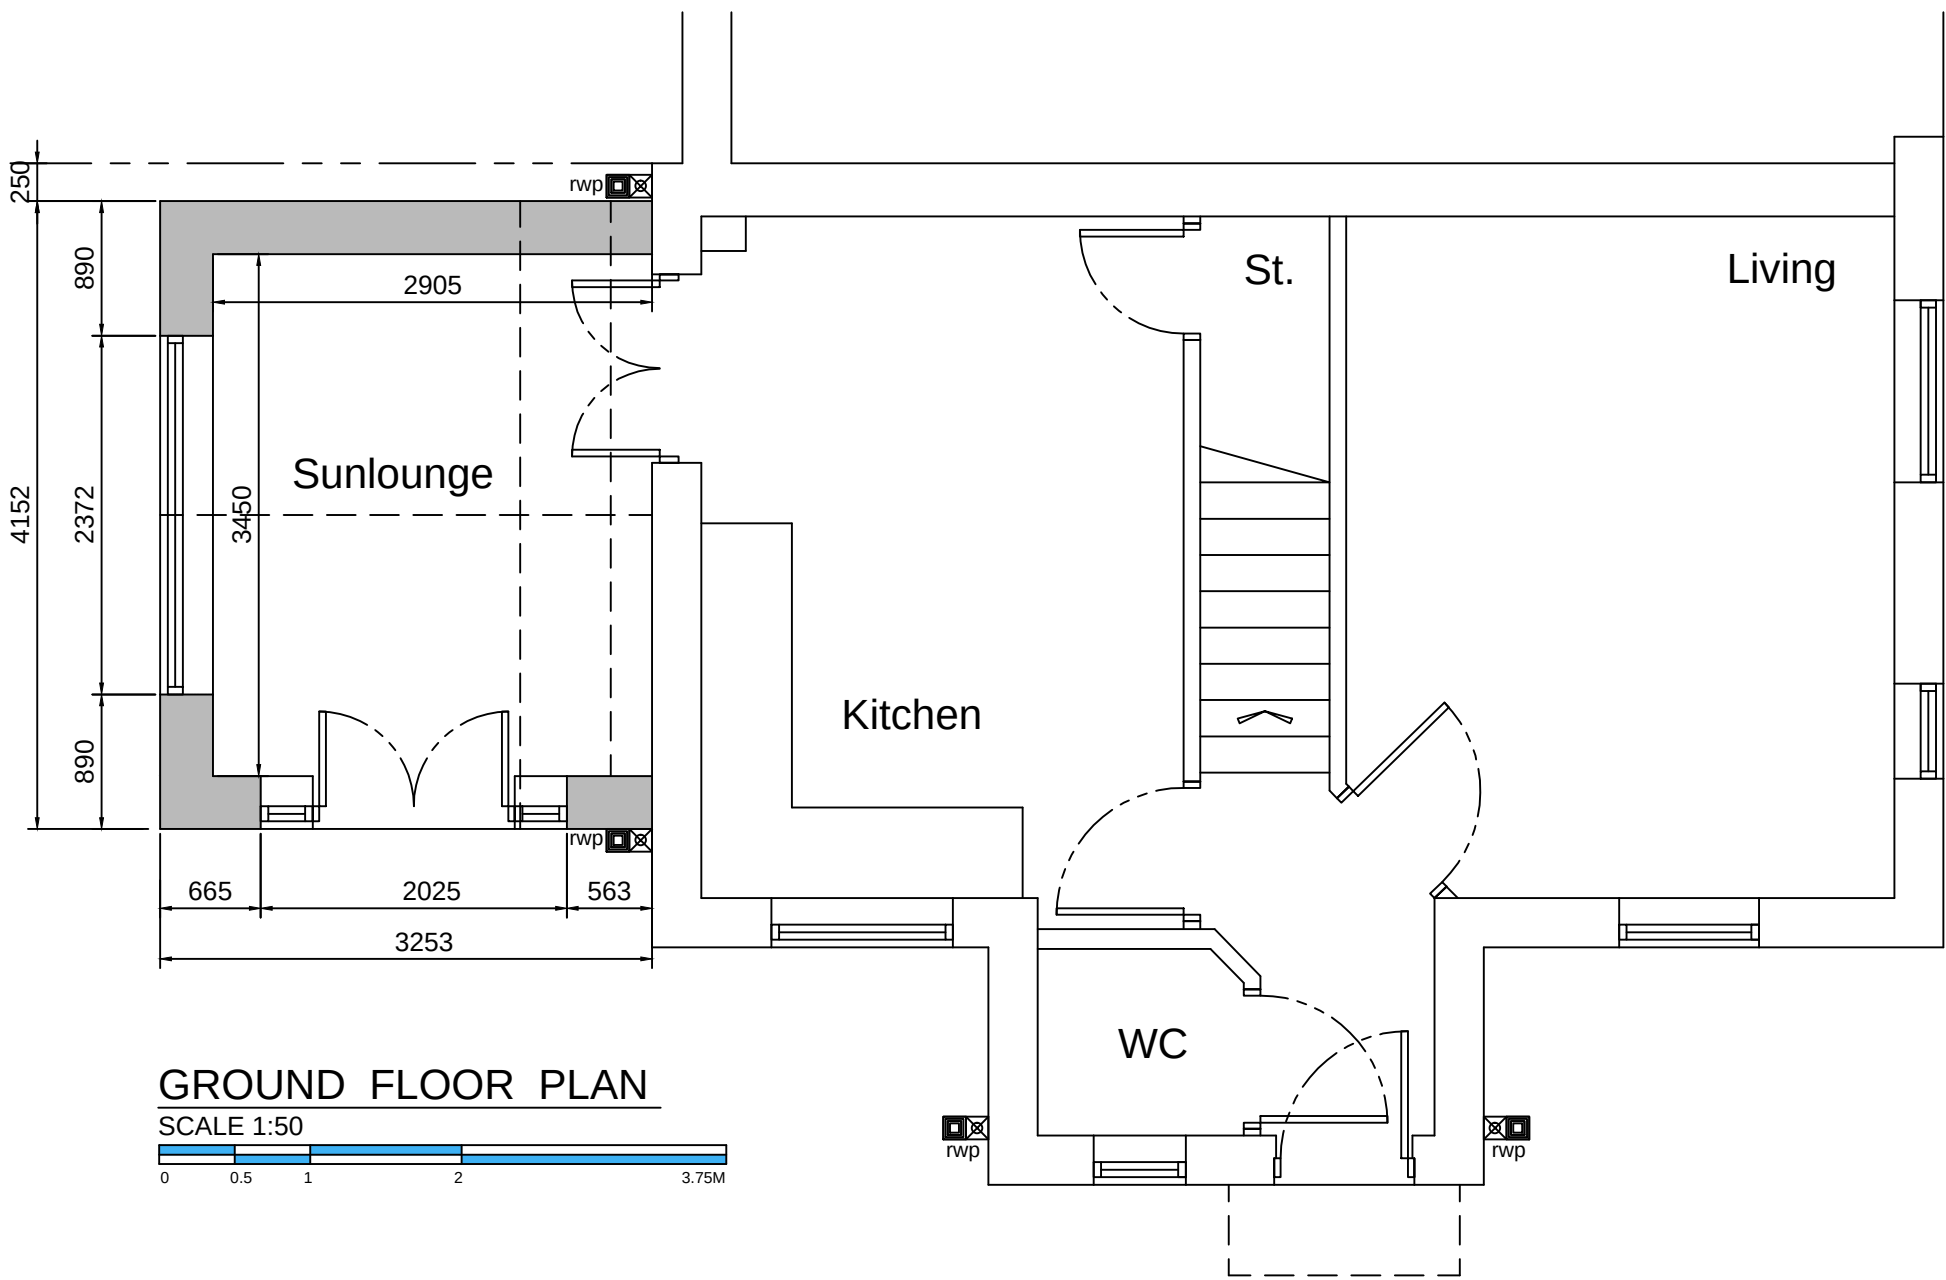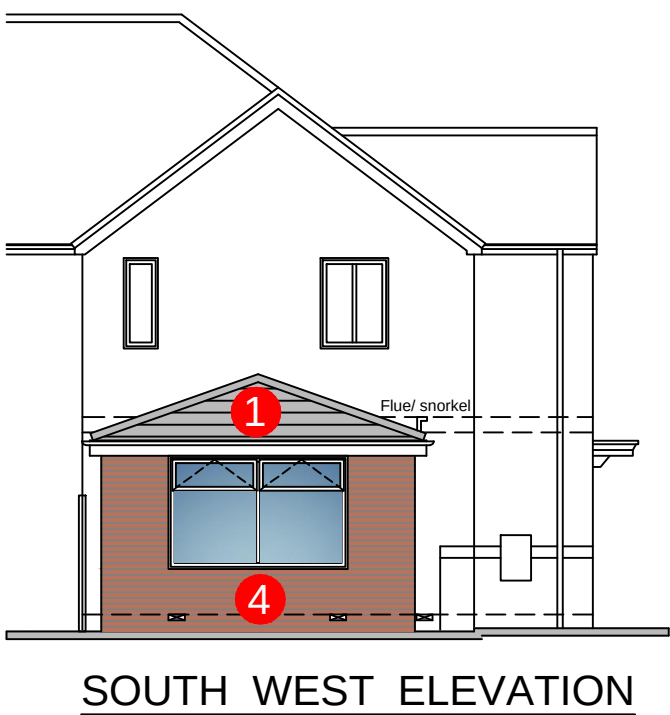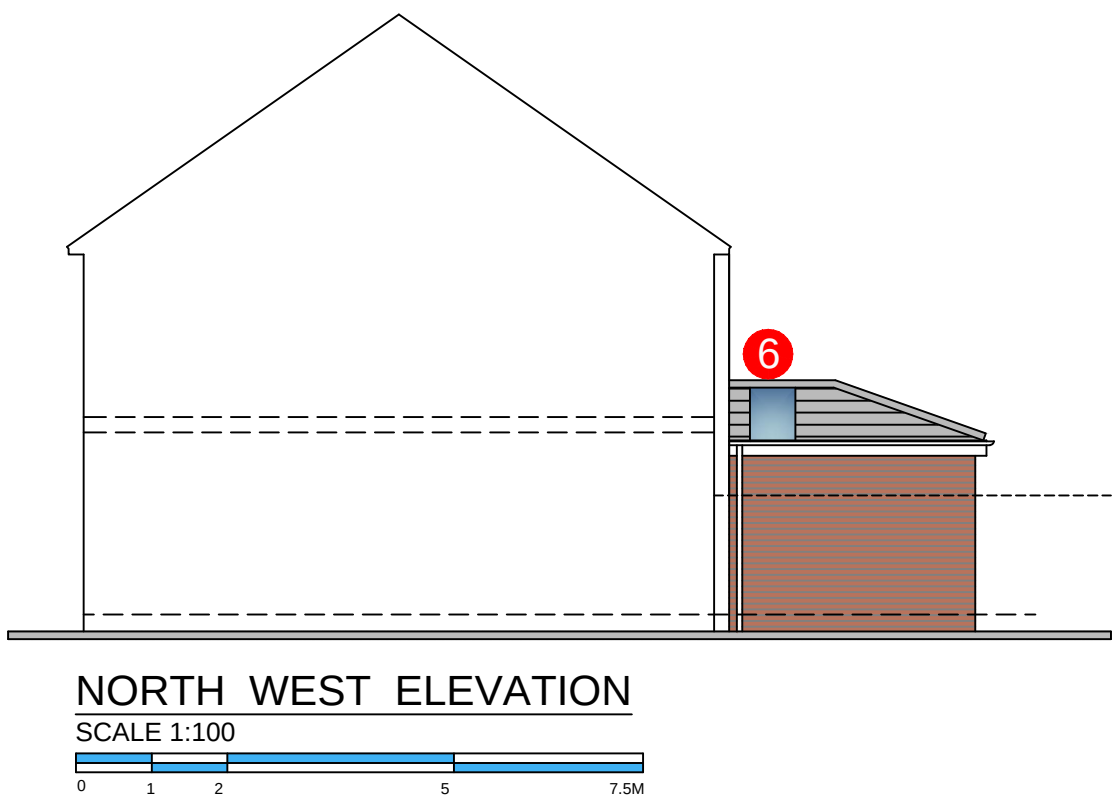

P1	29.04.24	Planning Status
REVISION	DATE	DESCRIPTION



CLIENT
Mr & Mrs Altabtabiee

PROJECT
2 Greengables Close,
Middleton. M24 5TG

DRAWING TITLE
Floor Plan & Elevations
as PROPOSED

SCALE	DATE	DRAWN	CHECKED
Shown@A1	Dec'23	DT	

DRG NO.	REVISION
10866.02	P1