

Notes

GENERAL NOTES


THE CONTRACTOR IS ADVISED TO VISIT THE SITE PRIOR TO ALL LOCAL CONDITIONS & RESTRICTIONS LIKELY TO AFFECT THE EXECUTION OF THE WORKS. NO CLAIMS ARISING FROM FAILURE TO DO SO WILL BE CONSIDERED.

THIS DRAWING IS TO BE READ IN CONJUNCTION WITH ALL OTHER DRAWINGS, SCHEDULES & SPECIFICATIONS RELATING TO THE PROJECT AND ANY DISCREPANCIES NOTIFIED TO THE CONTRACT ADMINISTRATOR IMMEDIATELY.


THE CONTRACTOR IS TO CHECK ALL DIMENSIONS ON SITE PRIOR TO COMMENCING WORKS OR ORDERING ANY MATERIALS. DO NOT SCALE OFF DRAWINGS.



1 EXISTING SOUTH ELEVATION 01
1 : 50

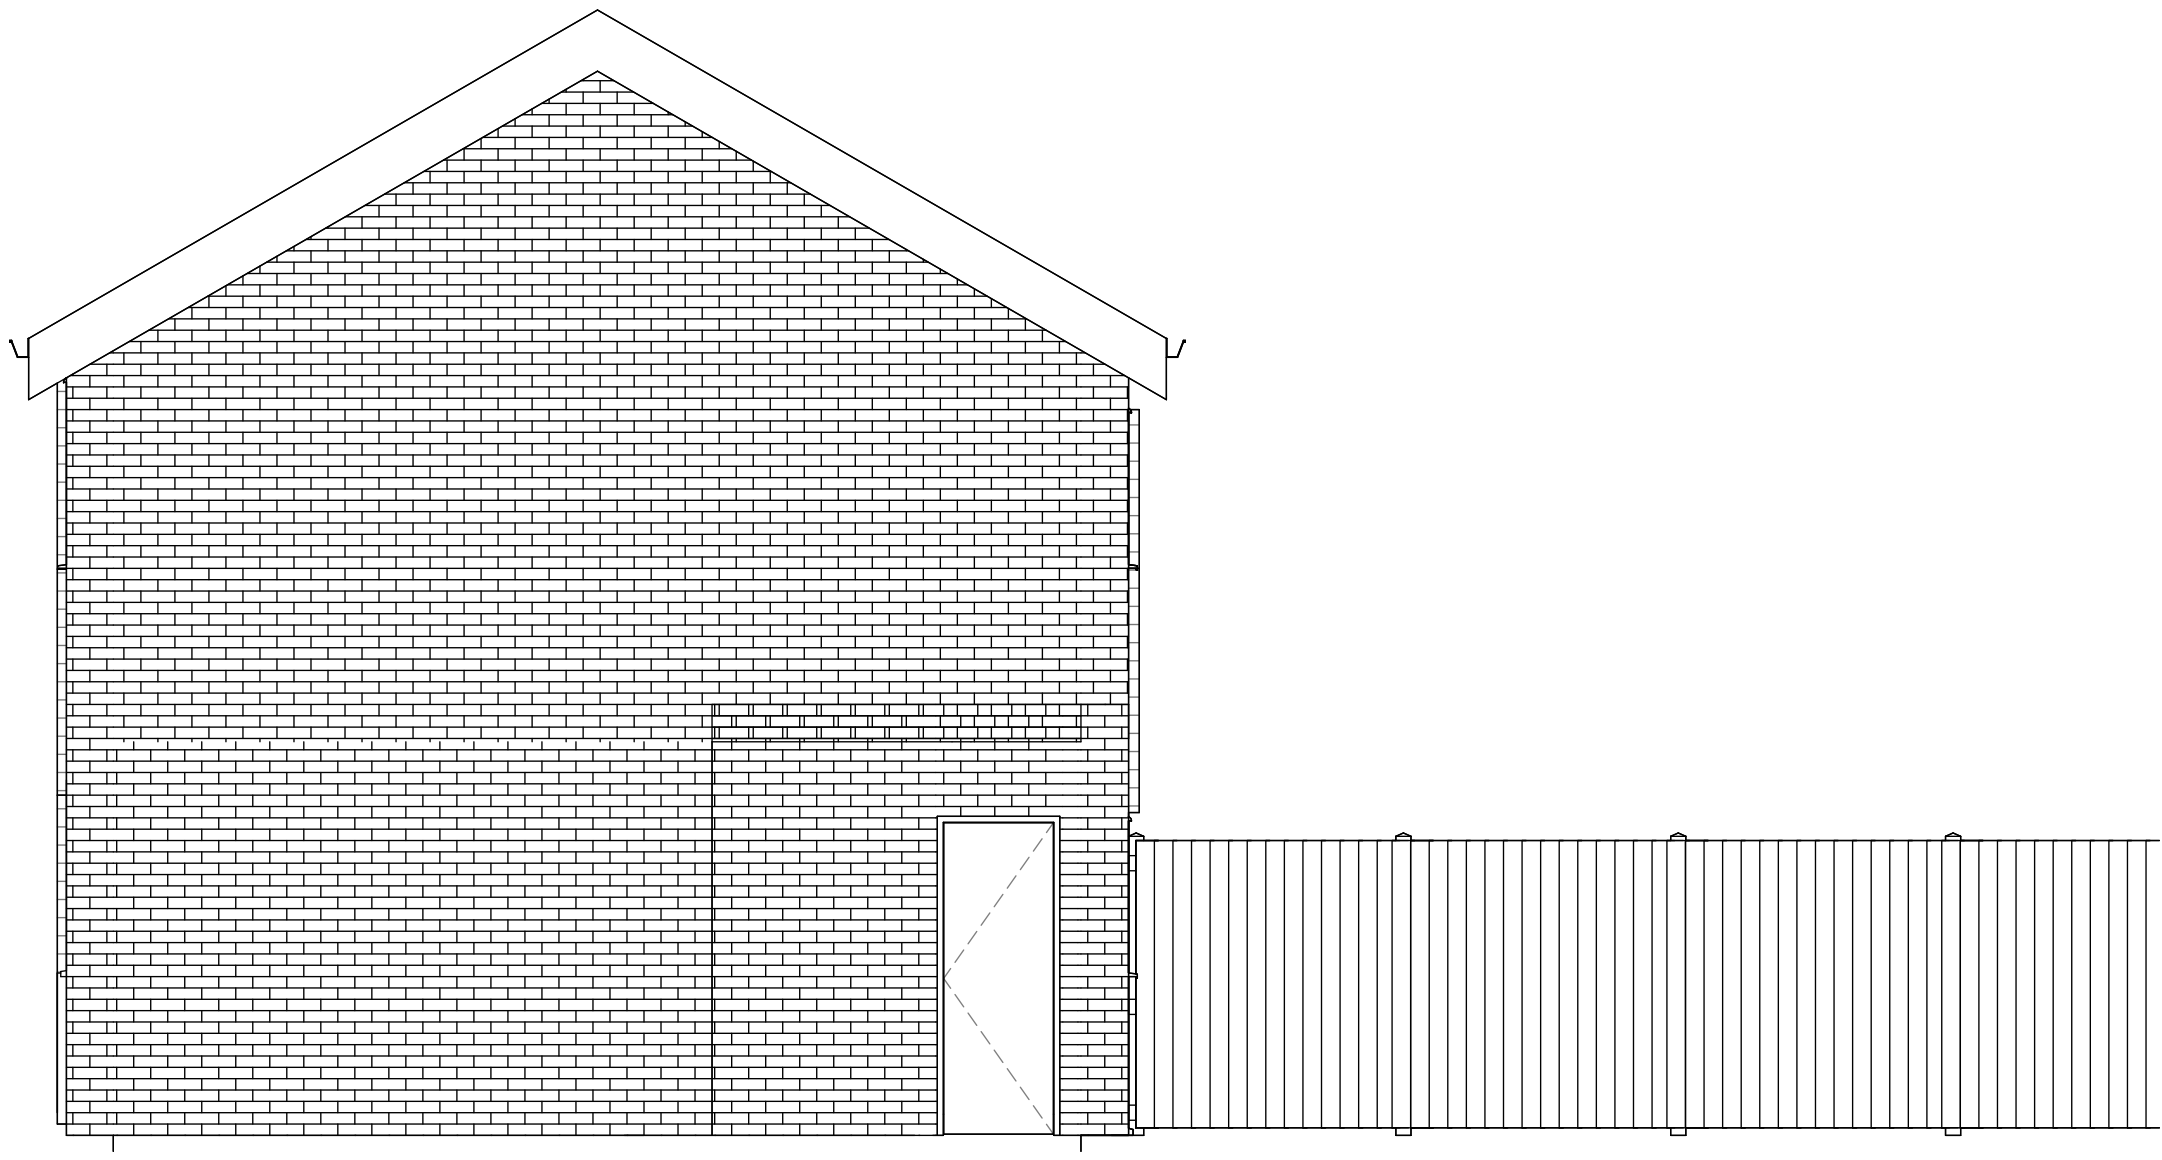

2 EXISTING WEST 1.1
1 : 50

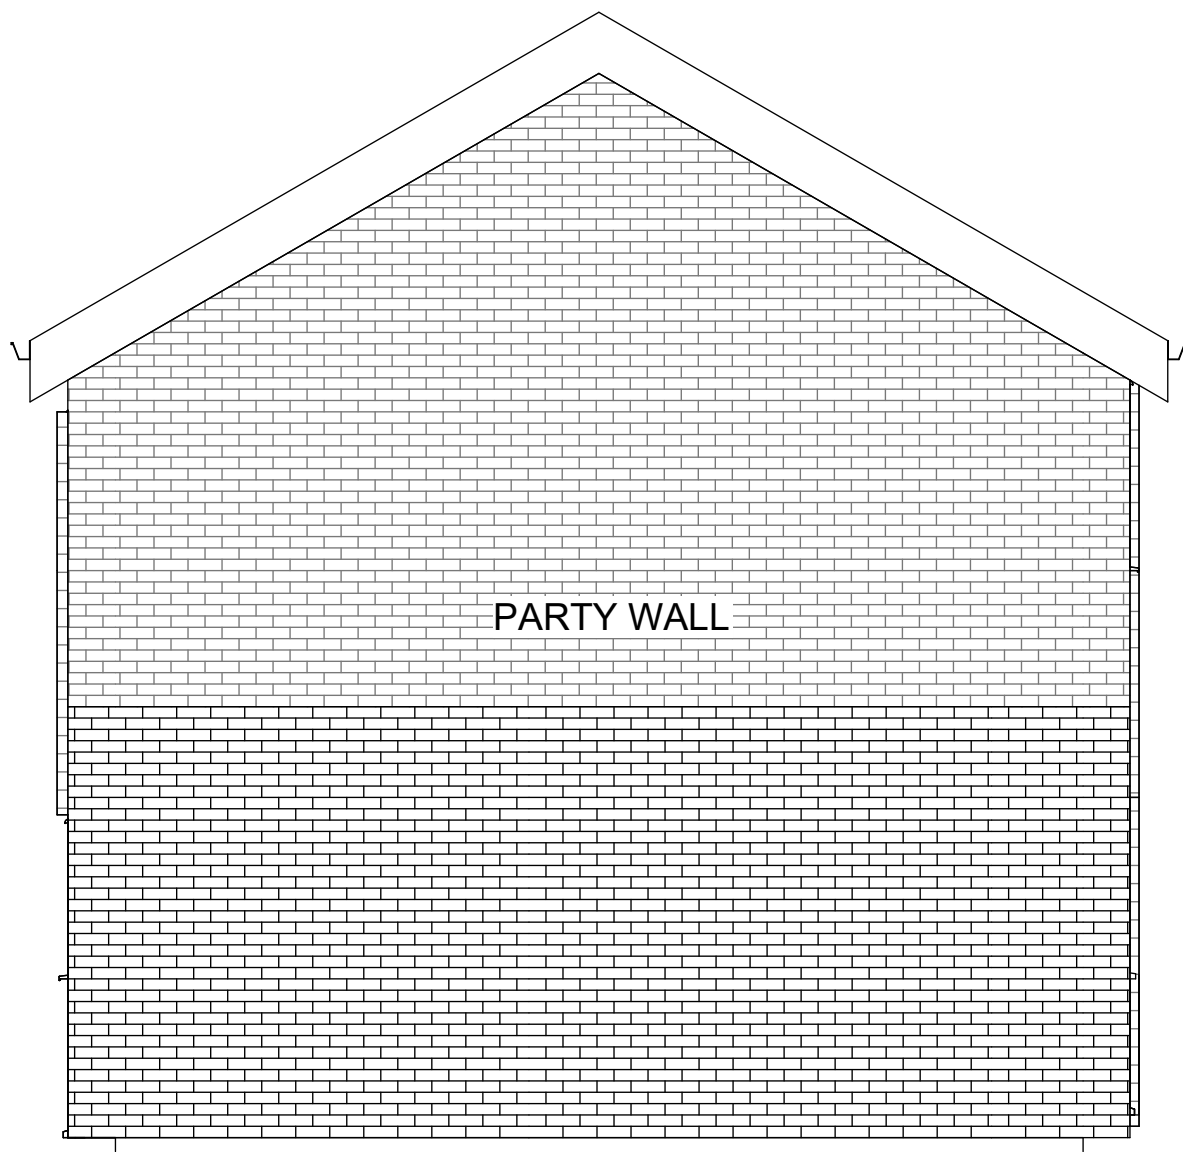

4 EXISTING EAST ELEVATION 1.0
1 : 50

Text Key

- Proposed Facing Brickwork to match existing
- Proposed Roof finish to match existing roofing tiles
- Proposed uPVC White Double Glazed Windows
- Proposed White PVCu Obscured Double Glazed Windows
- Proposed Bi-Fold or sliding Double Glazed Windows
- Glazed roof / Lantern

Dashed Green line indicating -
Proposed Structural Elements defined by Structural
Engineer - refer to Engineers Documentation

Rev	Description	Date	Dr	App
by	by	by	by	by
original by	date created		approved by	
NK	11/10/24		NK	



Enquiries@nkarchitectural.co.uk

0161 818 4727

www.NKARCHITECTURAL.co.uk

client name			
MRS ANEESA			
project			
43 Tintern Road Middleton M24 6HTE - SIDE AND REAR SINGLE STOREY EXTENSION			
drawing			
EXISTING ELEVATIONS			
computer file		plot date	
C:\Users\TARA\Documents\NK\43 Tintern Road Middleton M24 6HTE\43 Tintern Road Middleton M24 6HTE.dwg			
project number		scale	
2024.10001.6764		1 : 50 @A1	
drawing number		rev	issue status
A114			

This drawing is to be read in conjunction with all related drawings. All dimensions must be checked and verified on site before commencing any work or producing shop drawings. The originator should be notified immediately of any discrepancy. This drawing is copyright and remains the property of NK Architectural.