




EXISTING FLOOR PLAN

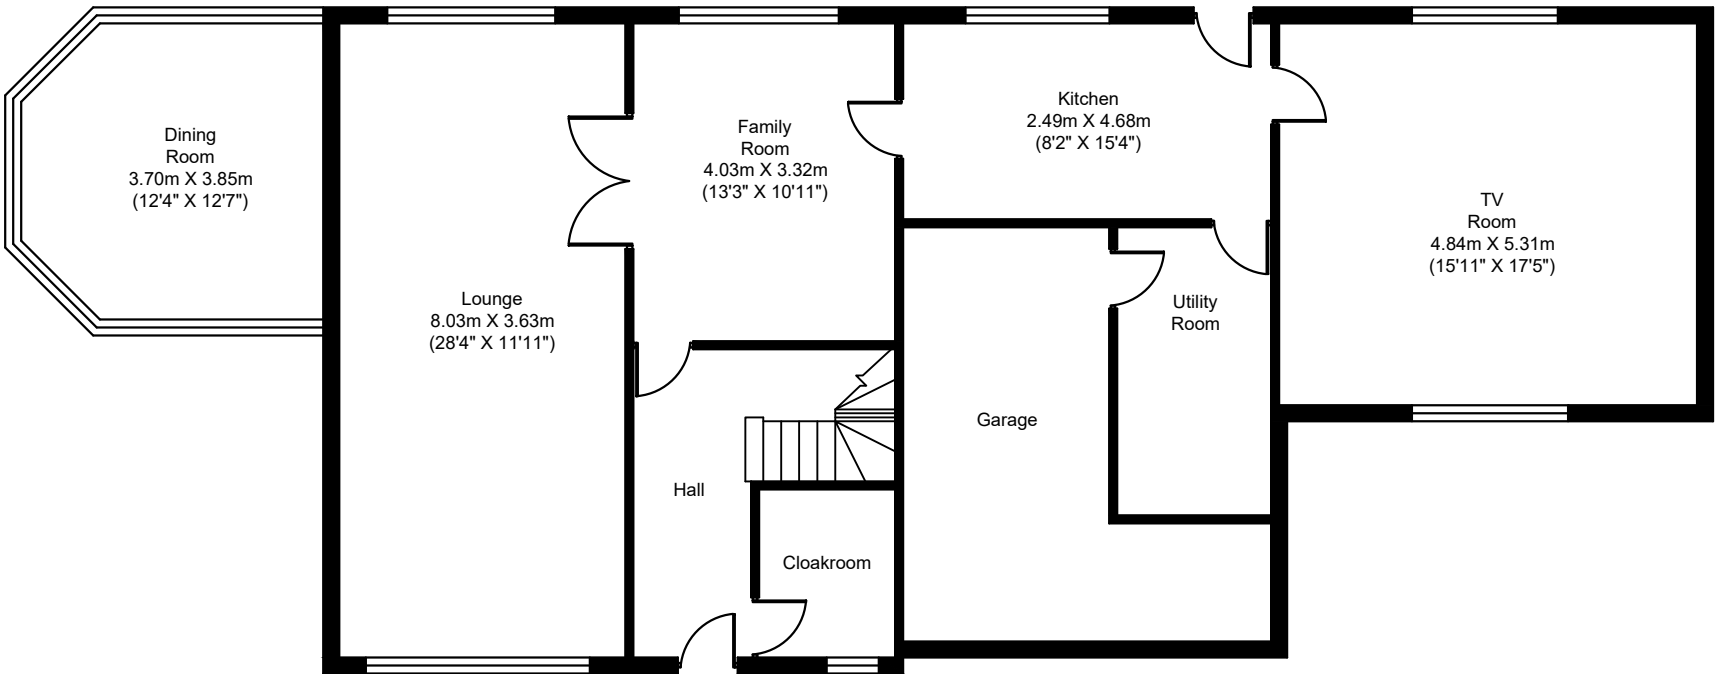


GROUND FLOOR

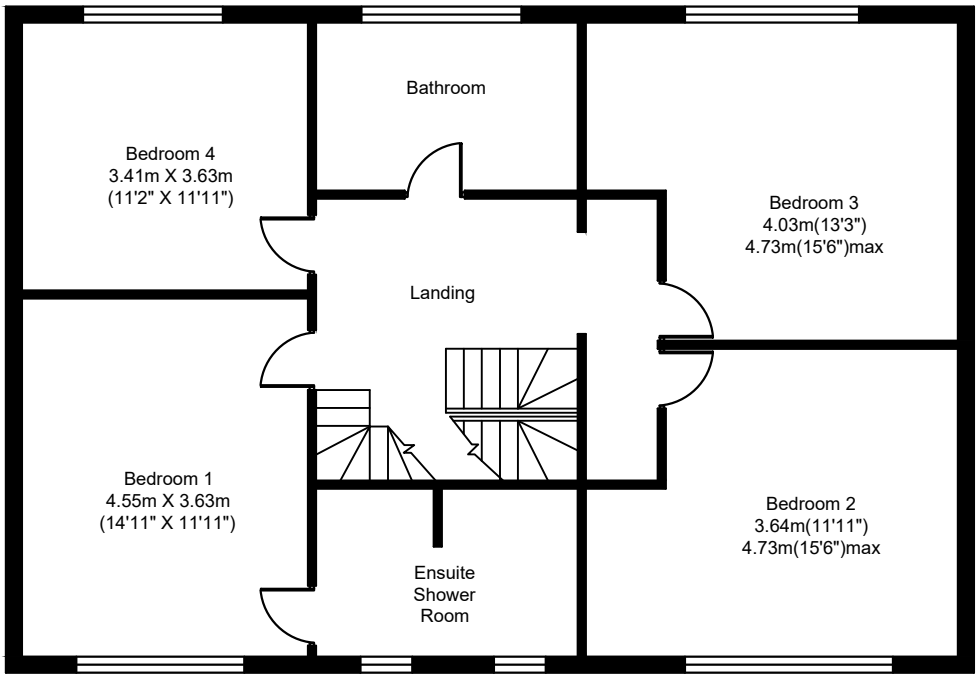

FIRST FLOOR

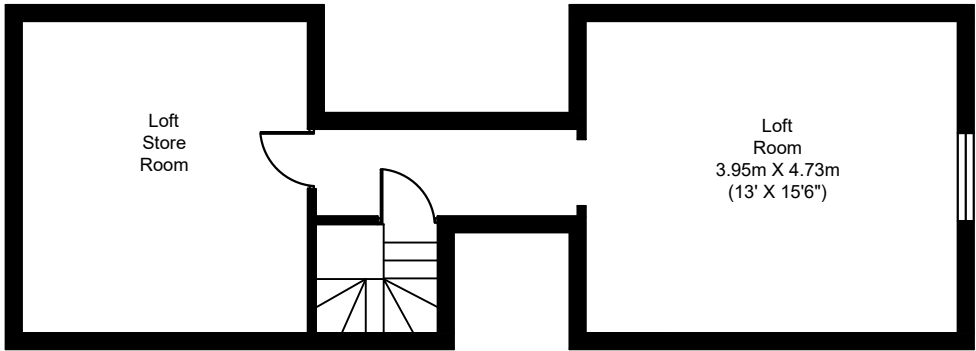

SECOND FLOOR

 

General Notes

| No. | Revision/Issue | Date |
|-----|----------------|------|
|     |                |      |
|     |                |      |
|     |                |      |

Firm Name and Address

Project Name and Address

17 Brooklands Court, Rochdale,  
OL11 4EJ

Project

Date  
02/12/2022

Scale  
1/8"=1'

Sheet

A3