


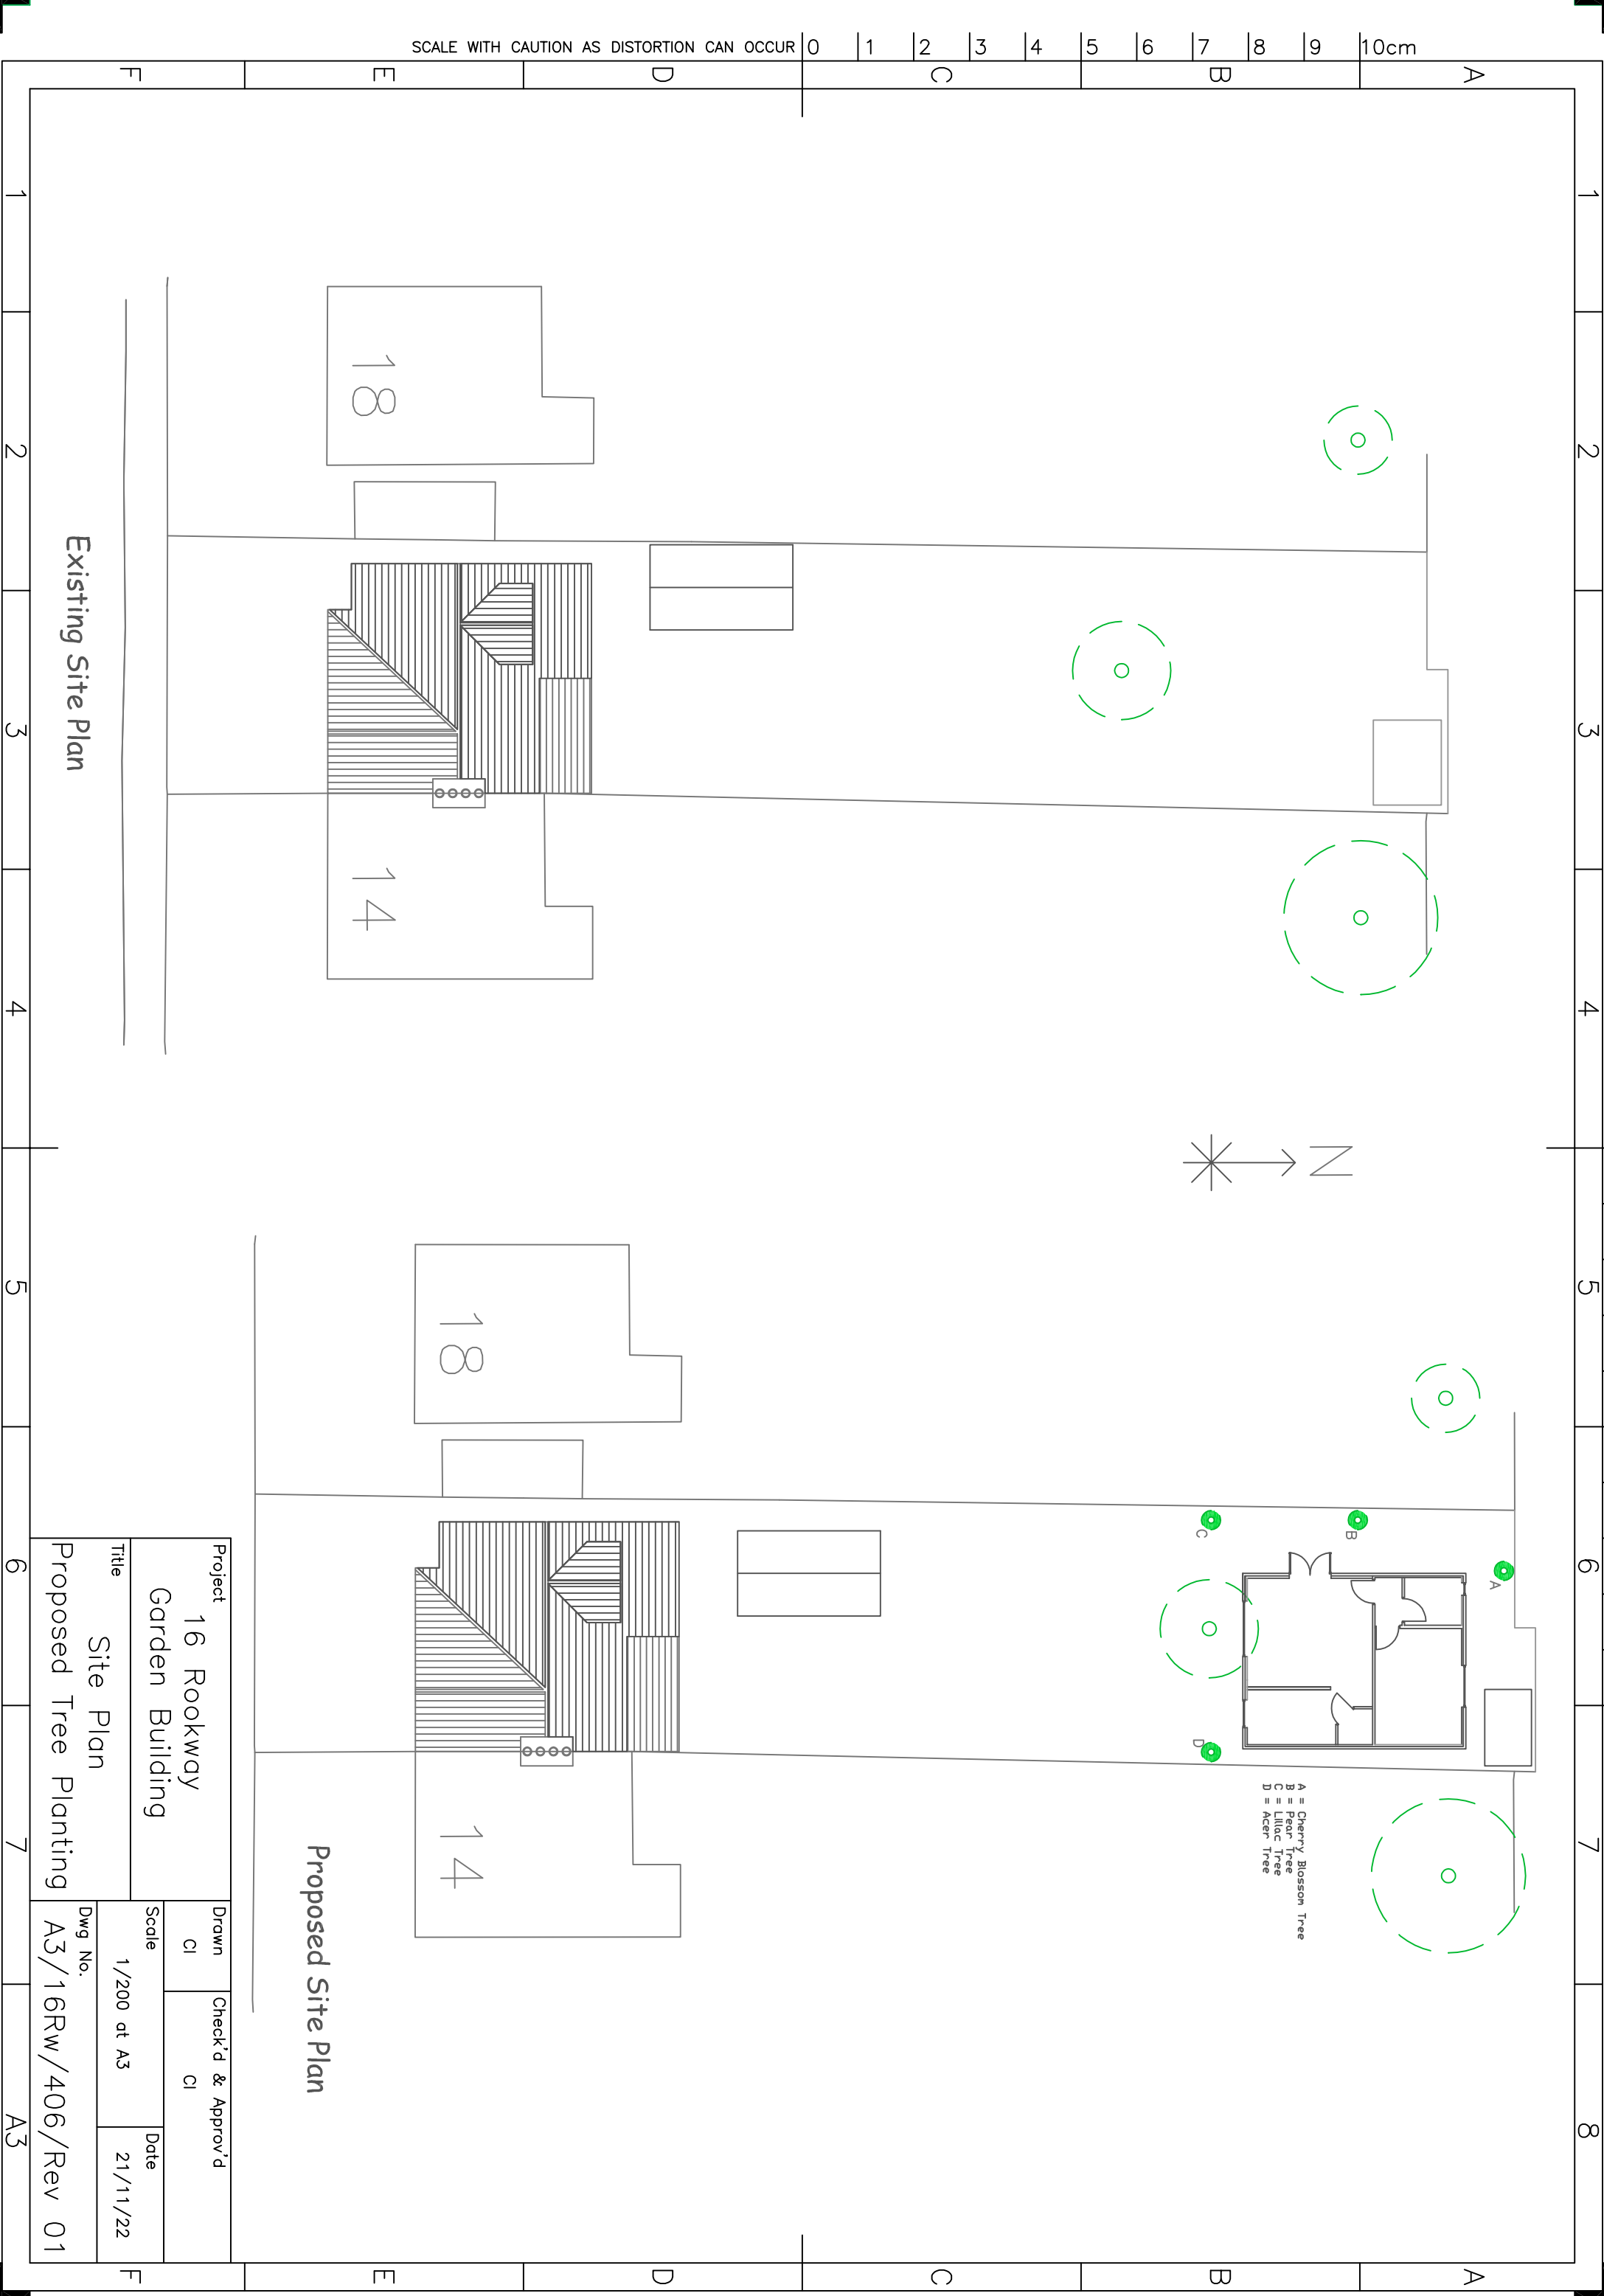

SCALE WITH CAUTION AS DISTORTION CAN OCCUR

0 1 2 3 4 5 6 7 8 9 10cm

A B C D E F

1 2 3 4 5 6 7 8

Existing Site Plan

Proposed Site Plan

Project		Drawn		Check'd & Approv'd	
16 Rookway		CI		CI	
Garden Building		Scale		Date	
Site Plan		1/200 at A3		21/11/22	
Proposed Tree Planting		Dwg No.		A3/16Rw/406/Rev 01	

A B C D E F