




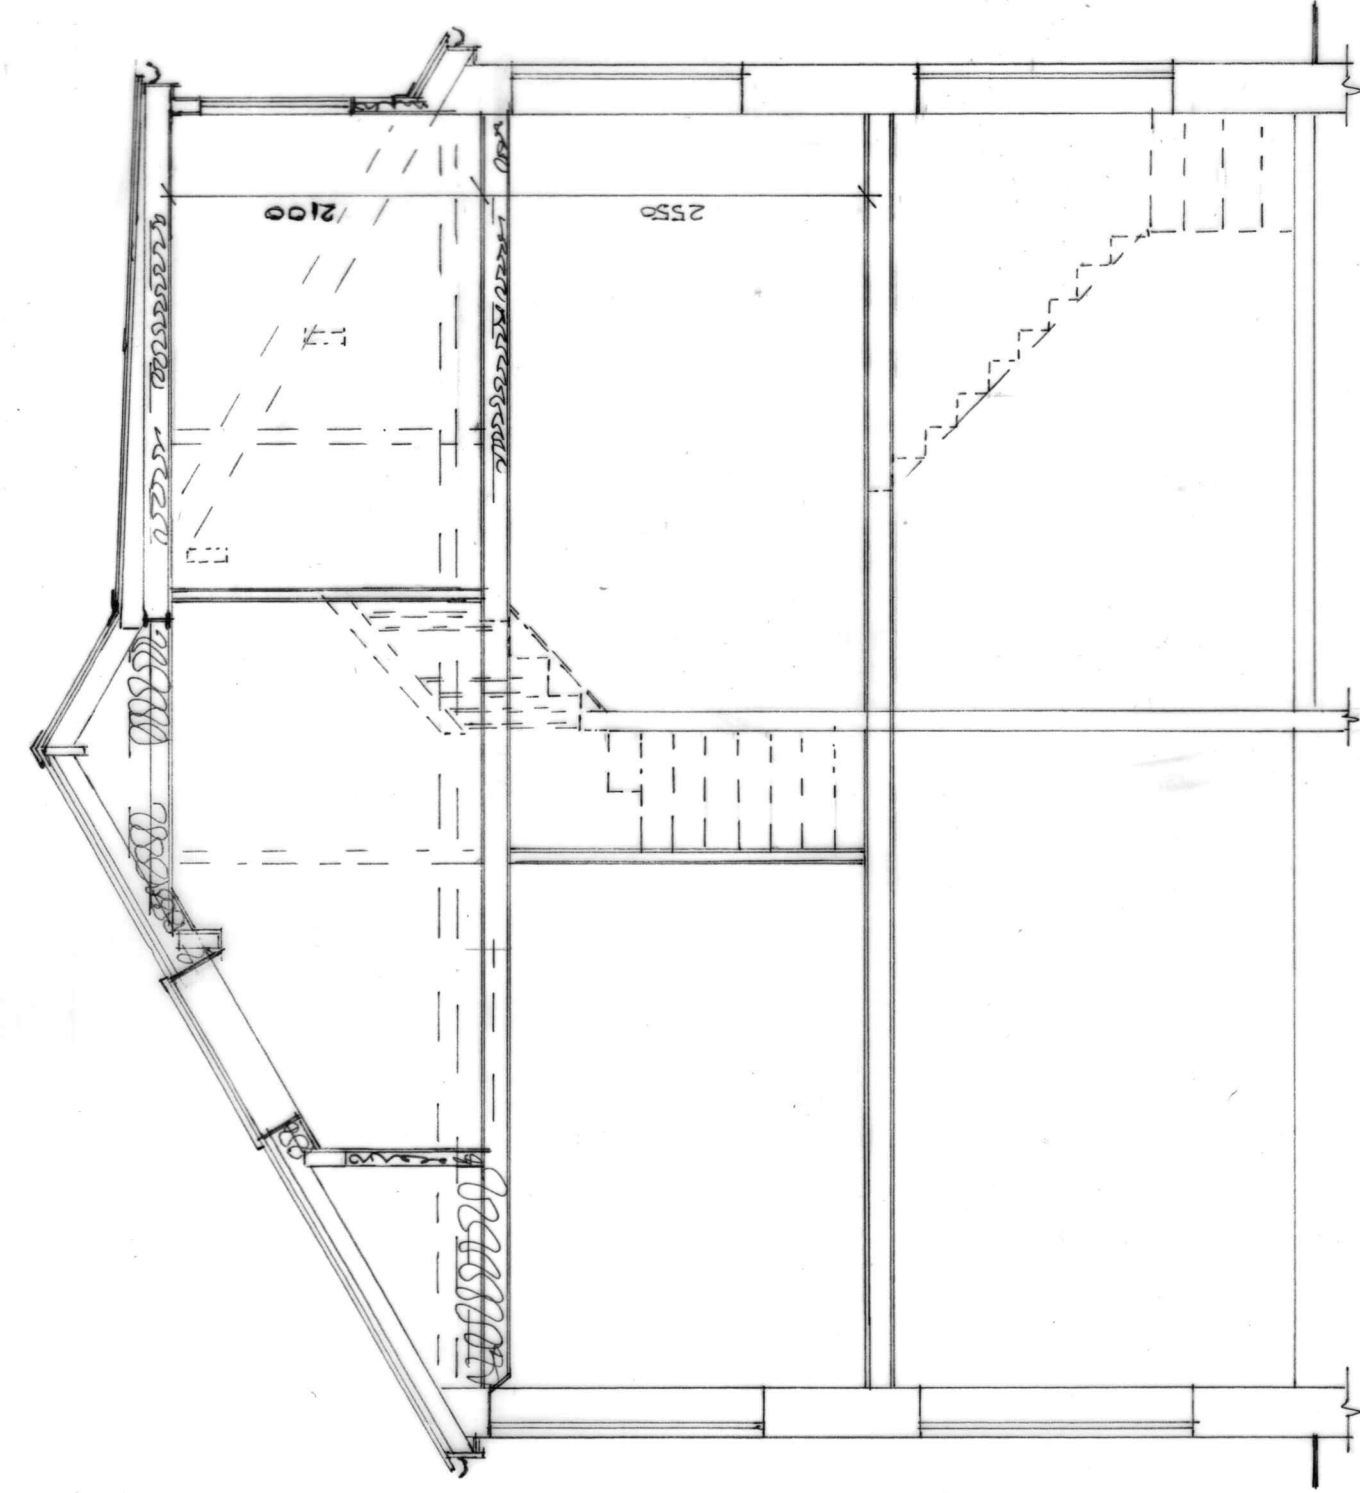

SECTION A.A

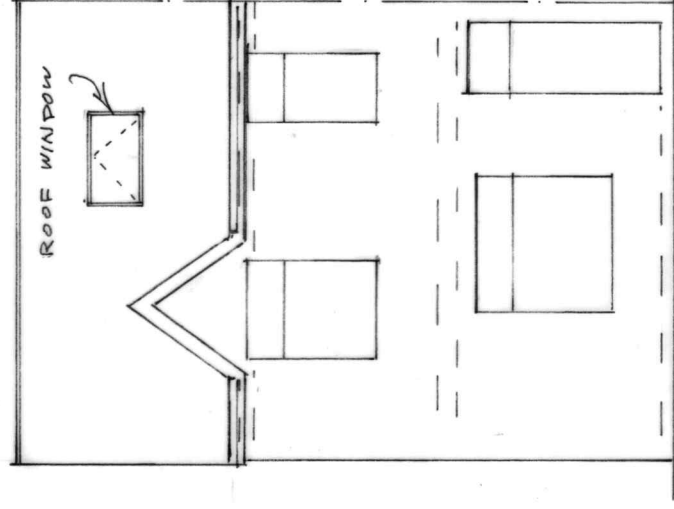

FRONT ELEVATION
(PROPOSED)

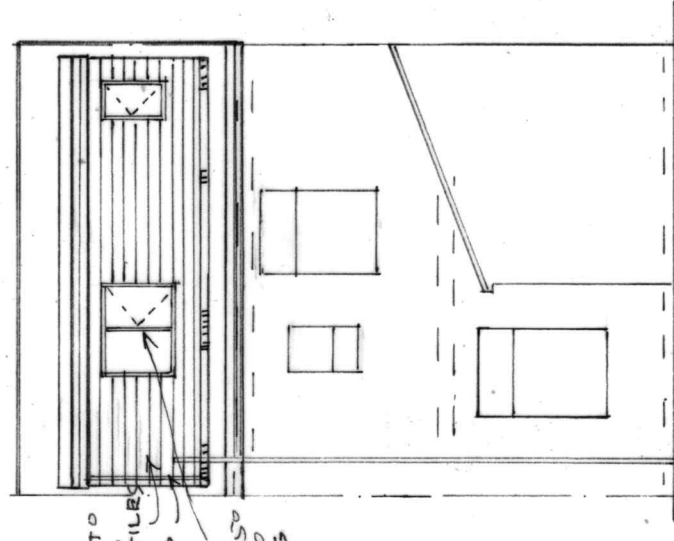

REAR ELEVATION
(PROPOSED)



SITE PLAN
(PROPOSED) SCALE 1:500

BUILDING DESIGN SERVICES

M. FAROOQ

6 Stock Close, Shawclough, Rochdale OL12 6BB

Tel: 01706 712231 Mob: 07967605763

**PROPOSED REAR DORMER AT
25 NEW BARN LANE ROCHDALE OL11 3QB**

For: Mr MOHAMMAD HASSAN

Section

Scale 1:50

Elevation

Scale 1:100

2009 /3