



General Notes


The Contractor is to check all dimensions on site and report any discrepancies to the Contract Administrator. This drawing is to be read in conjunction with all other standard documentation. Dimensions are not to be scaled from this drawing.

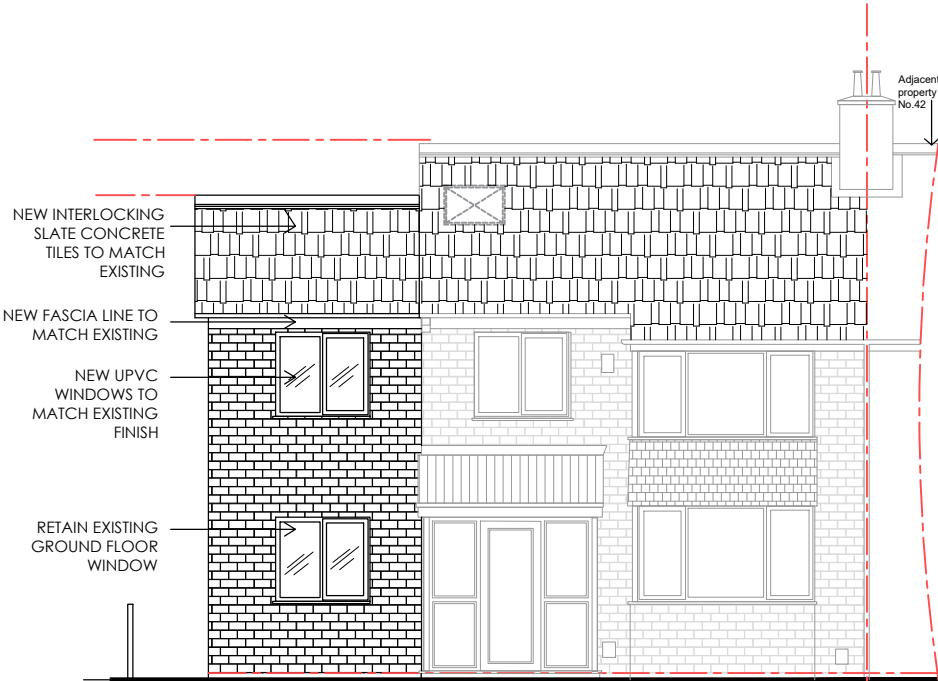


Proposed Front Elevation

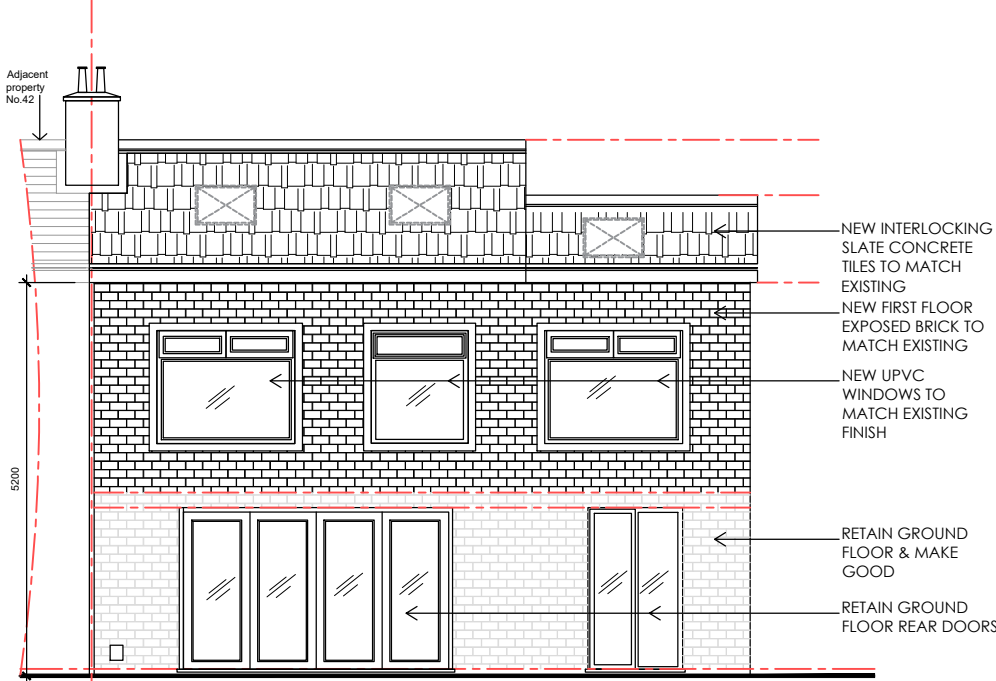

Proposed Rear Elevation

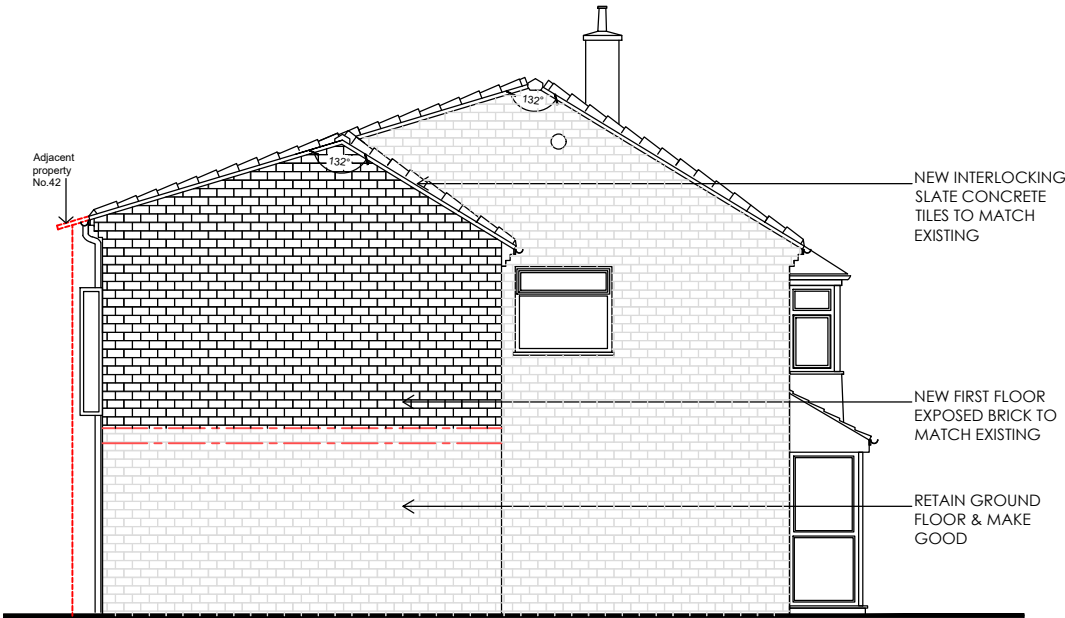

Proposed side Elevation

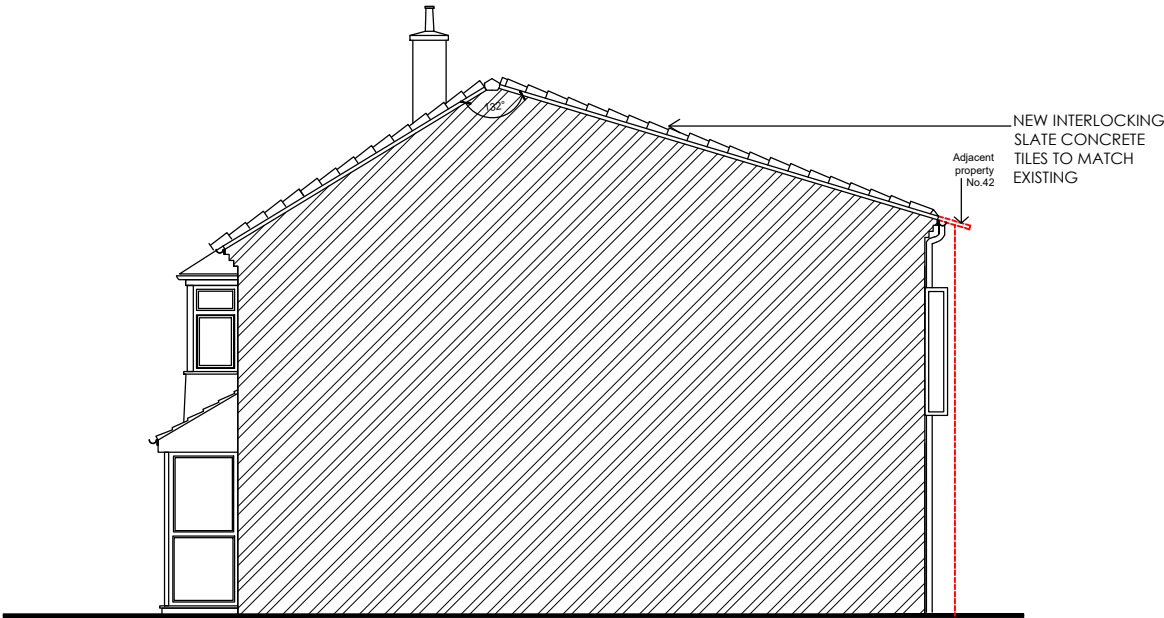

Proposed side Elevation

P3	PLANNING ISSUE	10.07.24
P2	PLANNING ISSUE	09.07.24
P1	PLANNING ISSUE	31.05.24
No.	Revision /Issue	Date

RUBEEN KADRI
ARCHITECTURAL DESIGN STUDIO
07767935960
rubeenk@yahoo.com

Project Name and Address :
44 PARSON DRIVE
M24 5DH
FIRST FLOOR REAR AND SIDE EXTENSION

Client :
ANDREW HOLMES

Title :
PROPOSED ELEVATIONS

Project No : 2023_G123	Drawn by : AG
Date : 31.05.24	Drawing No: PL-004
Scale : 1:100@A3	Revision P3