




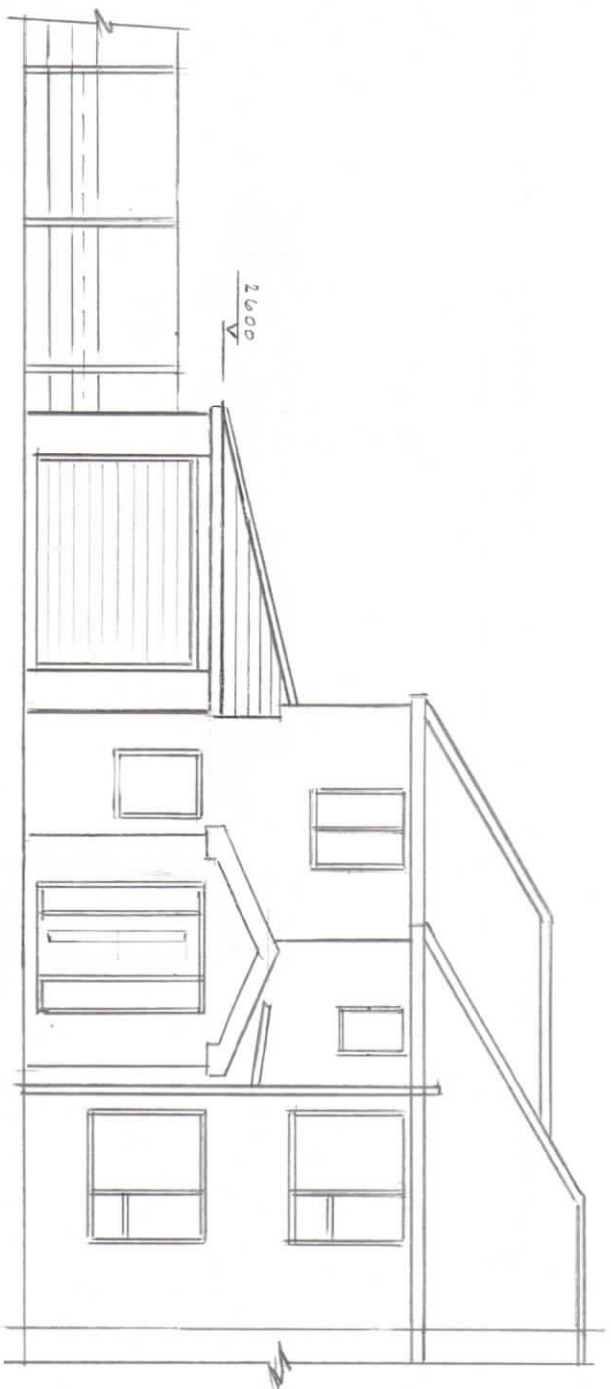


PROPOSED FRONT ELEVATION

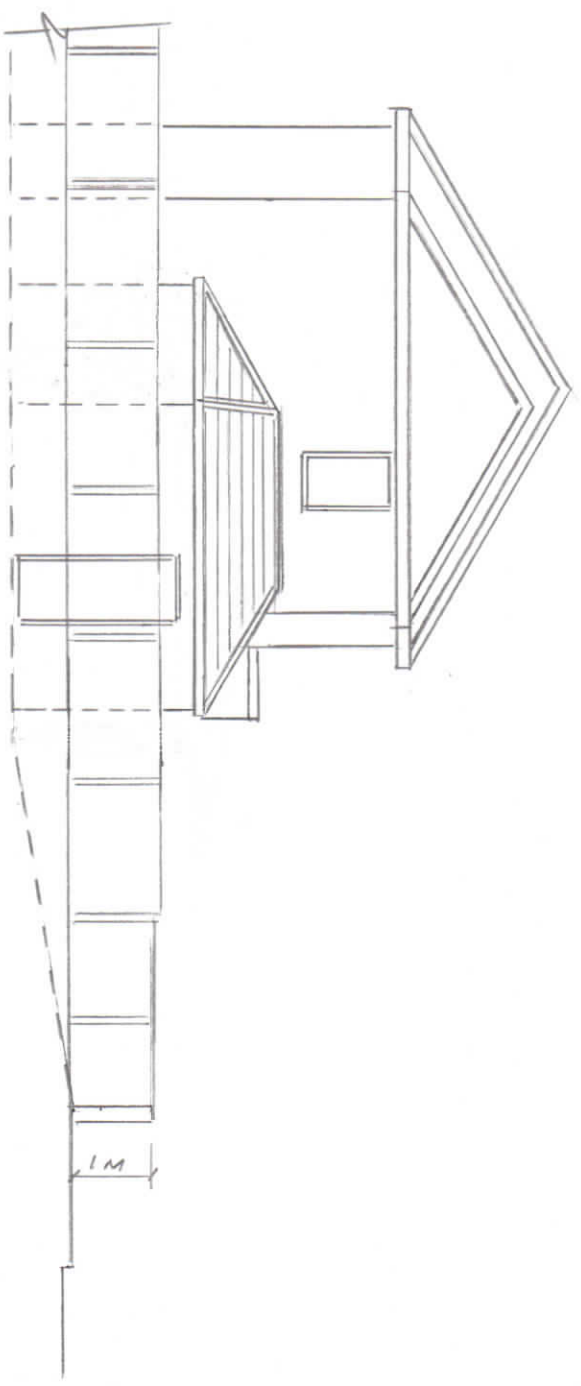


PROPOSED SIDE ELEVATION

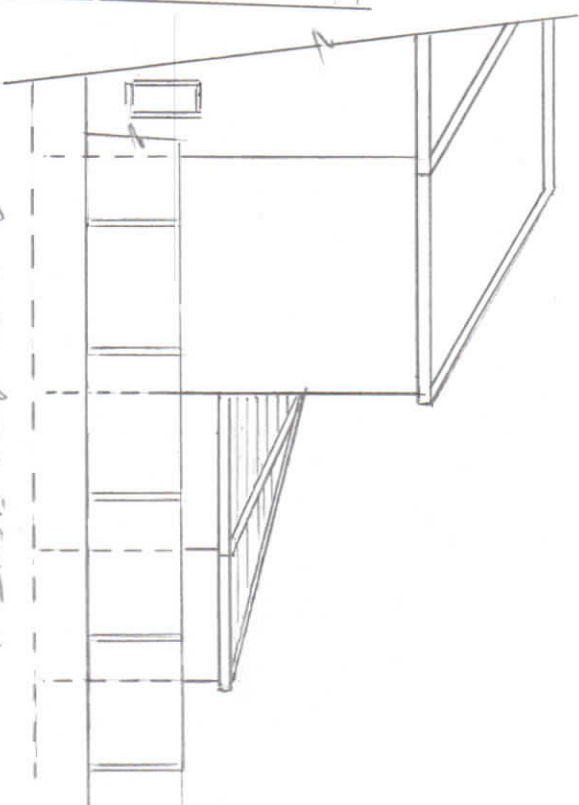

PROPOSED REAR ELEVATION

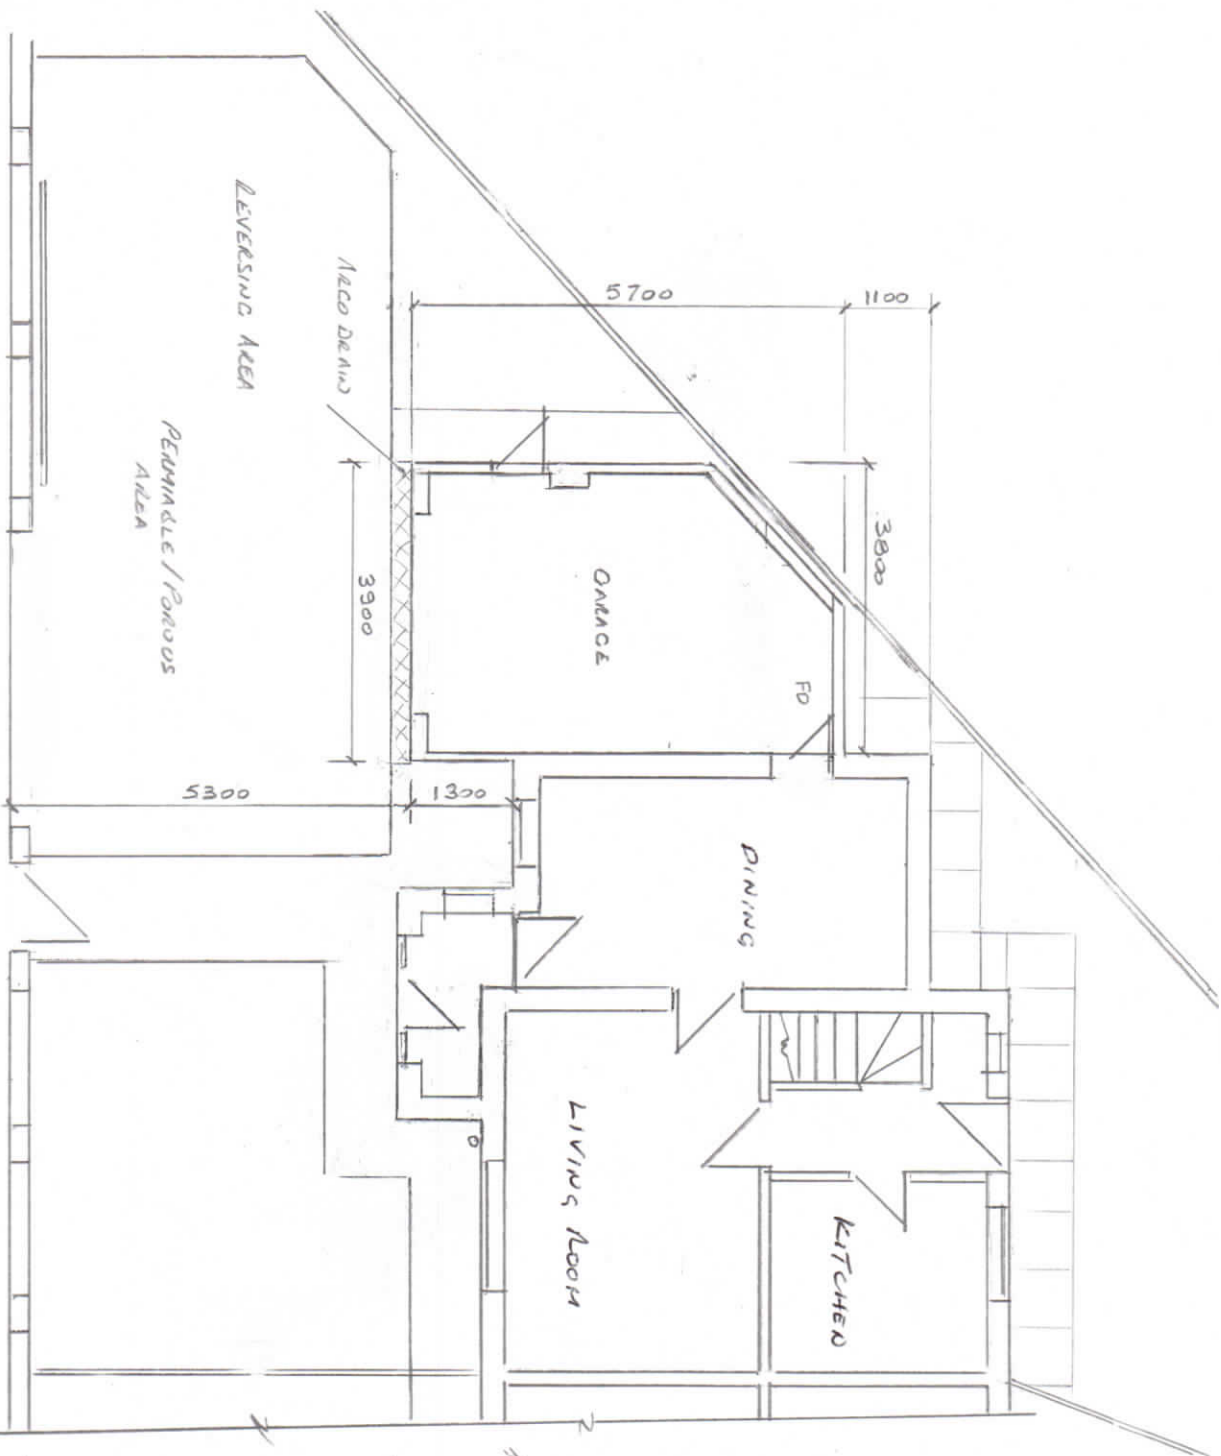

FIRST FLOOR PLAN

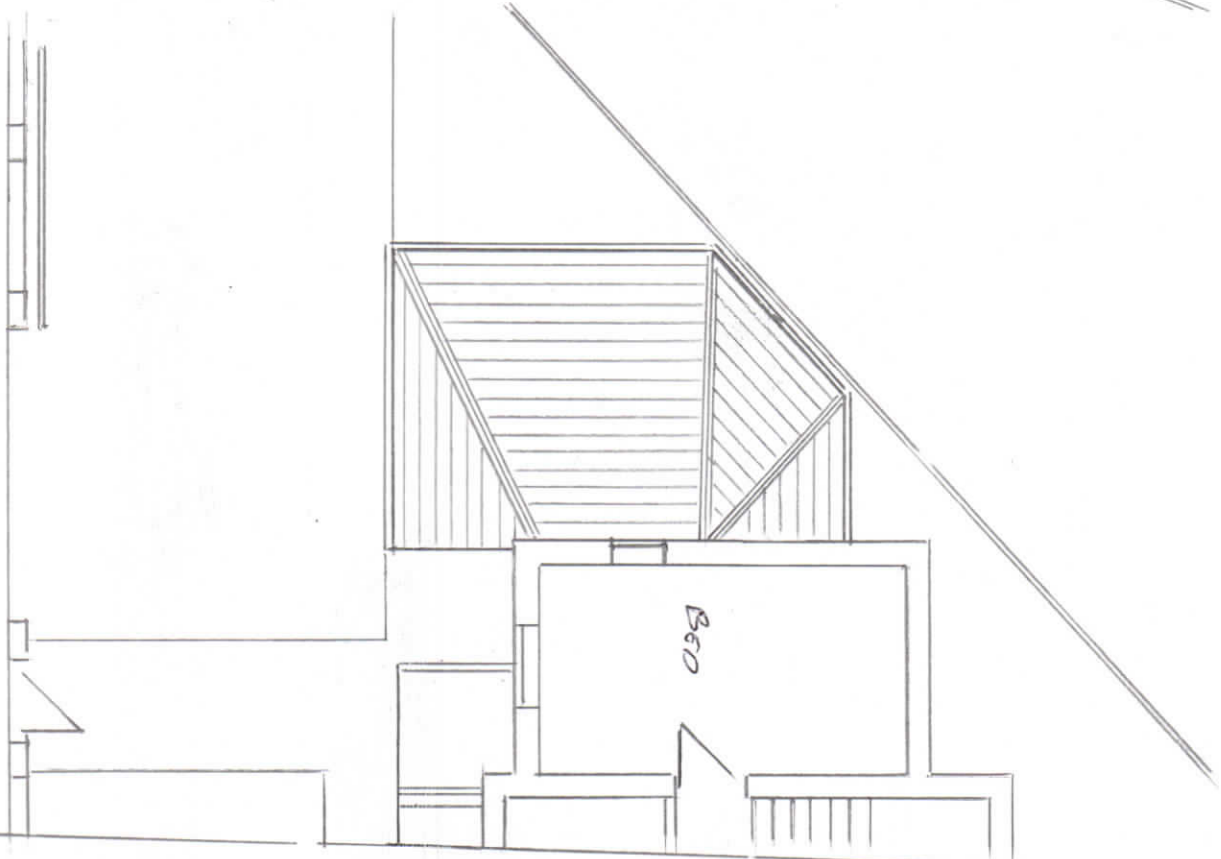

FIRST FLOOR PLAN

Level

Thompson Designs
Tel 0161 705 1458 Mob 07884 318634

Sheet 2
Proposed Plans and Elevations
39 Canon Street
Rochdale OL16 2TF
Scale 1:100 @ A3 Date June 2022