


COPYRIGHT OF THIS DRAWING IS VESTED IN BPM ARCHITECTURAL AND IT MUST NOT BE COPIED OR REPRODUCED
 WITHOUT WRITTEN CONSENT. FIGURED DIMENSIONS ONLY ARE TO BE TAKEN FROM THIS DRAWING. DO NOT SCALE
 THIS DRAWING. IF IN DOUBT ASK
 ALL CONTRACTORS MUST VISIT THIS SITE AND BE RESPONSIBLE FOR TAKING AND CHECKING ALL DIMENSIONS RELAT
 TO THEIR WORK.
 BPM ARCHITECTURAL ARE TO BE ADVISED OF ANY VARIATION BETWEEN DRAWINGS AND SITE CONDITIONS.
 ELECTRONIC DATA/ DRAWINGS ISSUED AS "READ ONLY" AND SHOULD NOT BE INTERROGATED FOR MEASUREMENT.
 ALL DIMENSIONS AND LEVELS SHOULD BE "READ ONLY" FROM THOSE VALUES STATED IN TEXT ON THE DRAWING.

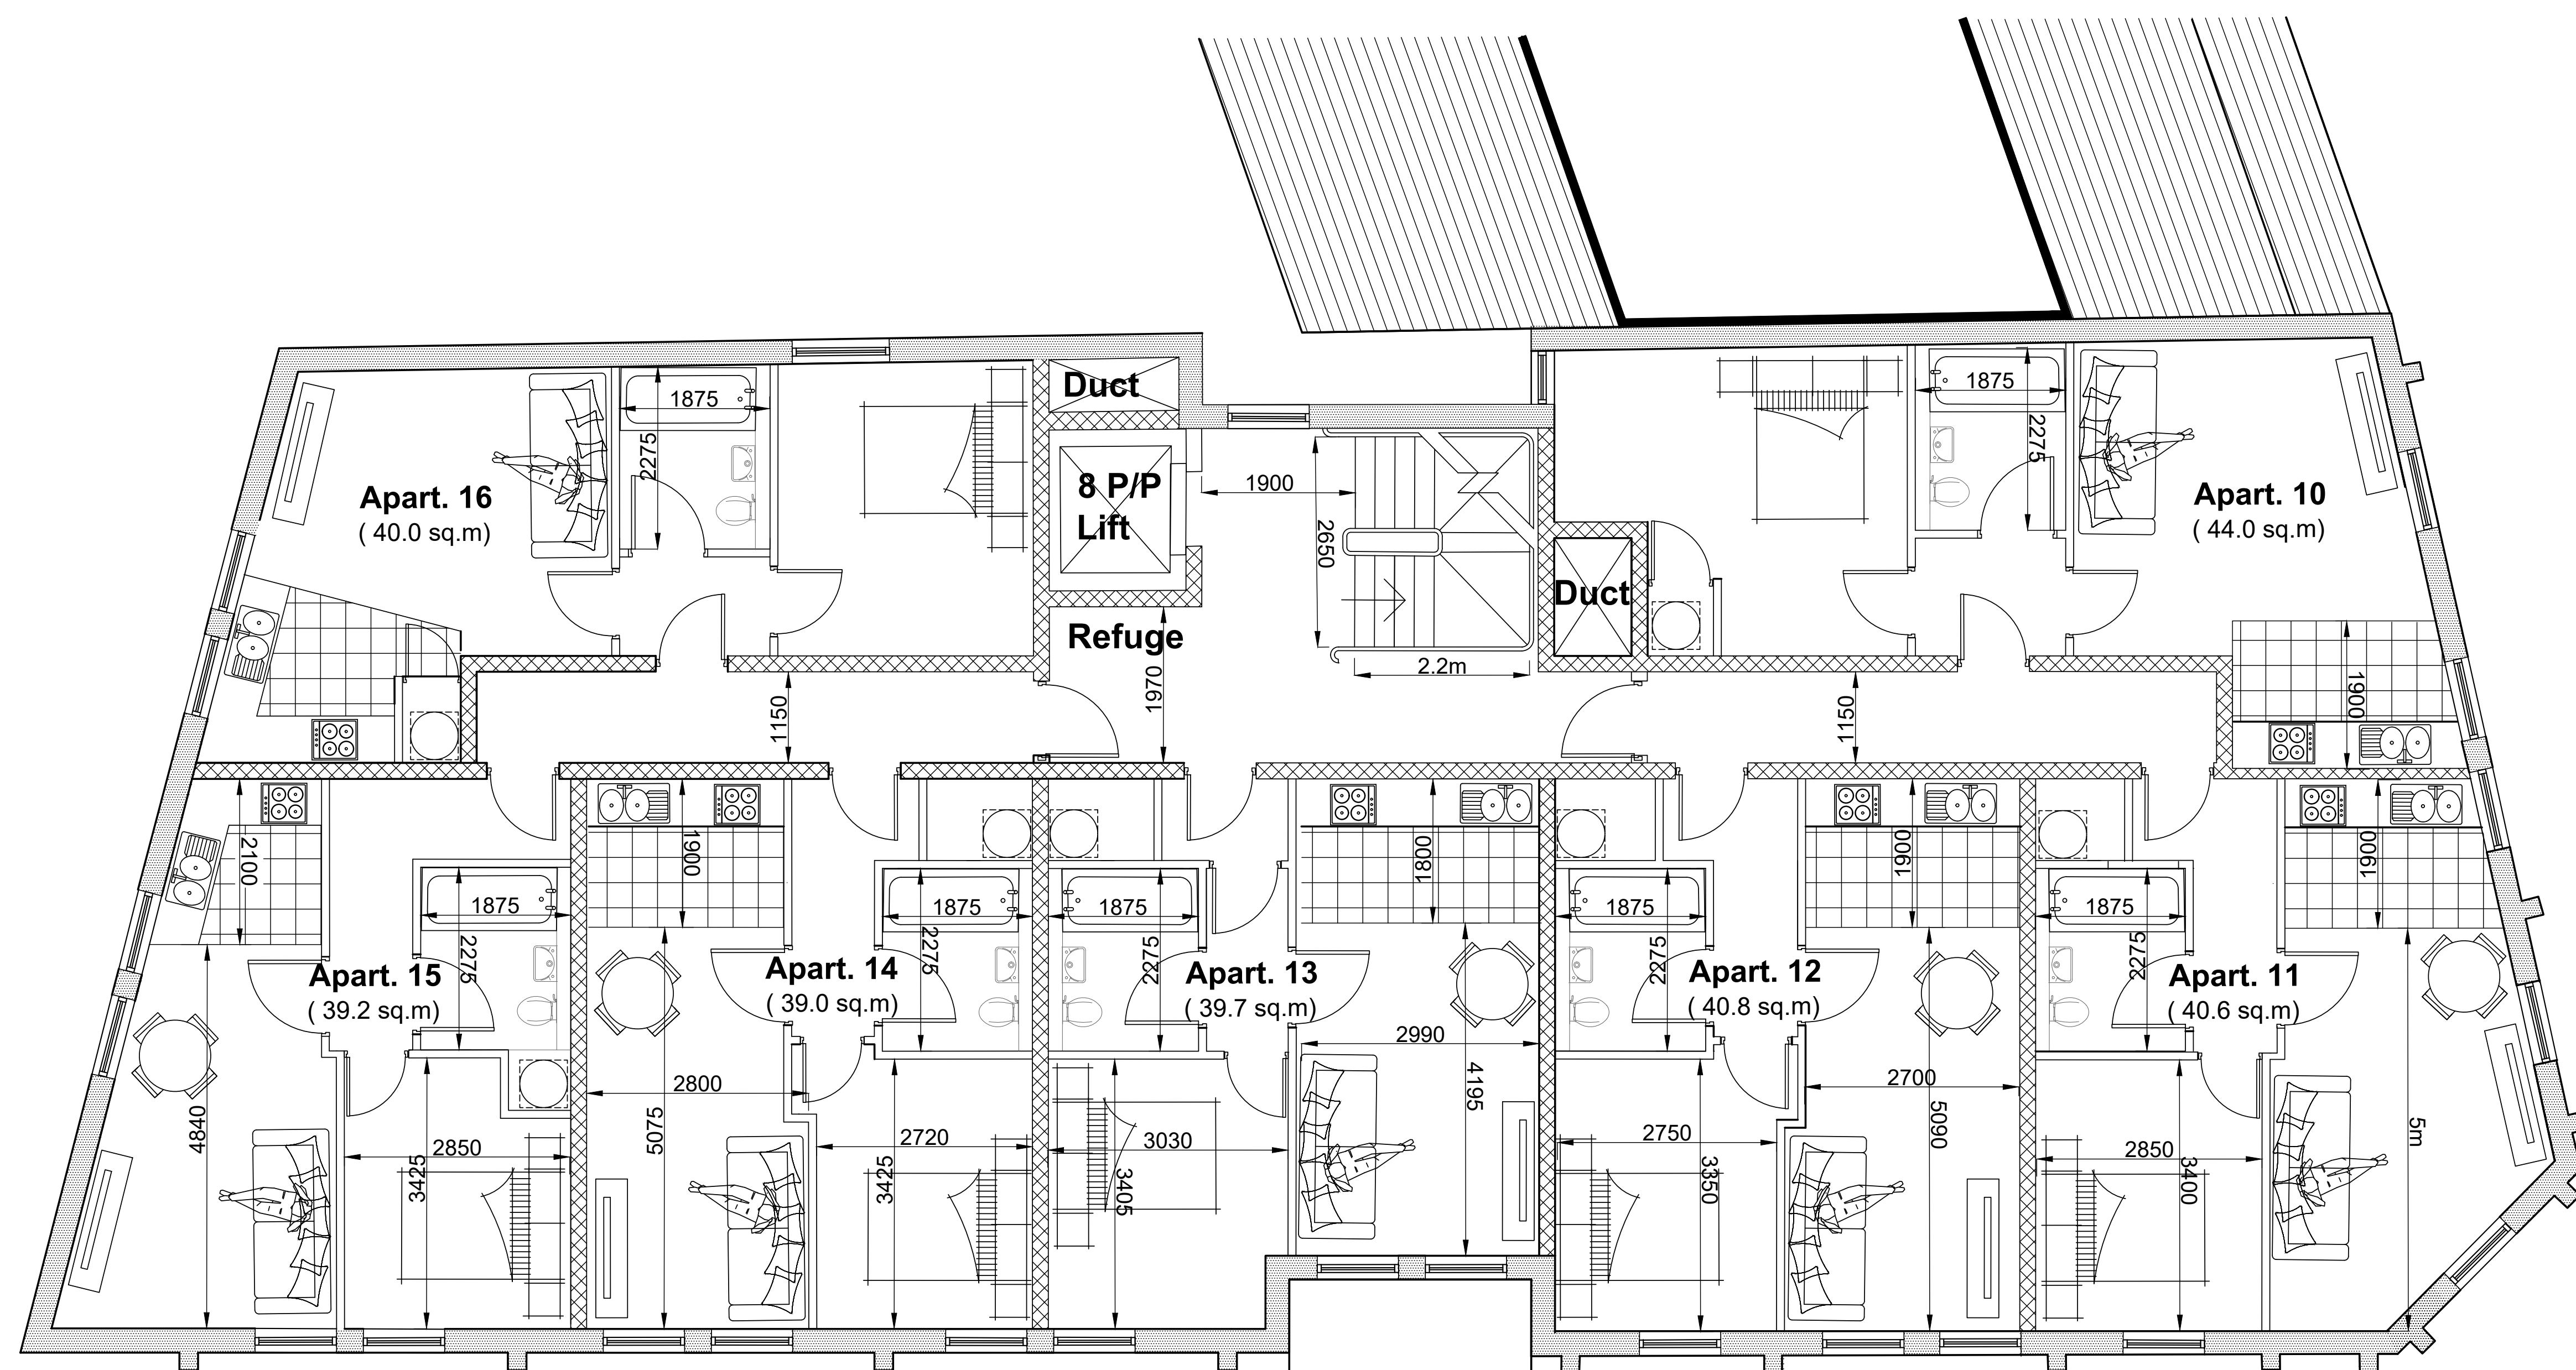

SECOND FLOOR PLAN

REV:	DATE:	DETAILS:
------	-------	----------

BM ARCHITECTURAL DESIGNS
APARTMENT 8
224 GREAT CLOWES STREET
MANCHESTER M7 2ZS
TEL: 07415 493002

PROJECT: NEW BUILDING,
42-46 DRAKE STREET
AND NELSON STREET
ROCHDALE OL16 1NU

CLIENT: CASSEL AND FLETCHER PROPERTY
MANAGEMENT LTD.

TITLE: SECOND FLOOR PLAN

SCALE 1:50@A1 DATE: 01/ 2024 DRAWN: BM

STATUS: PLANNING

DRAWING NO: BM/0124/DRAKE/PL4 REV: